




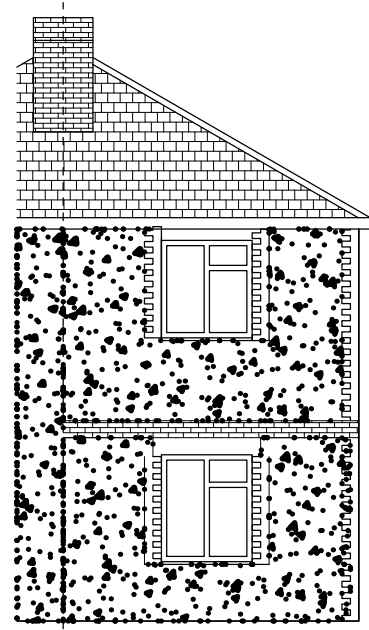


Existing South Elevation

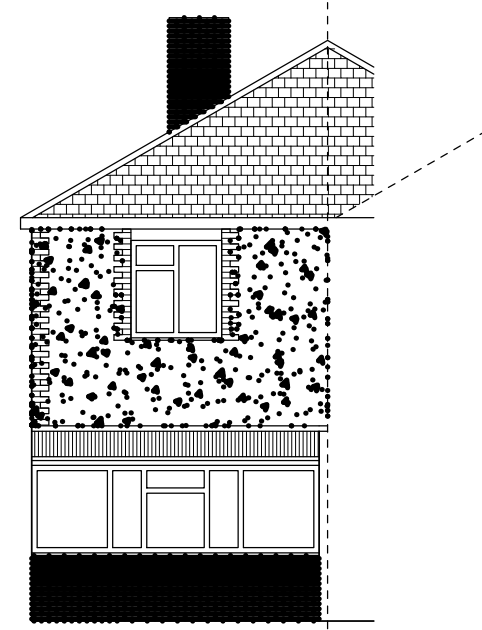


Existing North Elevation

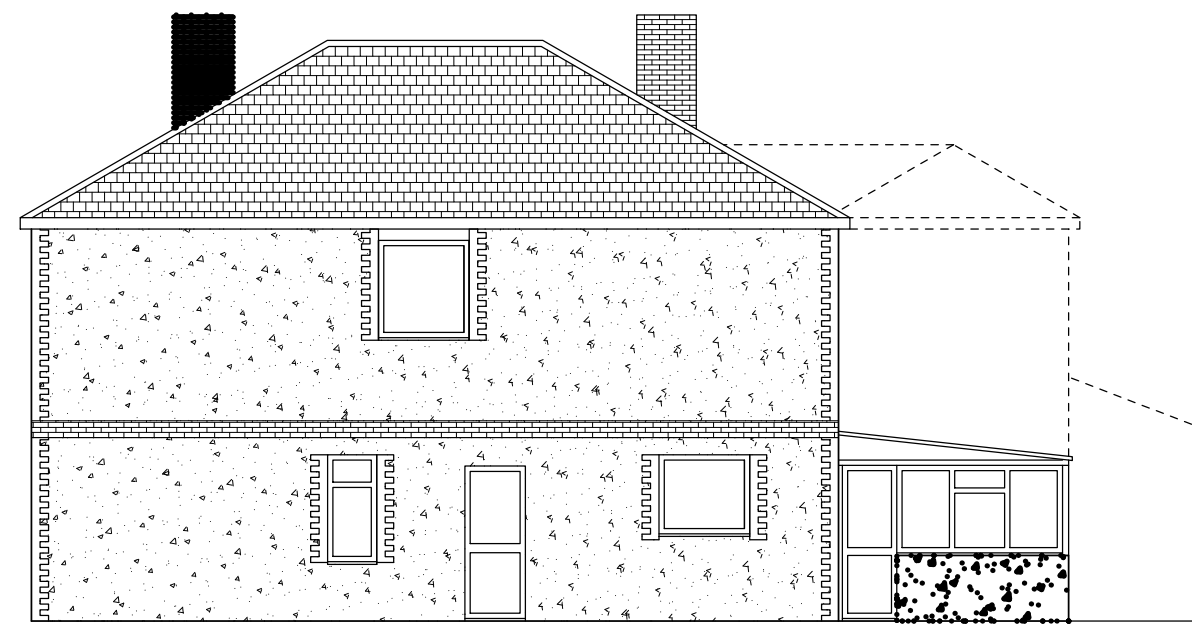

Existing East Elevation

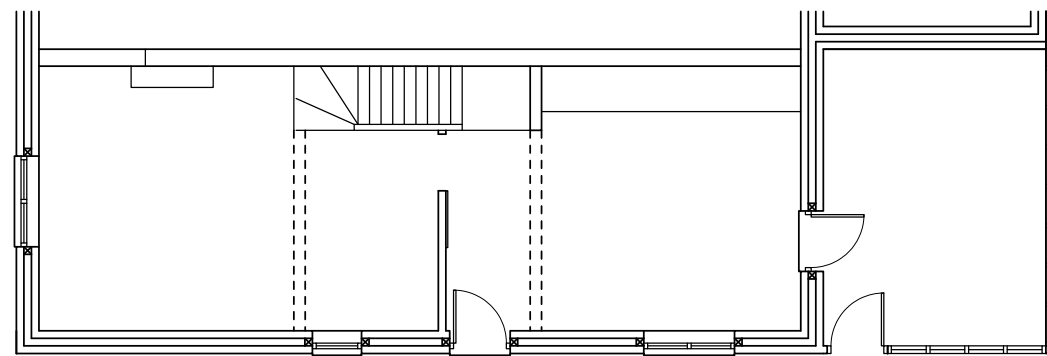

Existing Ground Floor

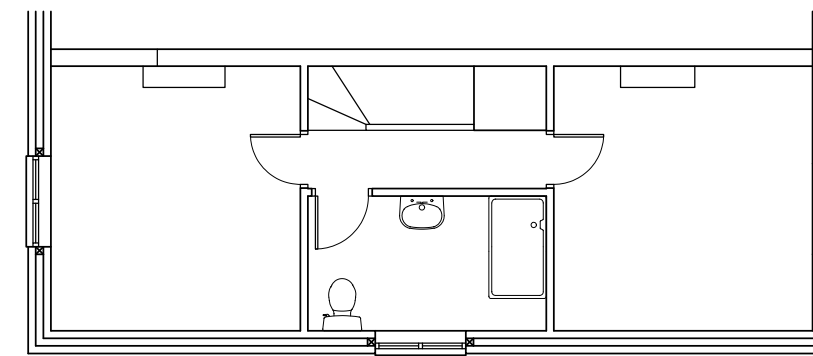

Existing First Floor

13th July 2020
Drawings produced for:

Home Address: 28 Northney Rd
Hayling Island,
PO11 0ND

Site Address: 28 Northney Rd
Hayling Island,
PO11 0ND

This drawing is the copyright of R & G Design and may not be copied, altered or reproduced in anyway without written authorization. Do not scale from this drawing. Drawing for planning purposes only all dimensions to be checked on site prior to the commencement of any work.

R & G DESIGN

R & G Design
San Remo
Little Bull Lane,
Waltham Chase,
SO32 2LT

randgdesign@hotmail.co.uk
Phone George on 07597116637

A2

Drawing Number

Palmer 259.1

Drawing Scales

Scale 1:100
Scale 1:50
Scale 1:20

1. Metre
1. Metre
1. Metre

 **R&G Design**
ARCHITECTURAL SERVICES