


COPYRIGHT ©
Details of this drawing are the copyright of Inspire Design Ltd and must not be reproduced or copied without prior written consent.

REVISIONS		
Rev	Description	Date

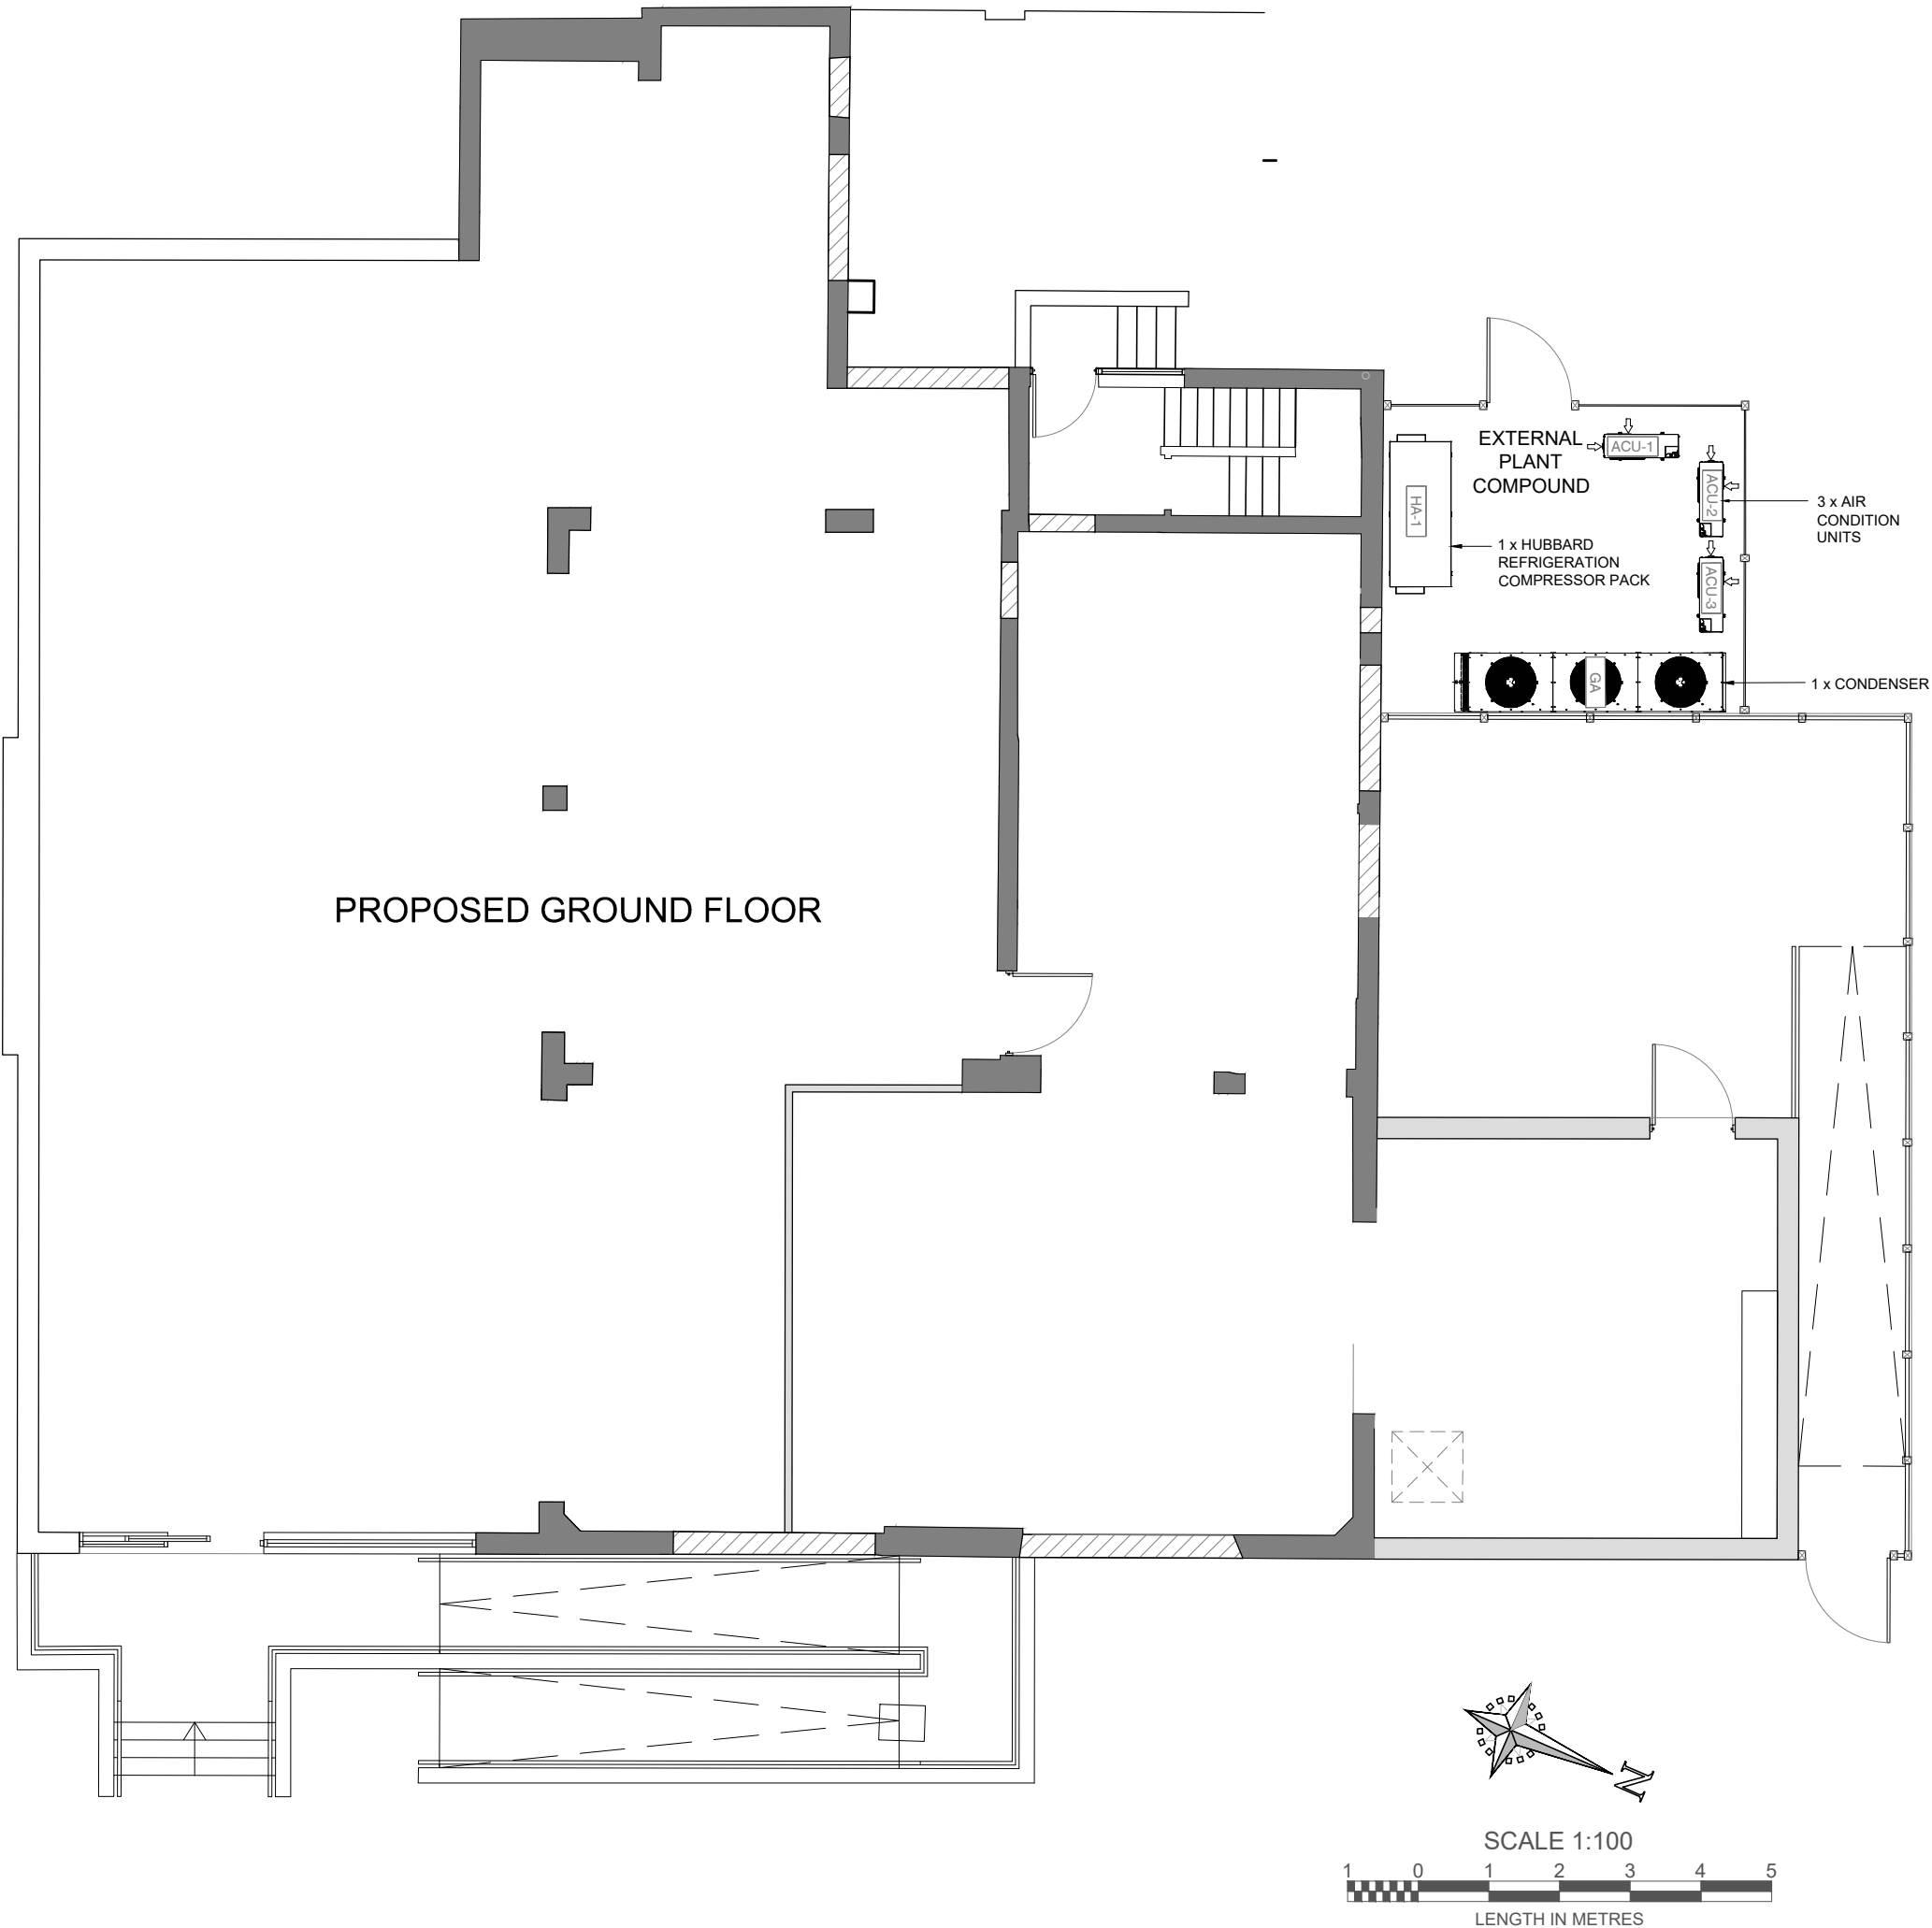

Status

PLANNING ISSUE



10 Ty Nant Court, Morgantown Cardiff, CF15 8LW. T:- 029 2022 7926

Venture House, 2 Arlington Square, Downshire Way, Bracknell, RG12 1WA. T:-02031 378079

Project

HAVANT
BEDHAMPTON RD PO9 3PT

Draw Title

PROPOSED GROUND FLOOR PLAN
MECHANICAL PLANT APPLICATION

Date

09.04.2020

Scale(s)

1:100 @ A3

Job No

163094

Type

AP

Draw No

52

Revision

-

Checked By

Drawn By