




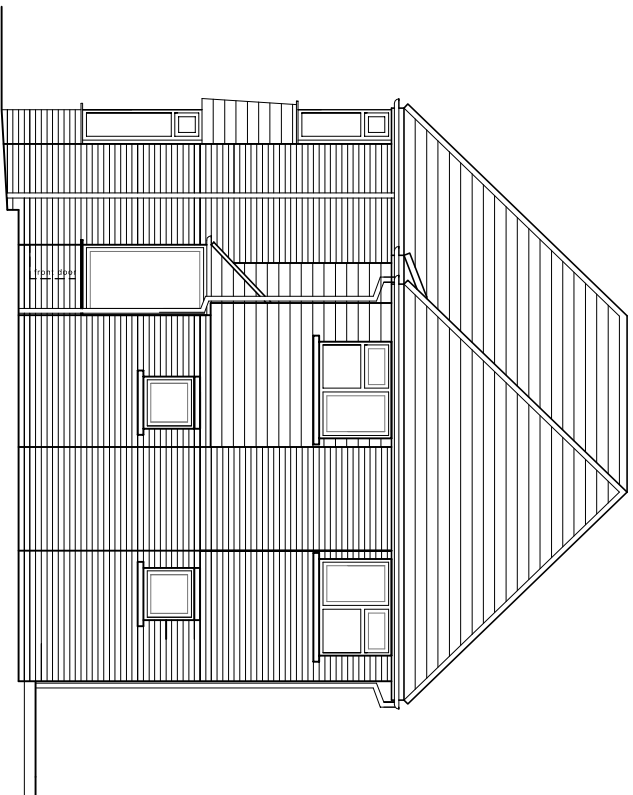


North (side) elevation

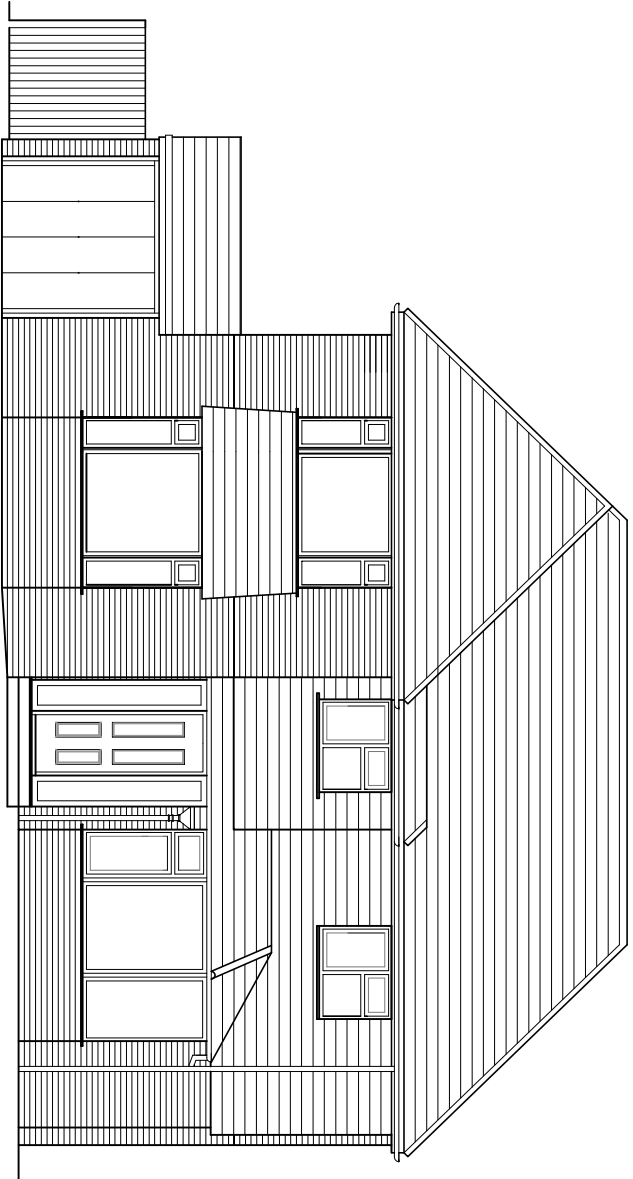

East (front) elevation

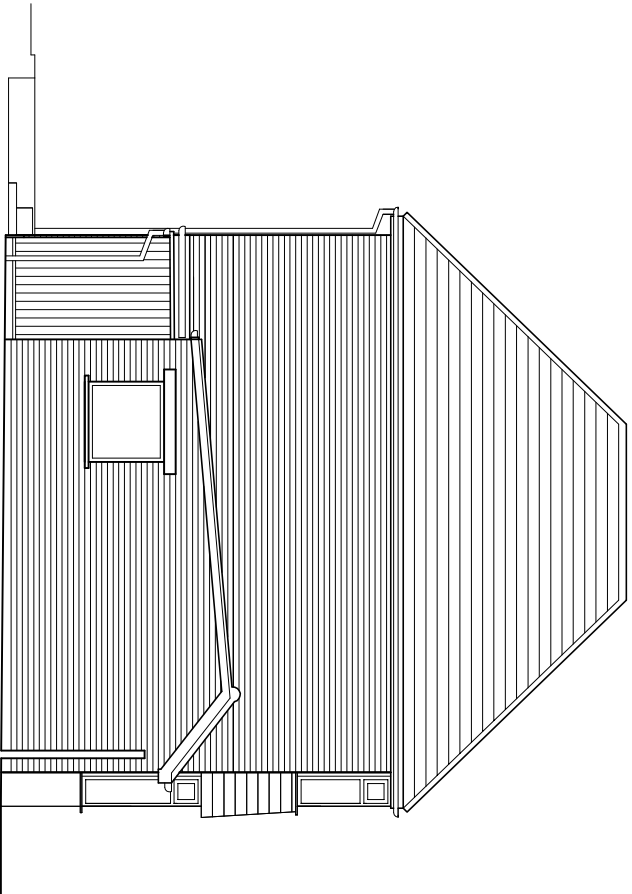

South (side) elevation


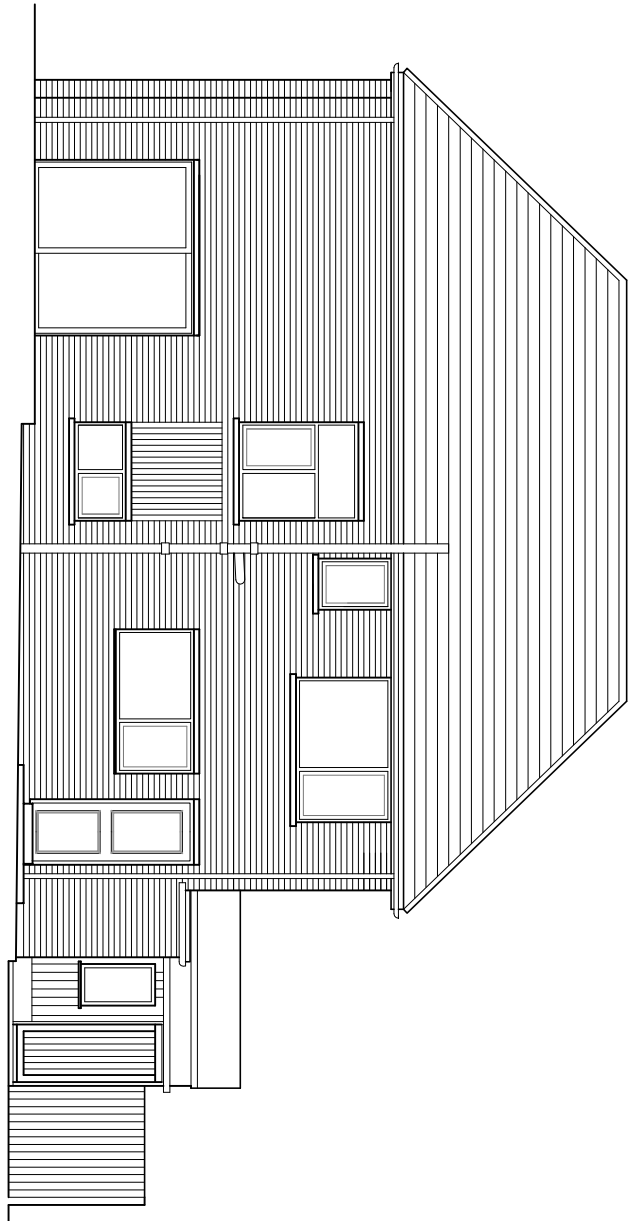


West (rear) elevation

Existing elevations scale 1:100



Proposed site plan
scale 1:500

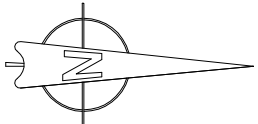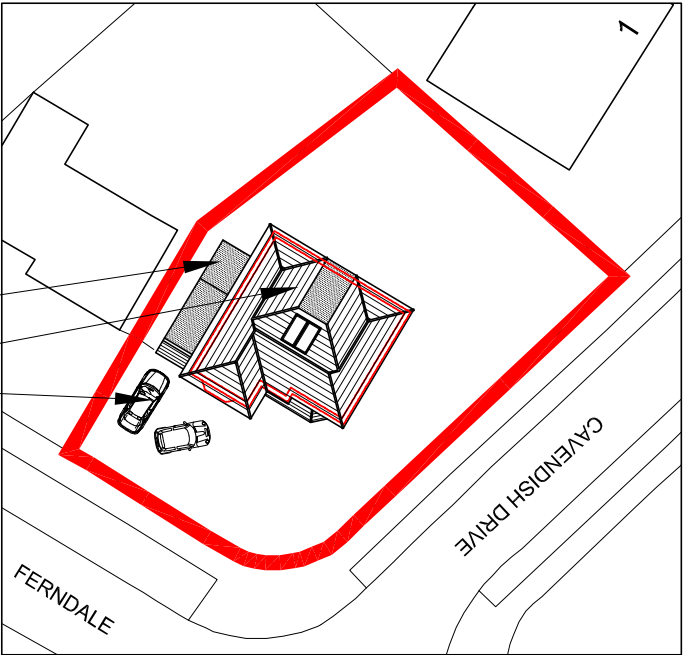

Min. 3 parking spaces
(1 in garage,
2 on drive)

Proposed two
storey rear
extension

Proposed
single storey
side extension

For	MR & MRS VIGOR-ROBERTSON			Title	EXISTING ELEVATIONS & PROPOSED SITE PLAN			Office Tel:	01243 983792	
Project	PROPOSED REAR EXTENSION AT 17 FERNDAL WATERLOOVILLE, POT 7NZ			Date	JULY 2020	Drawn	JB	Email:	admin@jb-architecturedesign.com	
				Scale	1:100 @ A3	Checked	.	Web:	www.jb-architecturedesign.com	
				Job Number	PL01/20	Drawing Number	-02	Revision	B	

