


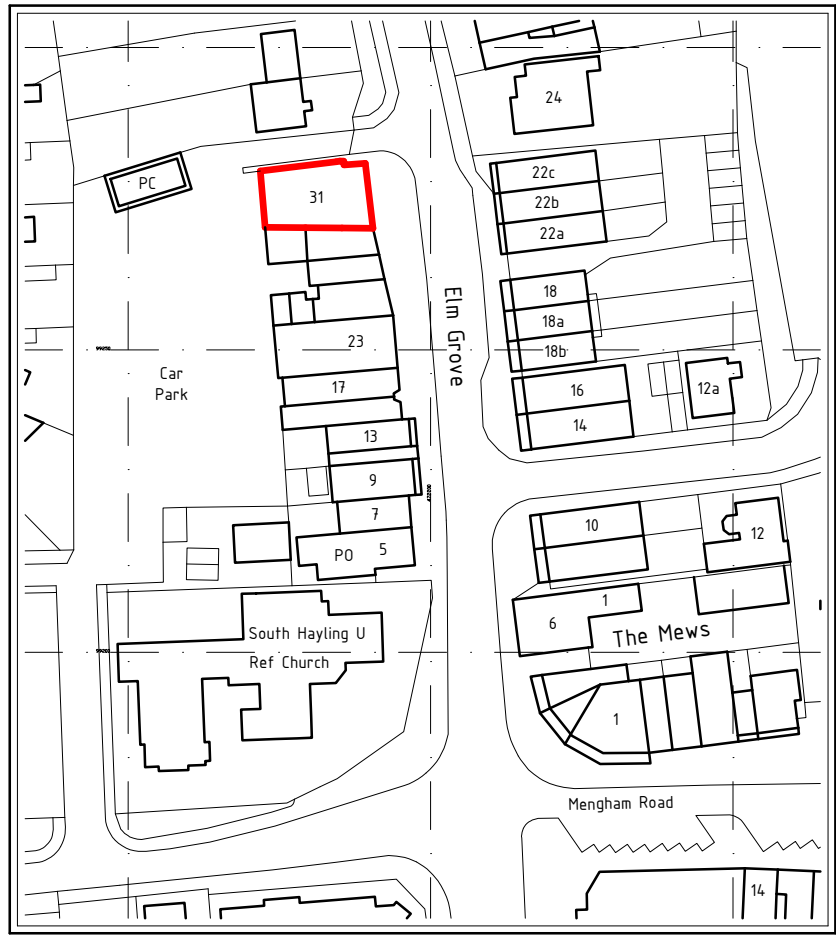


LOCATION PLAN

Scale 1 : 1250

0m 100m

Scale 1:1250

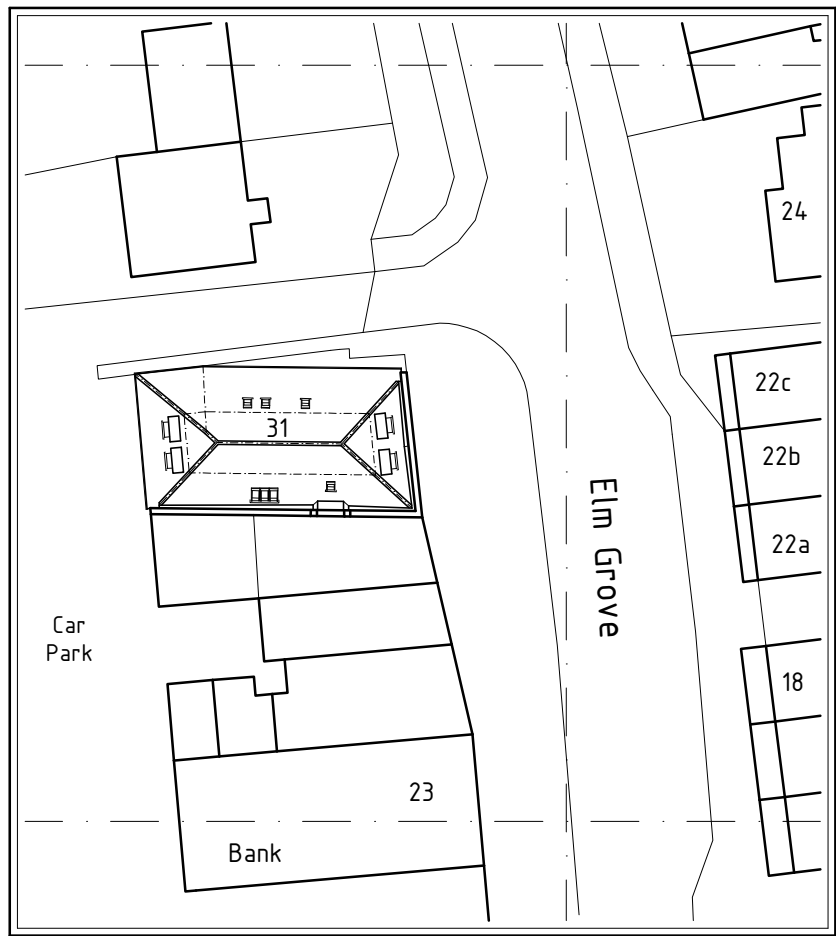



SITE PLAN

Scale 1 : 500

0m 40m

Scale 1:500

Ordnance Survey, © Crown Copyright 2018. All rights reserved. Licence number 100022432

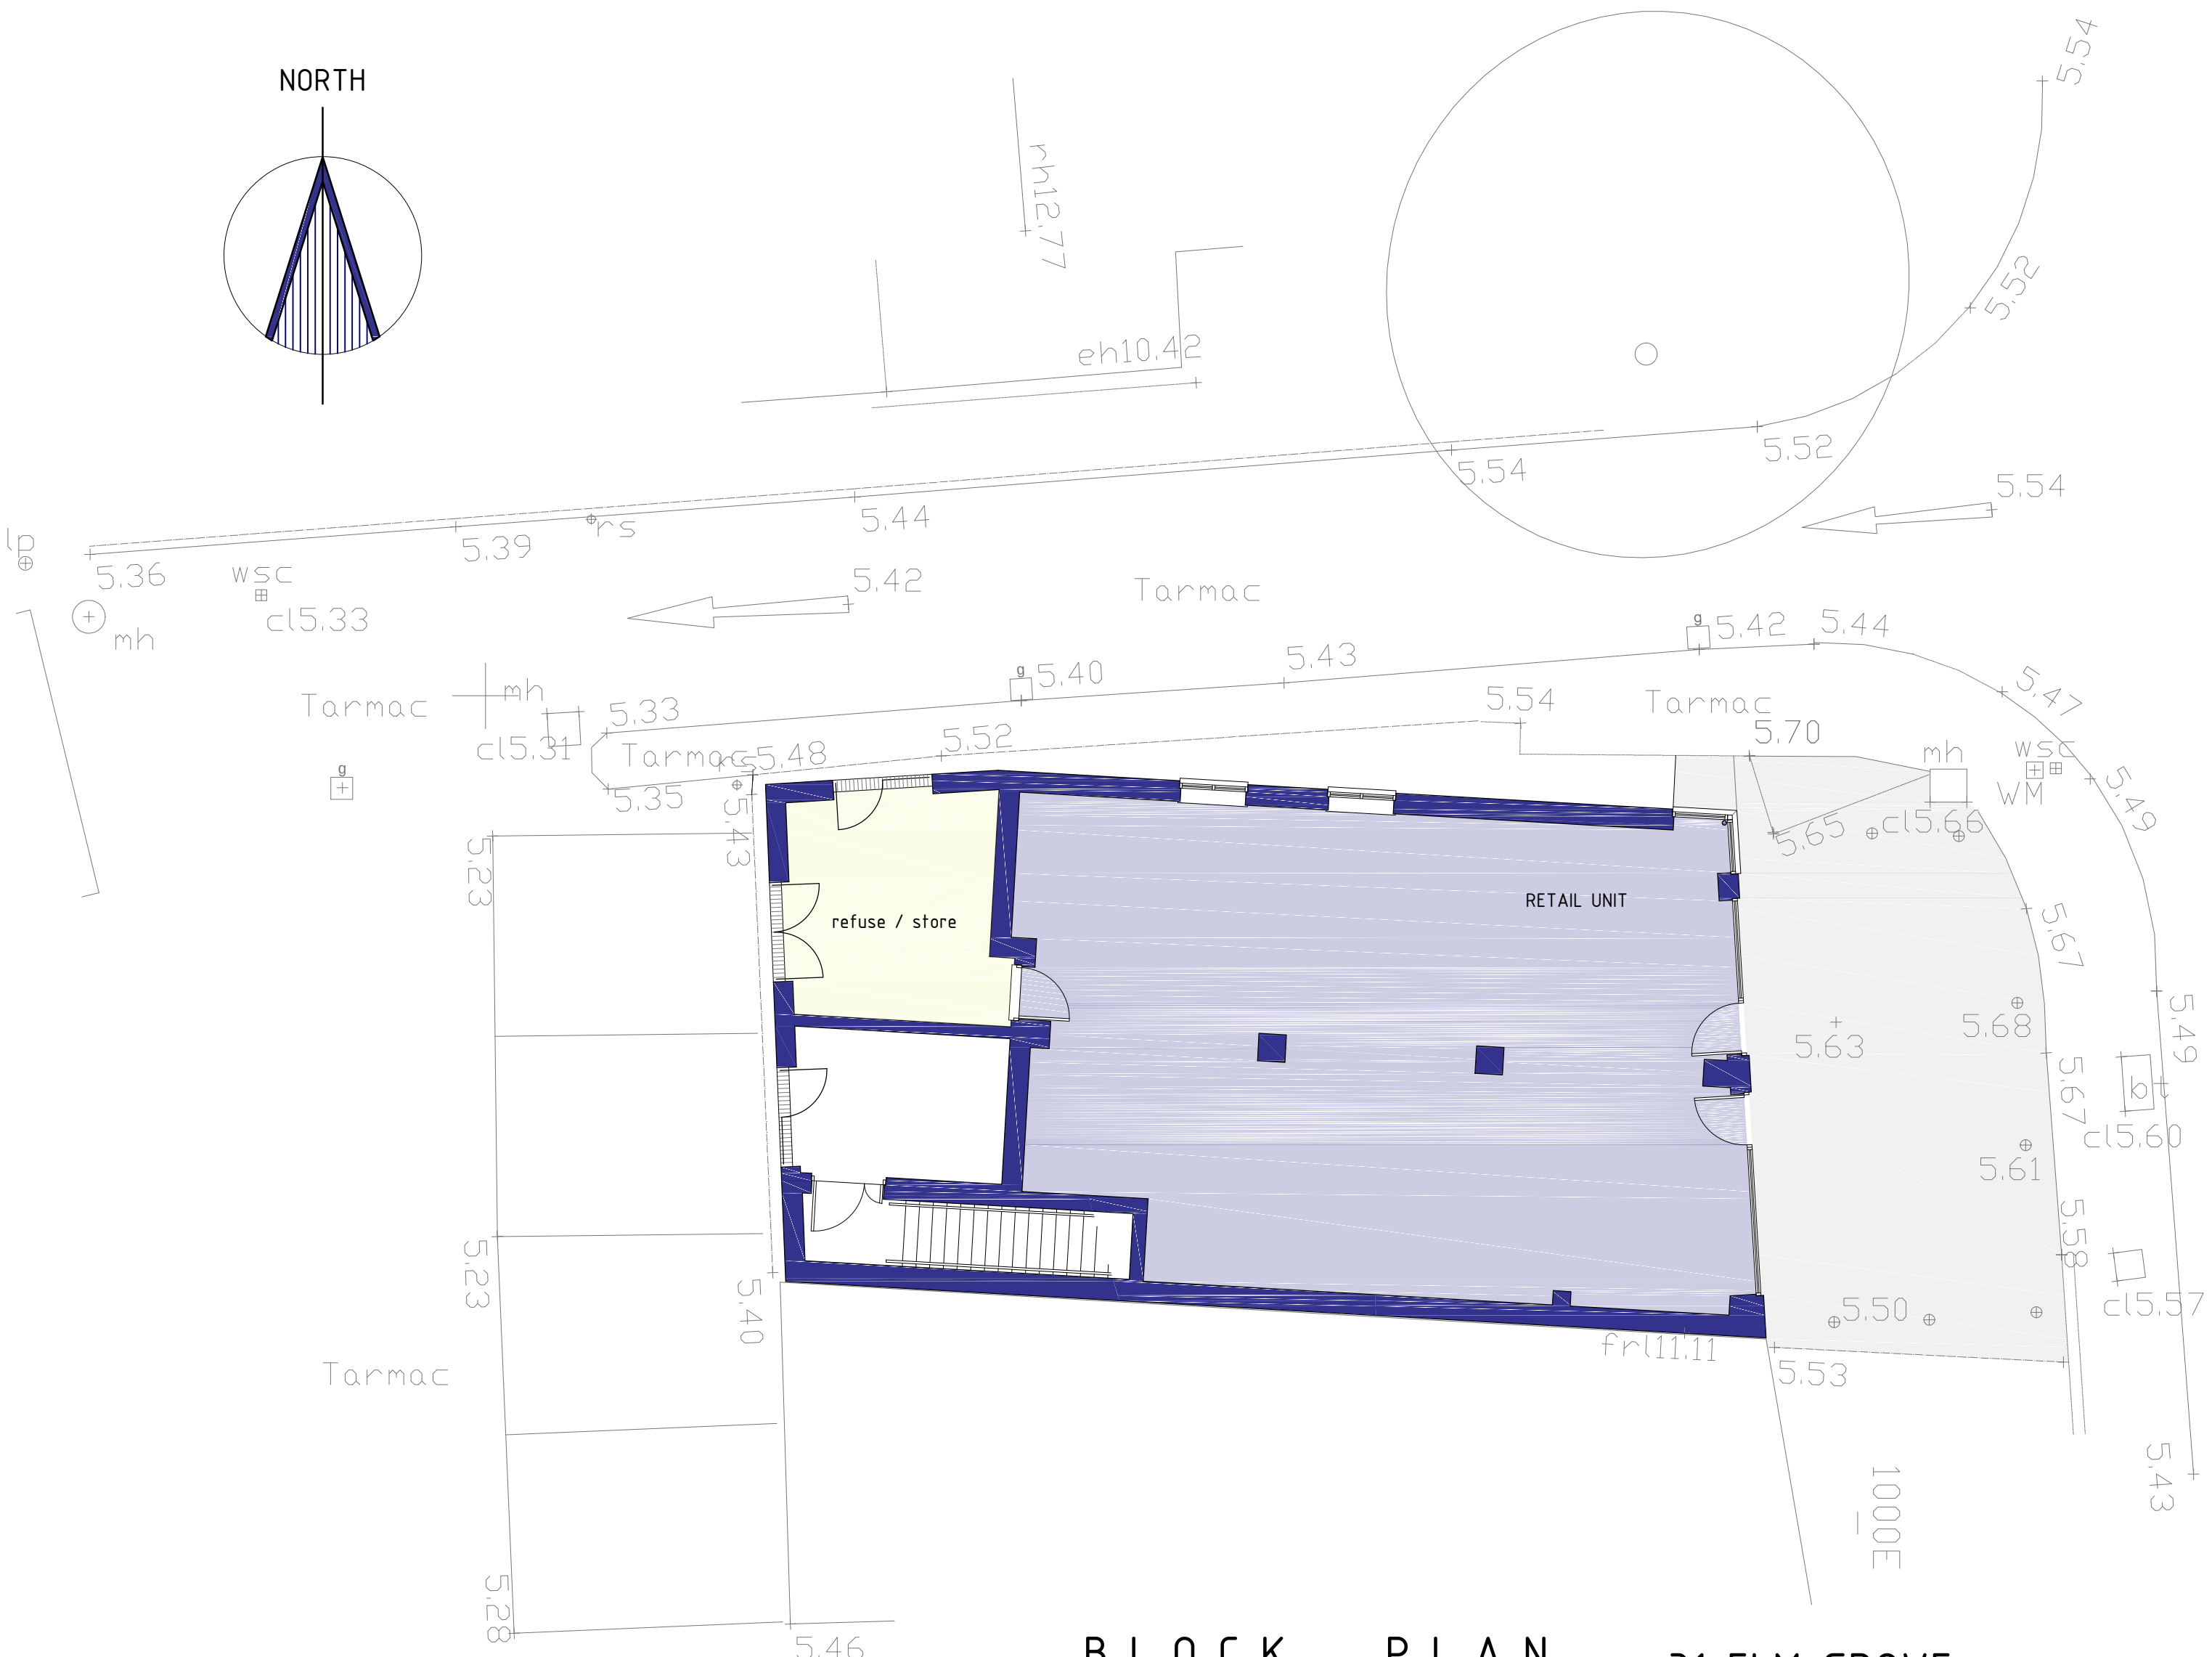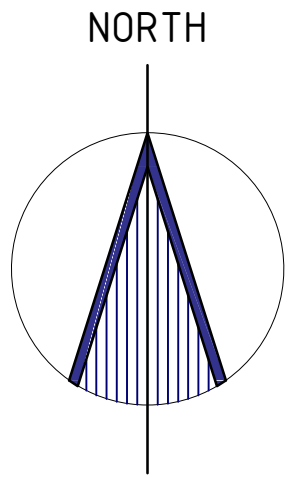

BLOCK PLAN

Scale 1 : 100

0m 8m

Scale 1:100 @ A2

31 ELM GROVE HAYLING ISLAND

Project no: 170601
Date: 01/10/2019

Drawing no: 1000
Scale: AS SHOWN

GORDON@GDBTECHNICALARCHITECTURE.CO.UK
07875 100380

GDB TECHNICAL ARCHITECTURE