




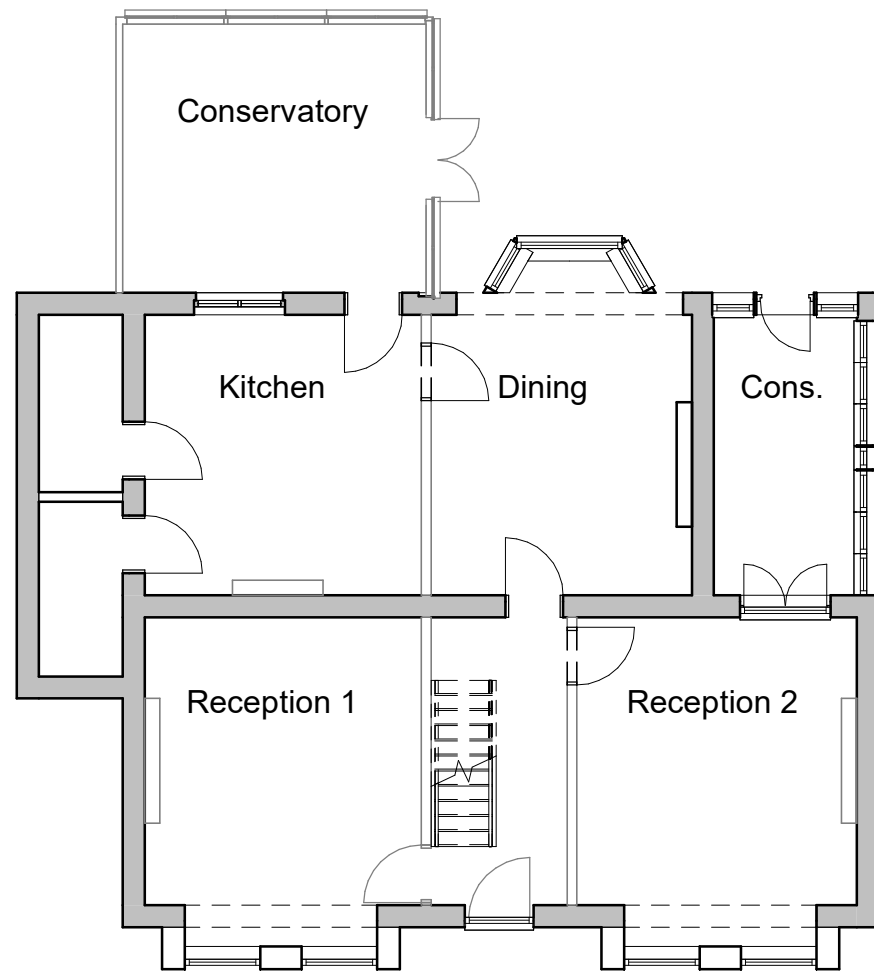


EG Existing Ground Floor
1 : 100

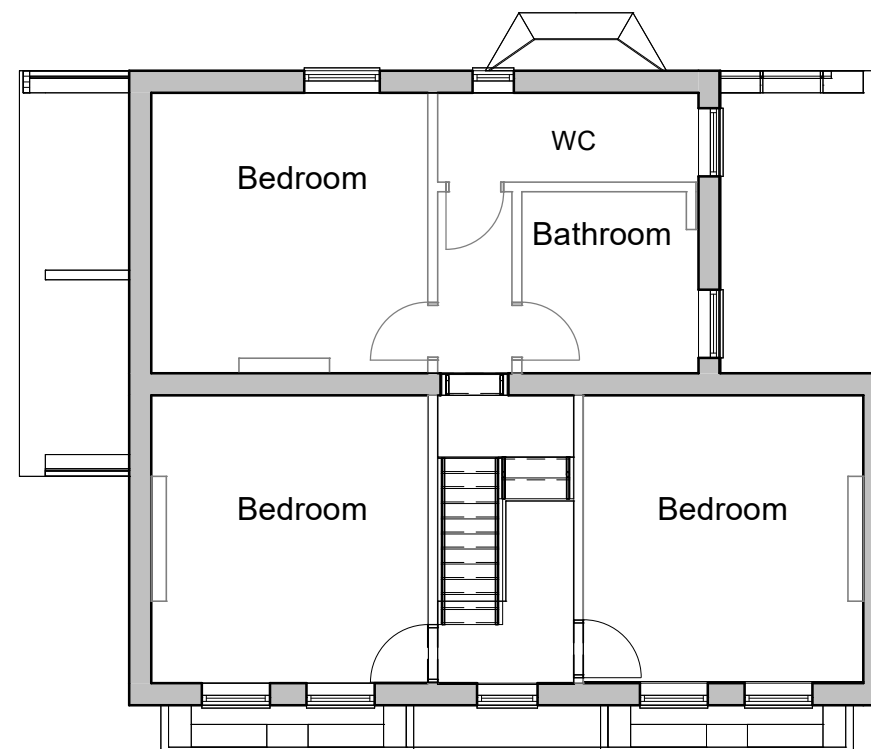

EF First Floor Existing
1 : 100

1:500										100
1:200										20
1:100										10
1:50										5

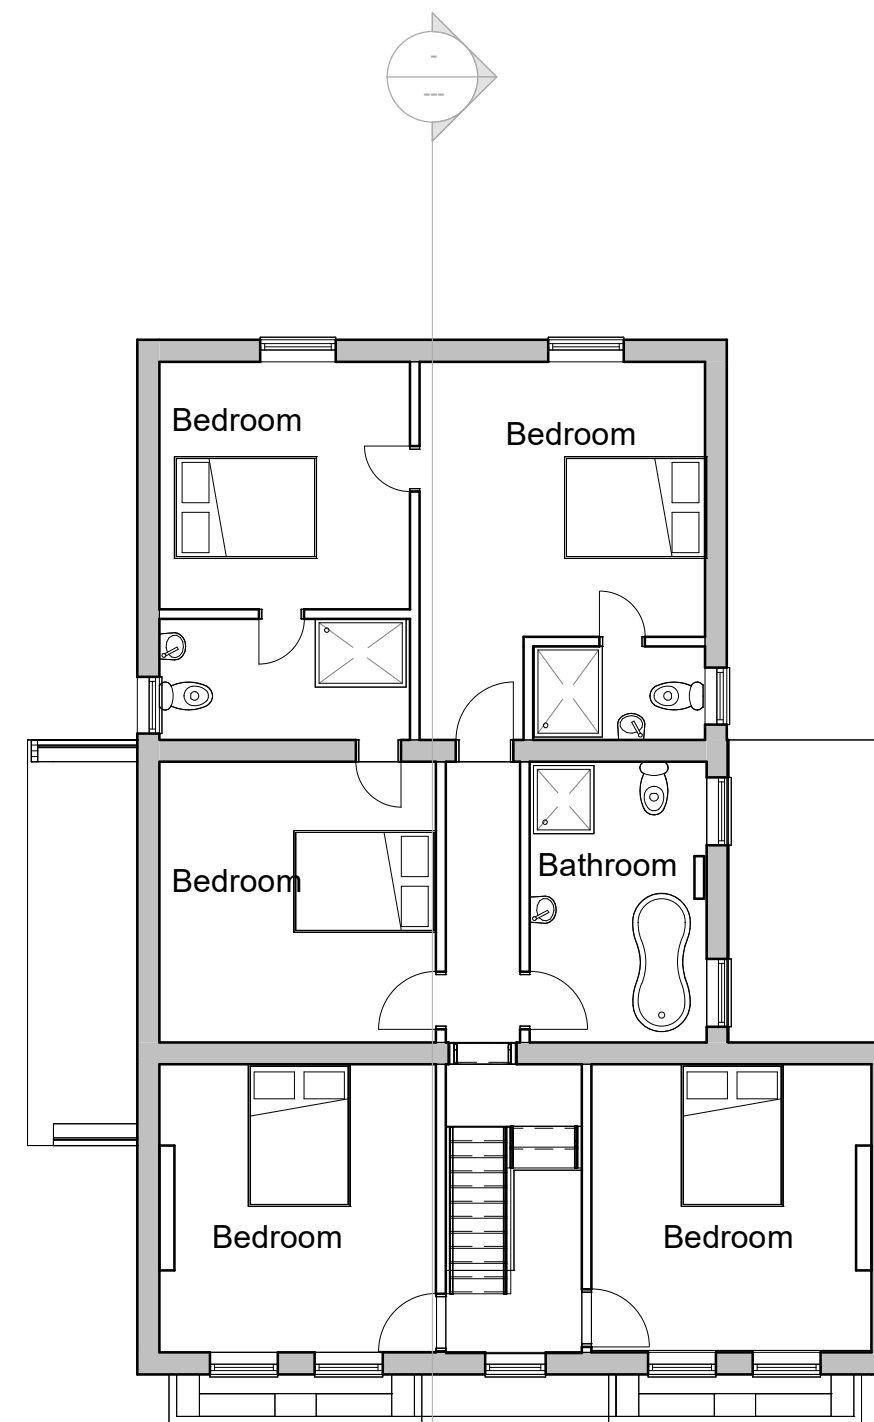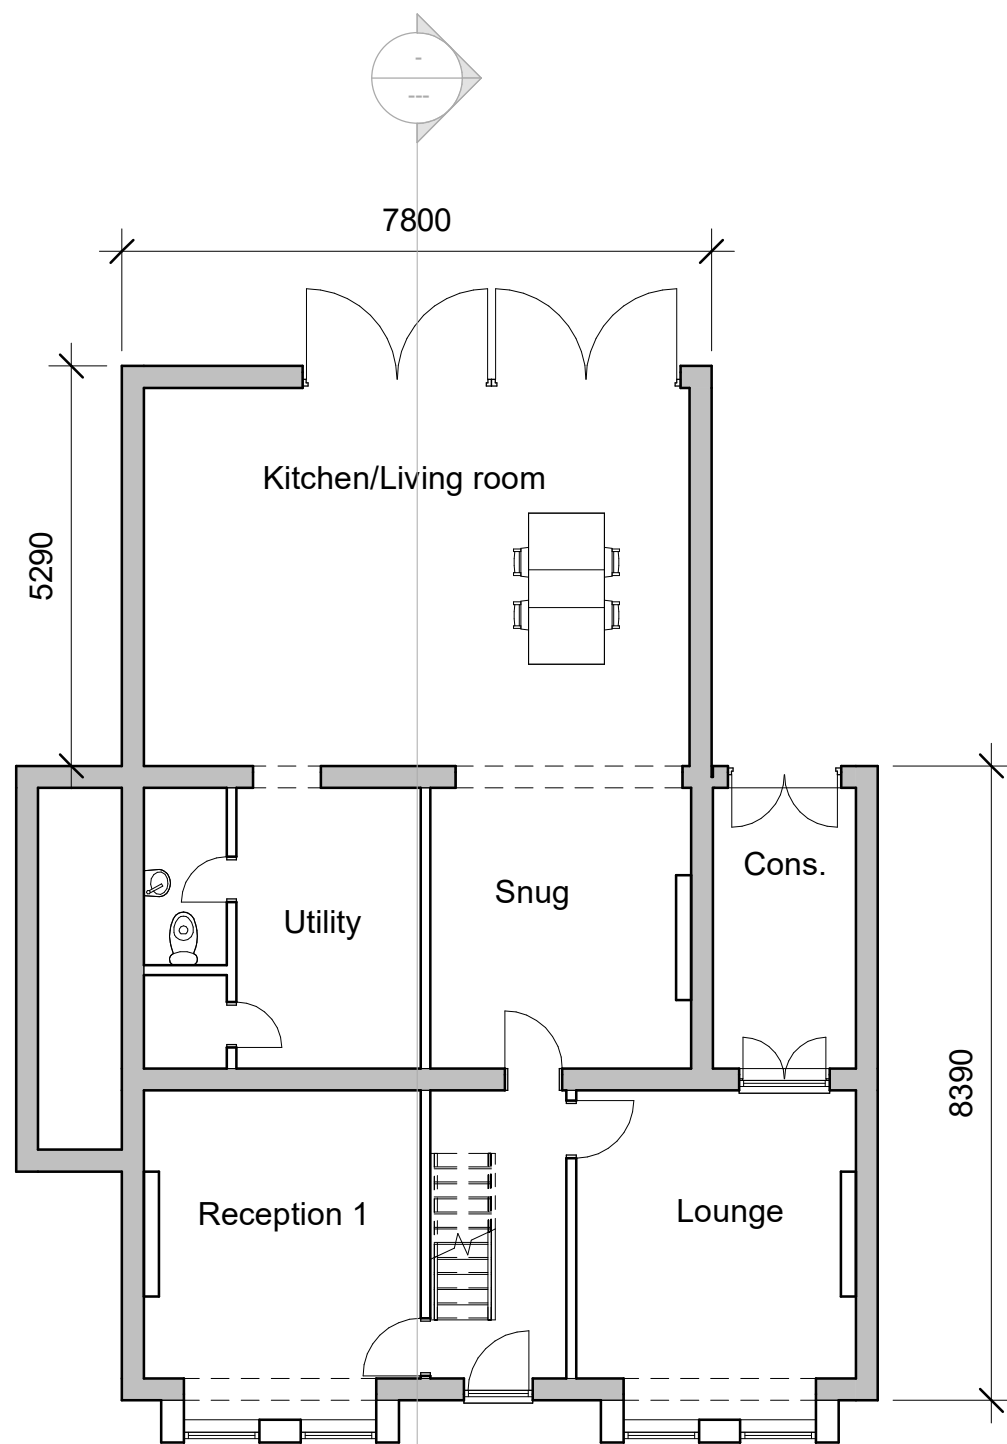

1:500		100
1:200		20
1:100		10
1:50		5

Proposed North Elevation



Existing North Elevation



N
North
1 : 100

Existing South Elevation - No Change

Bricks to be used are Weinberger Warnham Reds and Sheerwater Silver

Proposed South Elevation - No Change



S
South - No Change
1 : 100


1:500		100
1:200		20
1:100		10
1:50		5



Parkers Design Limited - The Studio @ 90, PO9 2PR
www.pexd.co.uk - info@pexd.co.uk - 07776 008822

PROJECT	8 Fourth Ave PO9 2QX				CLIENT Morrison	
	Date		Issue Date		Scale (@ A3)	1 : 100
SHEET	Drawn by	SW	DRAWING NUMBER		REV	
	Checked by	SR	P102			

Proposed East Elevation

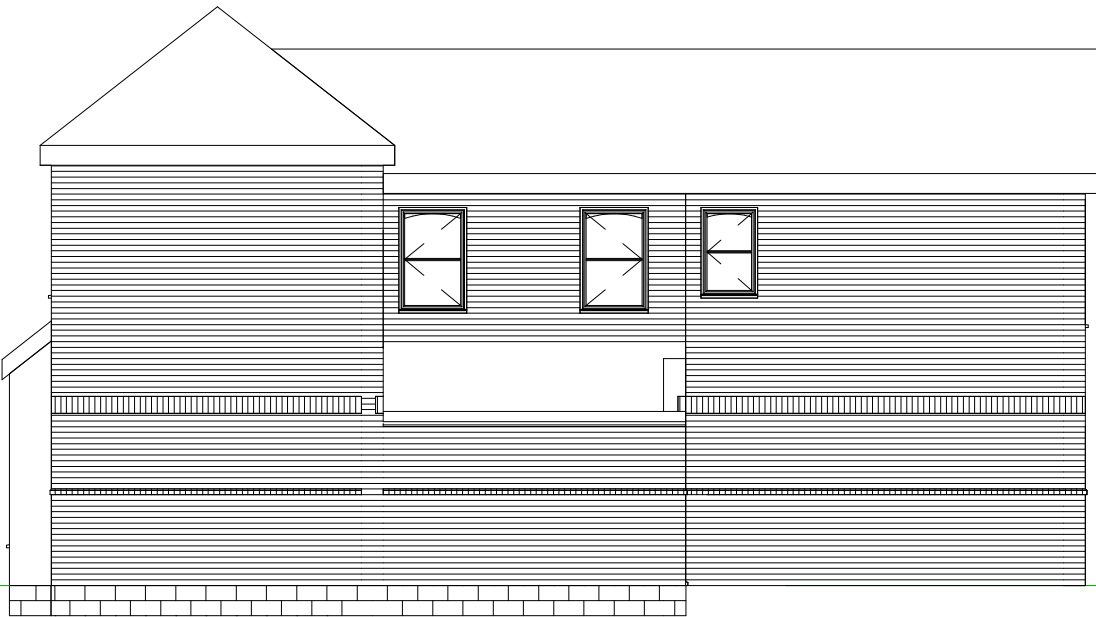


Existing East Elevation




E East
1 : 100

Existing West Elevation

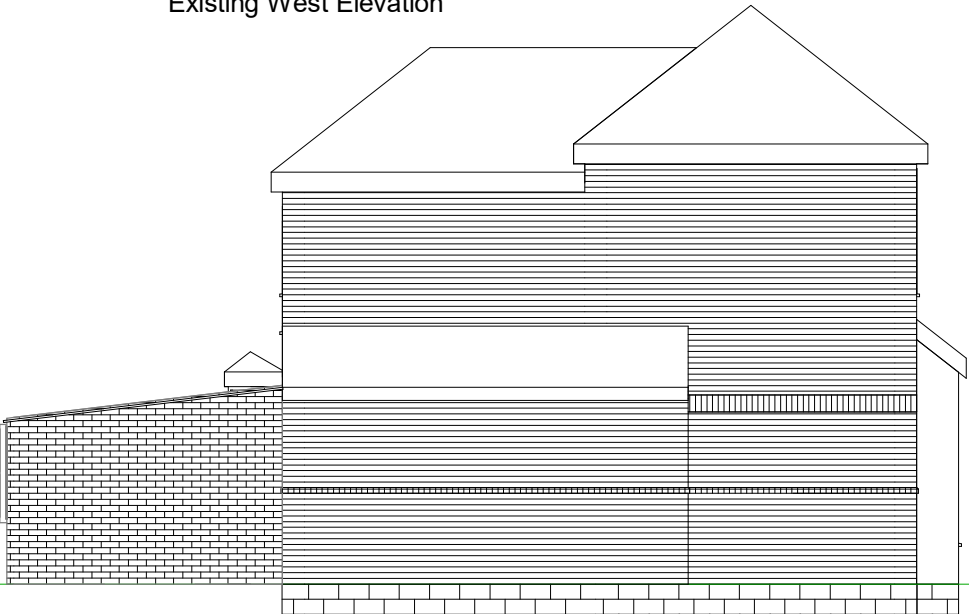

Proposed West Elevation

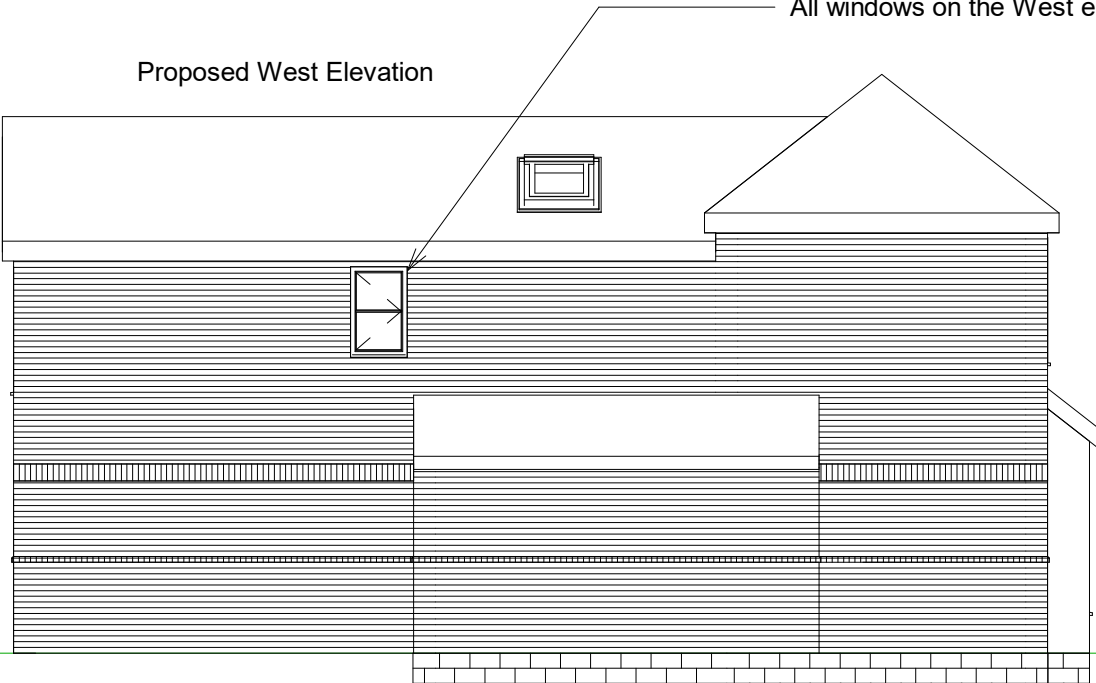

All windows on the West elevation are to be obscured

W West
1 : 100

1:500										100
1:200										20
1:100										10
1:50										5