

PROPOSED ELEVATIONS

NOTES:
All dimensions to be checked on site and any discrepancy notified to The Martin Ralph Group. Written dimensions are to be used in preference to scaled dimensions.


This drawing is the property of The Martin Ralph Group and must not be reproduced, in part or whole, or deviated from, without their permission.

It is essential that prior to commencement and during construction works, the contractor reviews the drawings and specification and discusses with the practice any inconsistencies, anomalies, non-industry standard features or other concerns.


For both pricing and construction purposes Structural, Mechanical and Electrical Engineers designs, calculations and sizes etc are to take preference over the layout drawings. Any discrepancies are to be brought to the immediate attention of The Martin Ralph Group.





West Elevation (Proposed REAR Fire Escape only)

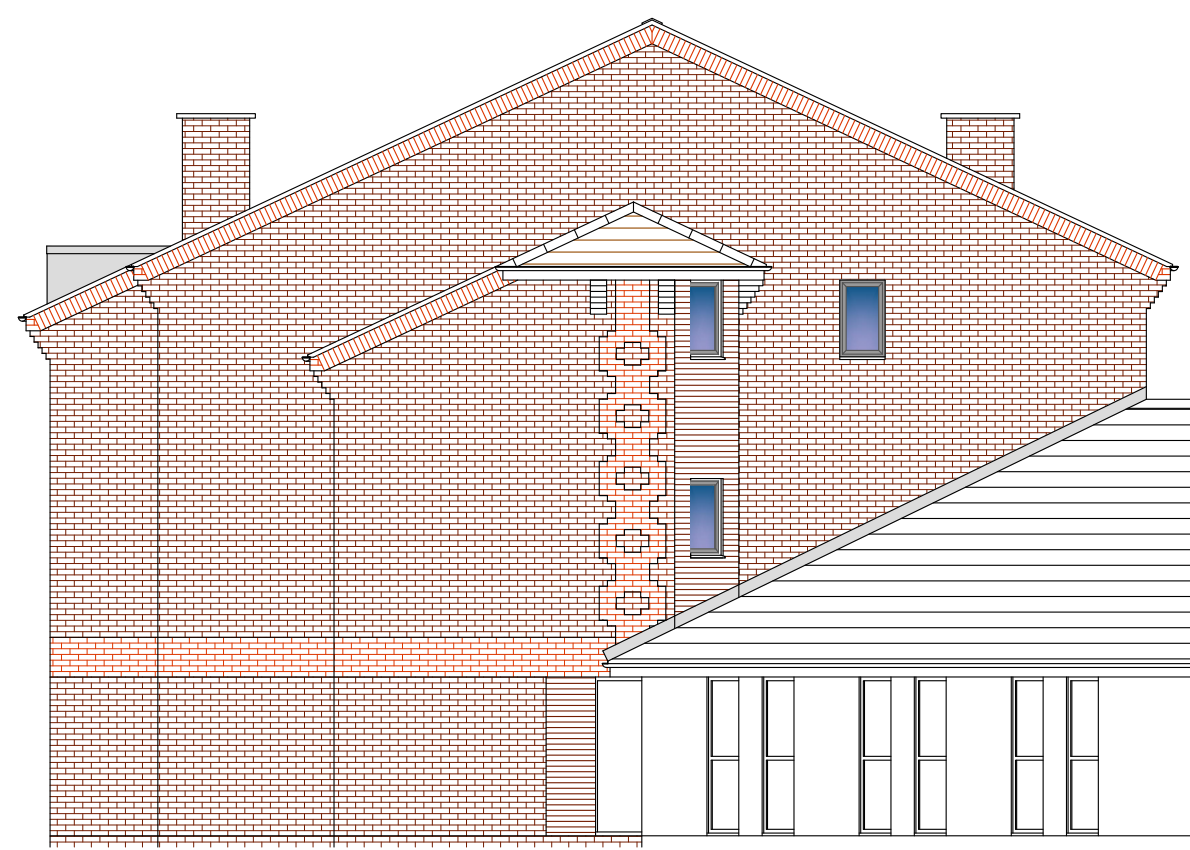

South Elevation

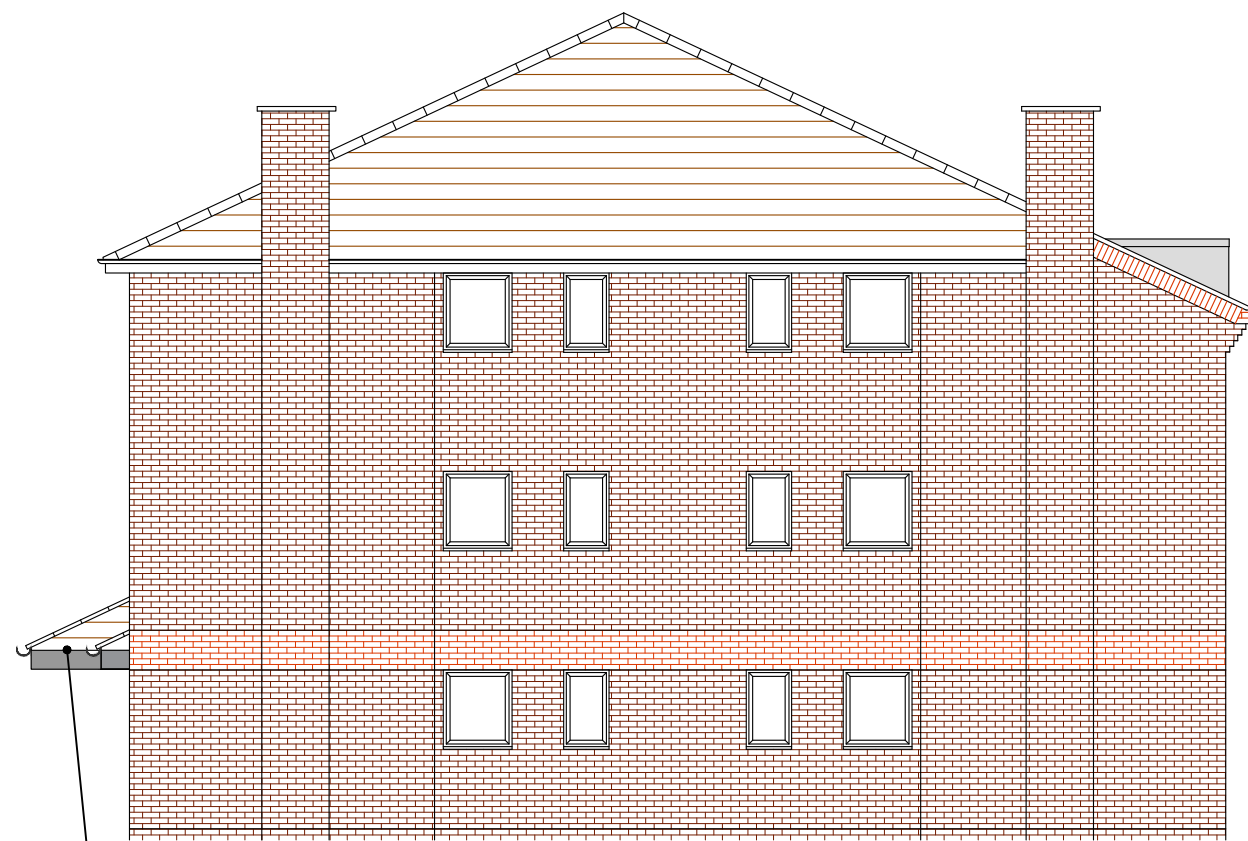

North Elevation

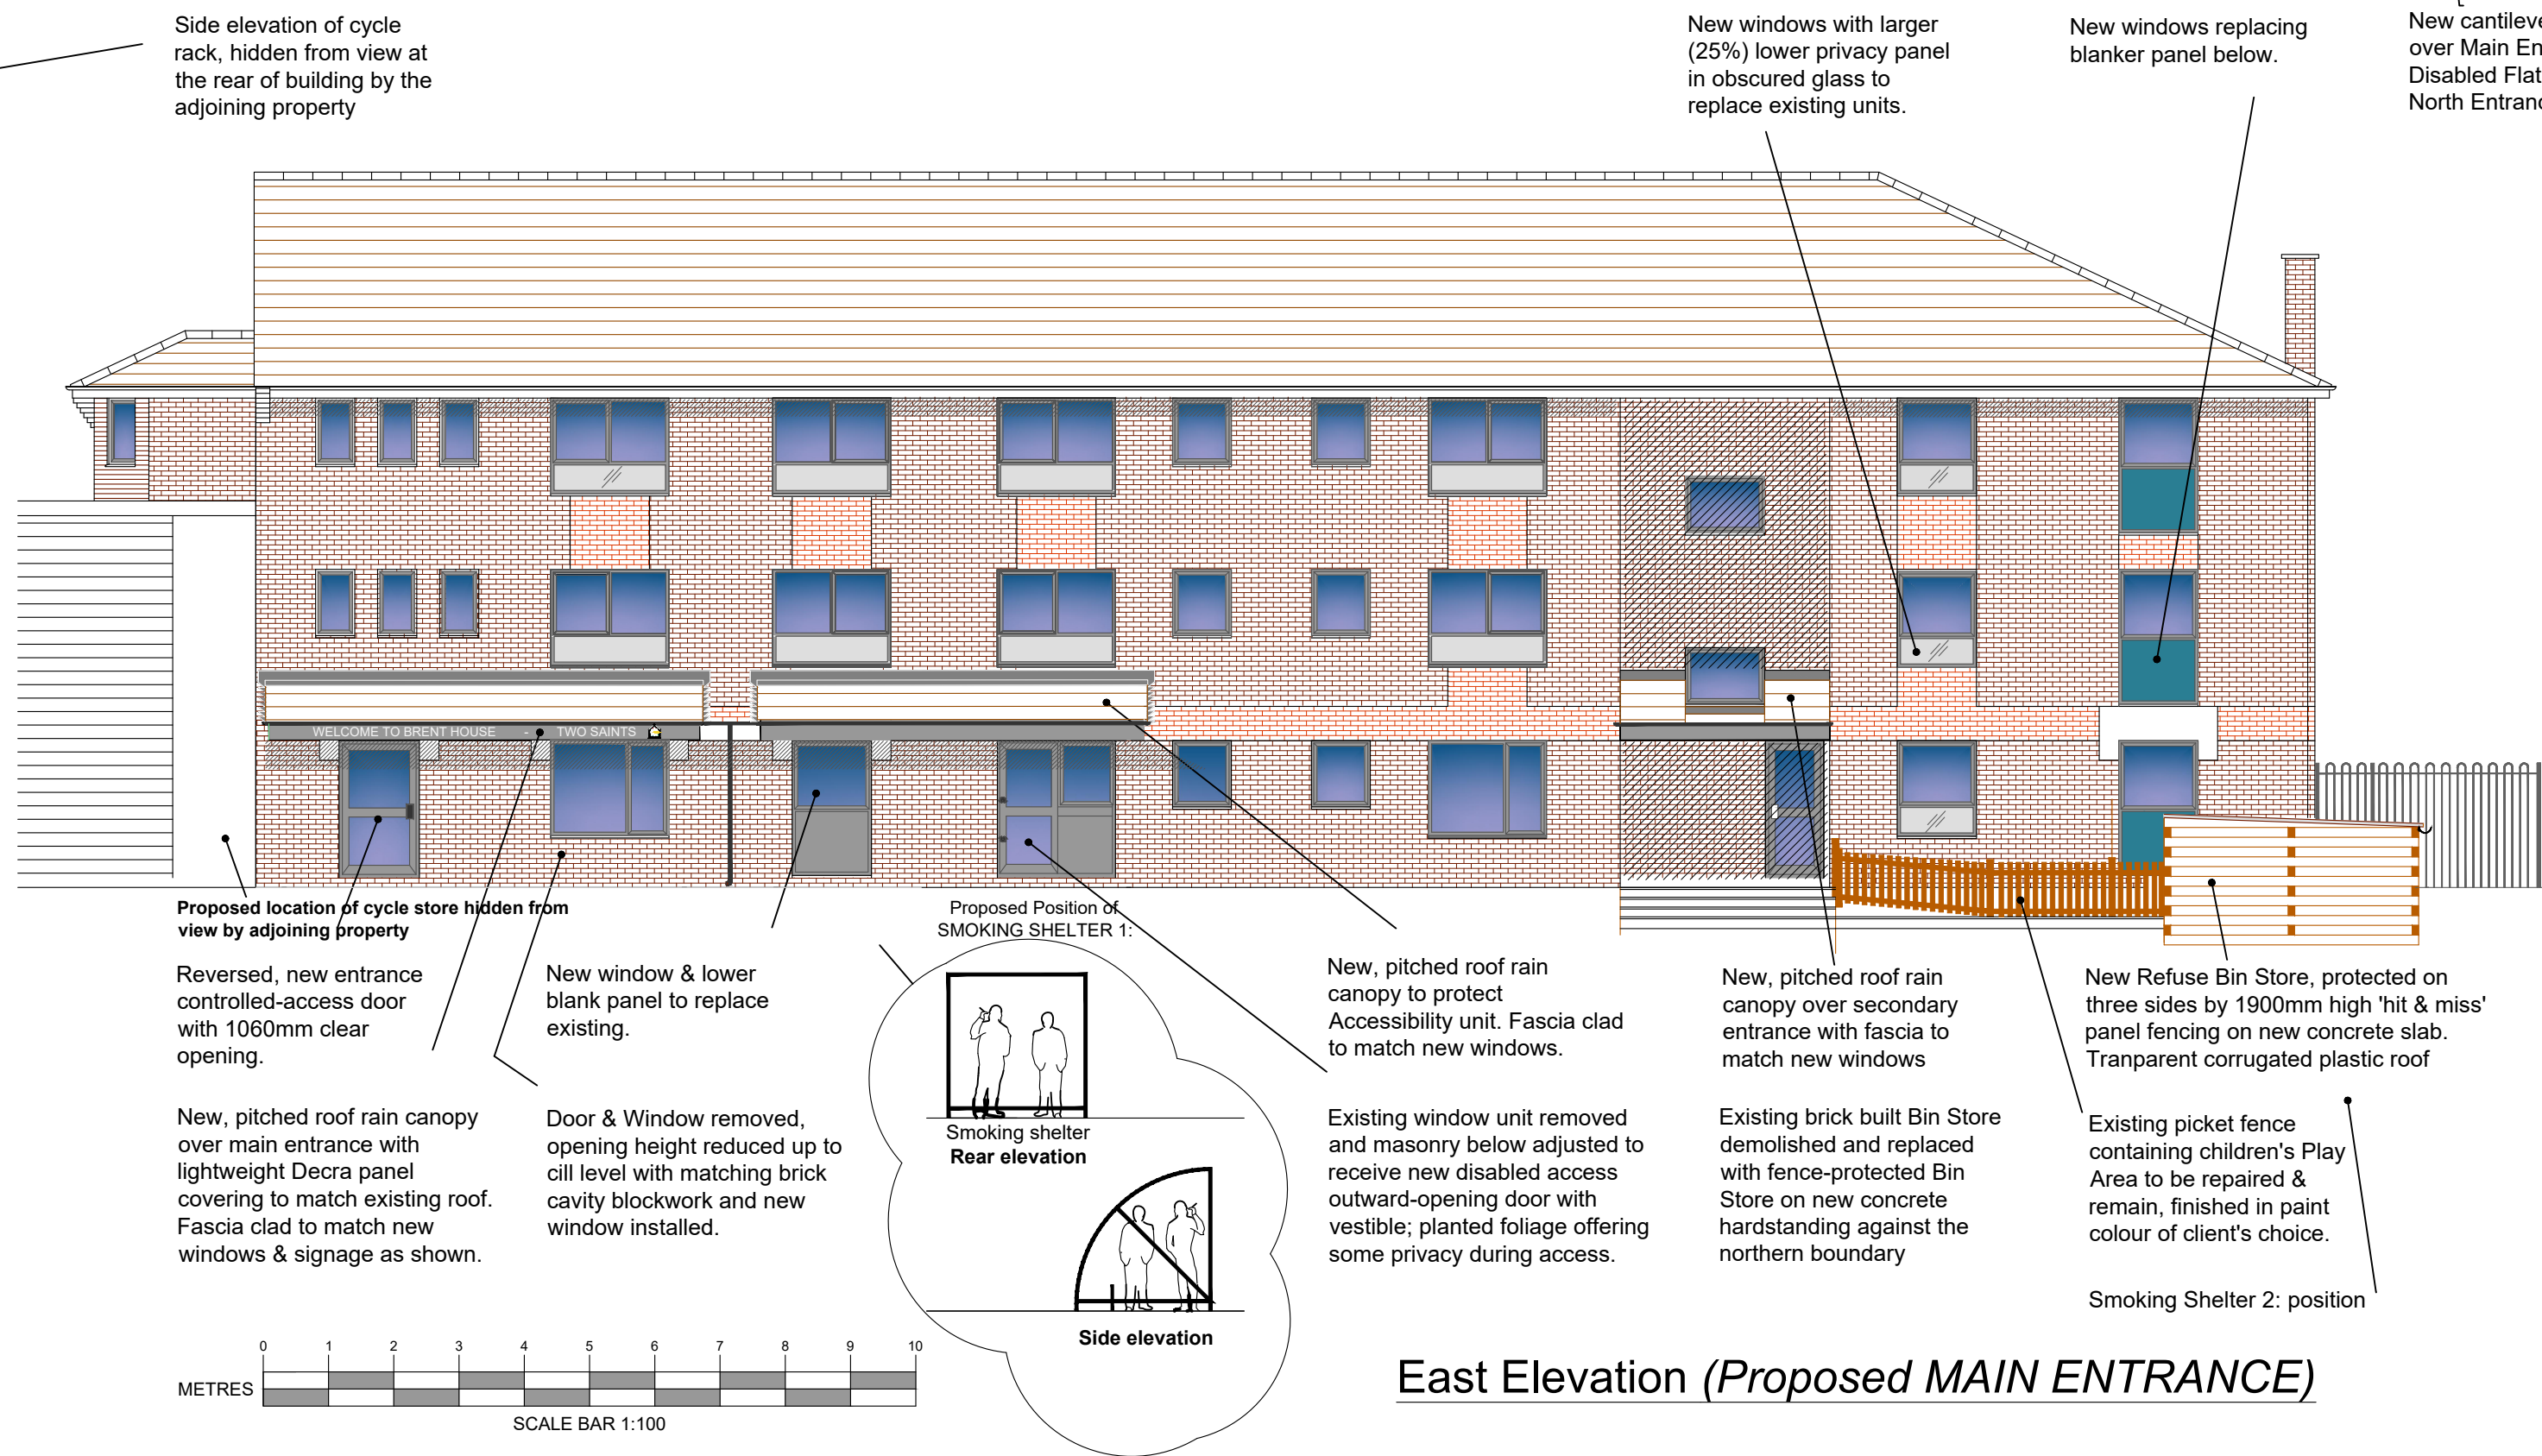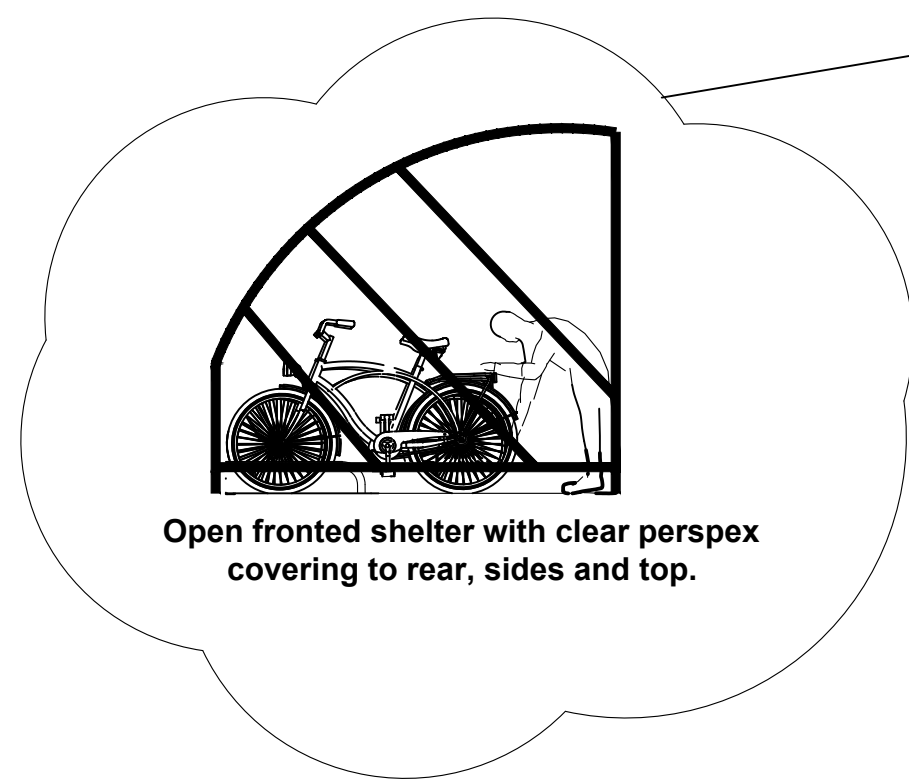

East Elevation (Proposed MAIN ENTRANCE)

AMENDMENTS	DATE
CLIENT TWO SAINTS HOUSING ASSOCIATION 35 WATERSIDE GARDENS FAREHAM HAMPSHIRE PO16 8SD	
PROJECT BRENT HOUSE REFURBISHMENT PLANNING APPLICATION	
DRAWING TITLE PROPOSED ELEVATIONS	
DATE 23.07 2020	
SCALE 1:100 @ A1	
DRAWING No. 18/221/04	REVISION R.1.1
THE MARTIN RALPH GROUP CHARTERED SURVEYORS ARCHITECTS & ENGINEERS	
11 Dragon House Hussar Court Brambles Business Park Portsmouth Hampshire PO7 7SP	
www.martinralph.co.uk info@martinralph.co.uk T. 023 9225 7711 F. 023 9225 7712	