


— Steel / Lintels to engineers specification
 — Existing drainage
 — Proposed drainage

Note this wall to be of external wall specification and come to underside of the new extension roof and to be capped with firestop.

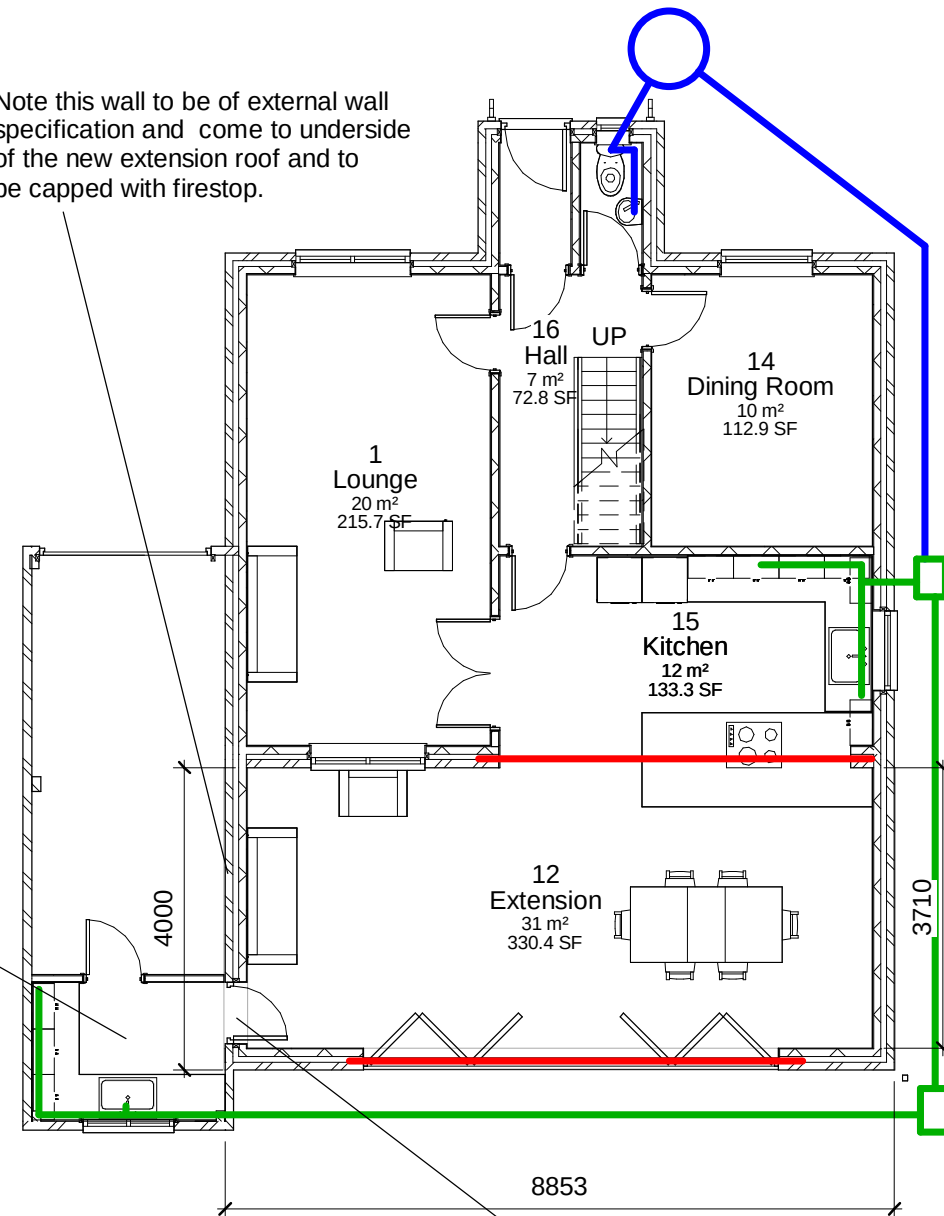


Note this is an existing unheated area and will remain so

Note this door to be an external quality door as per notes

1 Ground Floor
 1 : 100

— Cranked steel
 — Flat to pitch transition steel
 All to engineers design and specification

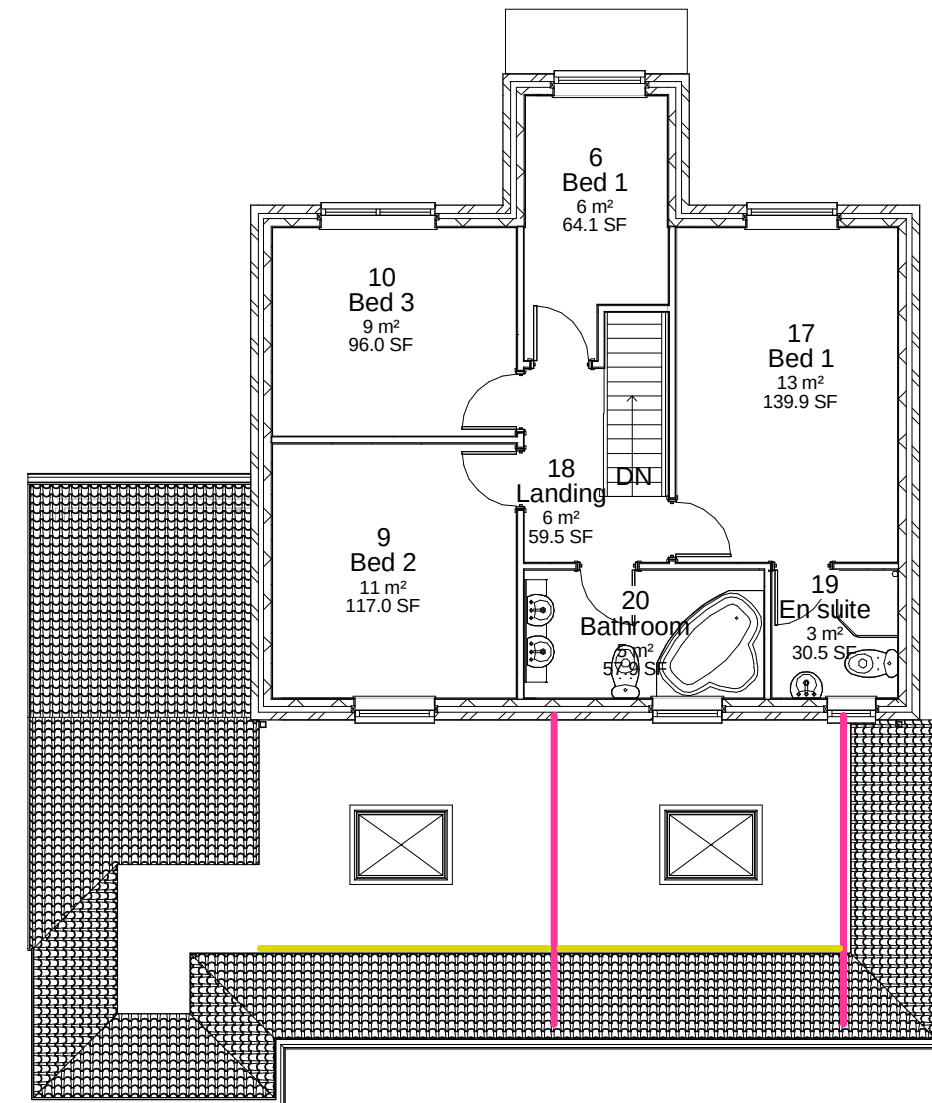

2 First Floor
 1 : 100

IJ Murray Associates Ltd



CIAT
REGISTERED PRACTICE

www.ijma.co.uk

I J Murray Associates Ltd
 200 Seafront
 Hayling Island
 Hampshire
 PO11 9HR
 Phone 07779 246915
 e-mail ian@ijma.co.uk

These drawings are the
 property of IJ Murray
 Associates Ltd and should
 not be reproduced or used in
 any way without the
 permission of a Director of
 IJ Murray Associates Ltd

These drawings are for planning and building regulation
 purposes only and are not for construction. All dimensions
 should be checked on site before work commences

Mr & Mrs Caswell

 2 Gilbert Mead HI

Proposed Floor Plans

Project number	Project Number
Date	Issue Date
Drawn by	Author
Checked by	Checker

A107 V3

Scale 1 : 100