


Saxted House, Tower Street, Emsworth, PO10 7BH.

Proposed Ground Floor Plan and South Elevation


Key:

- Existing Walls
- Removed Walls
- Proposed Works

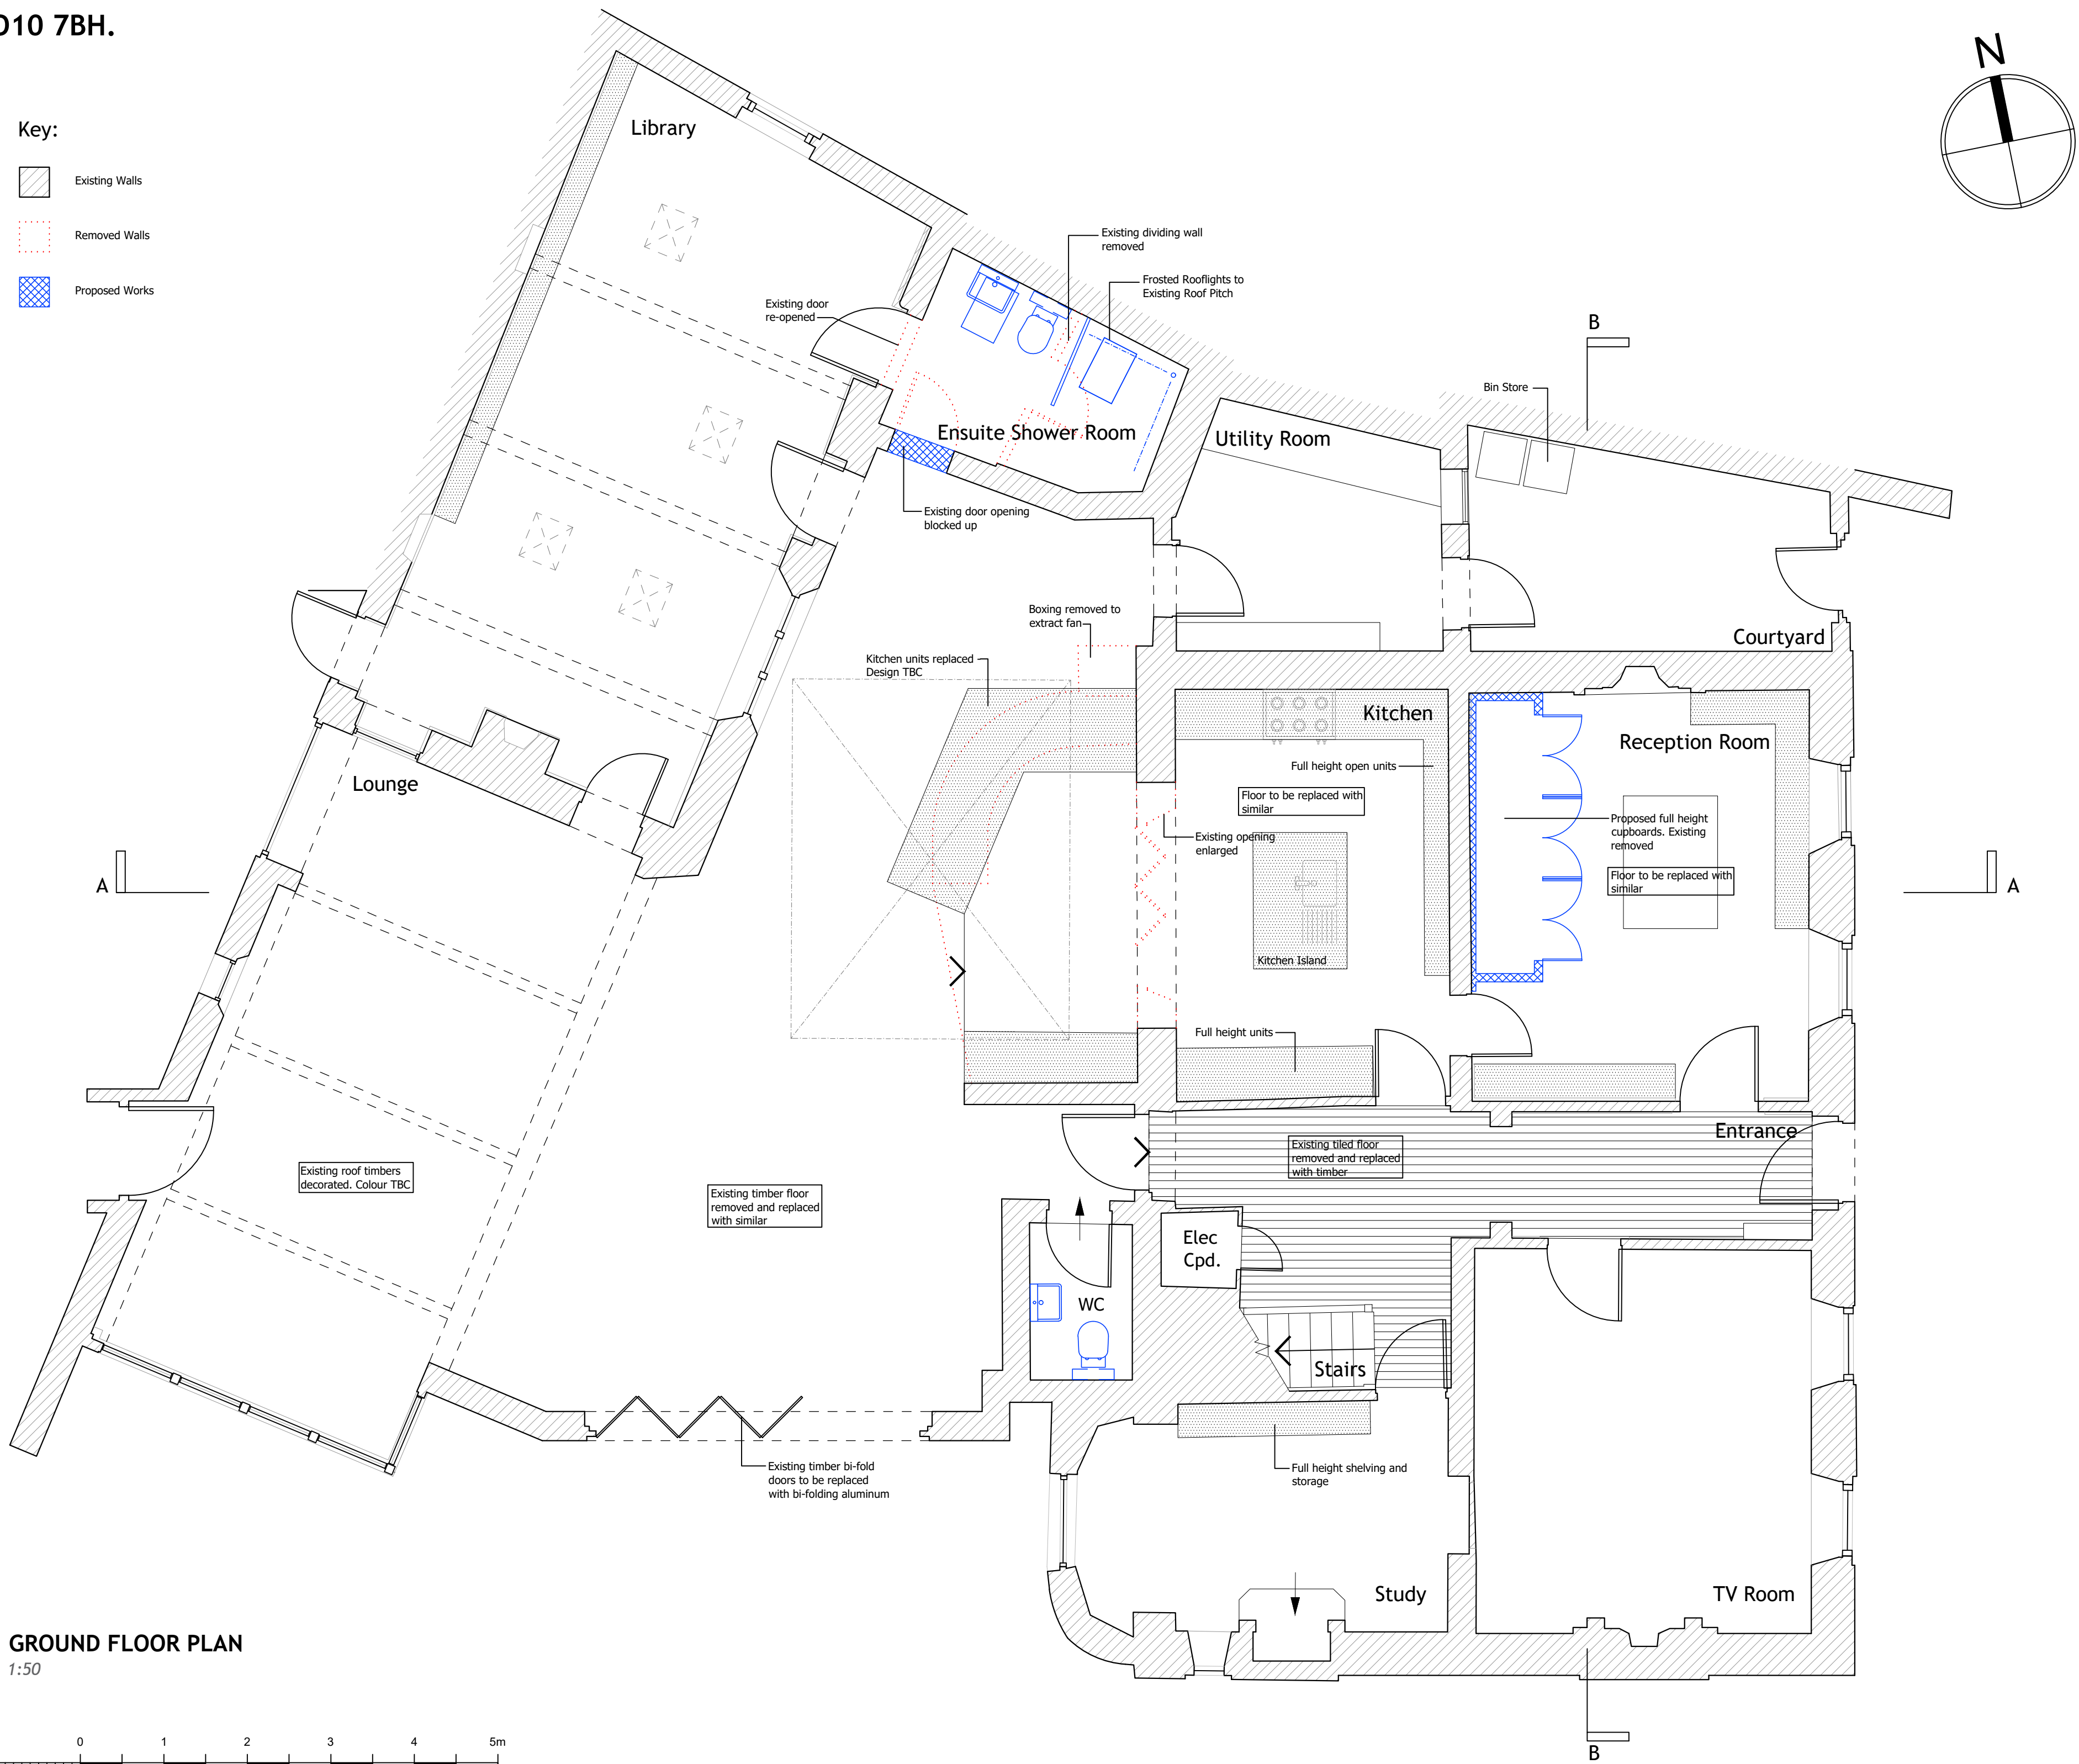



GROUND FLOOR PLAN

1:50

 

SIDE ELEVATION

[South] 1:100

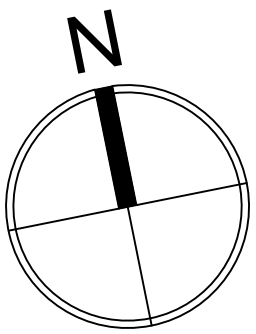 

NOTES:

Dimensions to be checked on site before commencing work. Any discrepancies shall be reported to the architect immediately.

Do not scale from these drawings except for planning purposes.

Use figured dimensions only.

Where applicable this drawing is to be read in conjunction with other consultants' drawings.

All drawings to be read in conjunction with specification and all other drawings including structural engineer and mechanical and electrical drawings / specification

REV	DATE	AMENDMENT	DRAWN

hd

architects

Helyer Davies Architects Ltd

1 The Old Flour Mill,

Emsworth, PO10 7BT

01243 370 715

www.hdarchitects.co.uk

mail@hdarchitects.co.uk

PROJECT

Saxted House

Tower Street

Emsworth

PO10 7BH

DRAWING

Proposed Ground Floor Plan & South Elevation

SCALE

as noted @A1

DATE	Oct 2019	DRAWN	EK
DRAWING NUMBER	19123-03	REVISION	