


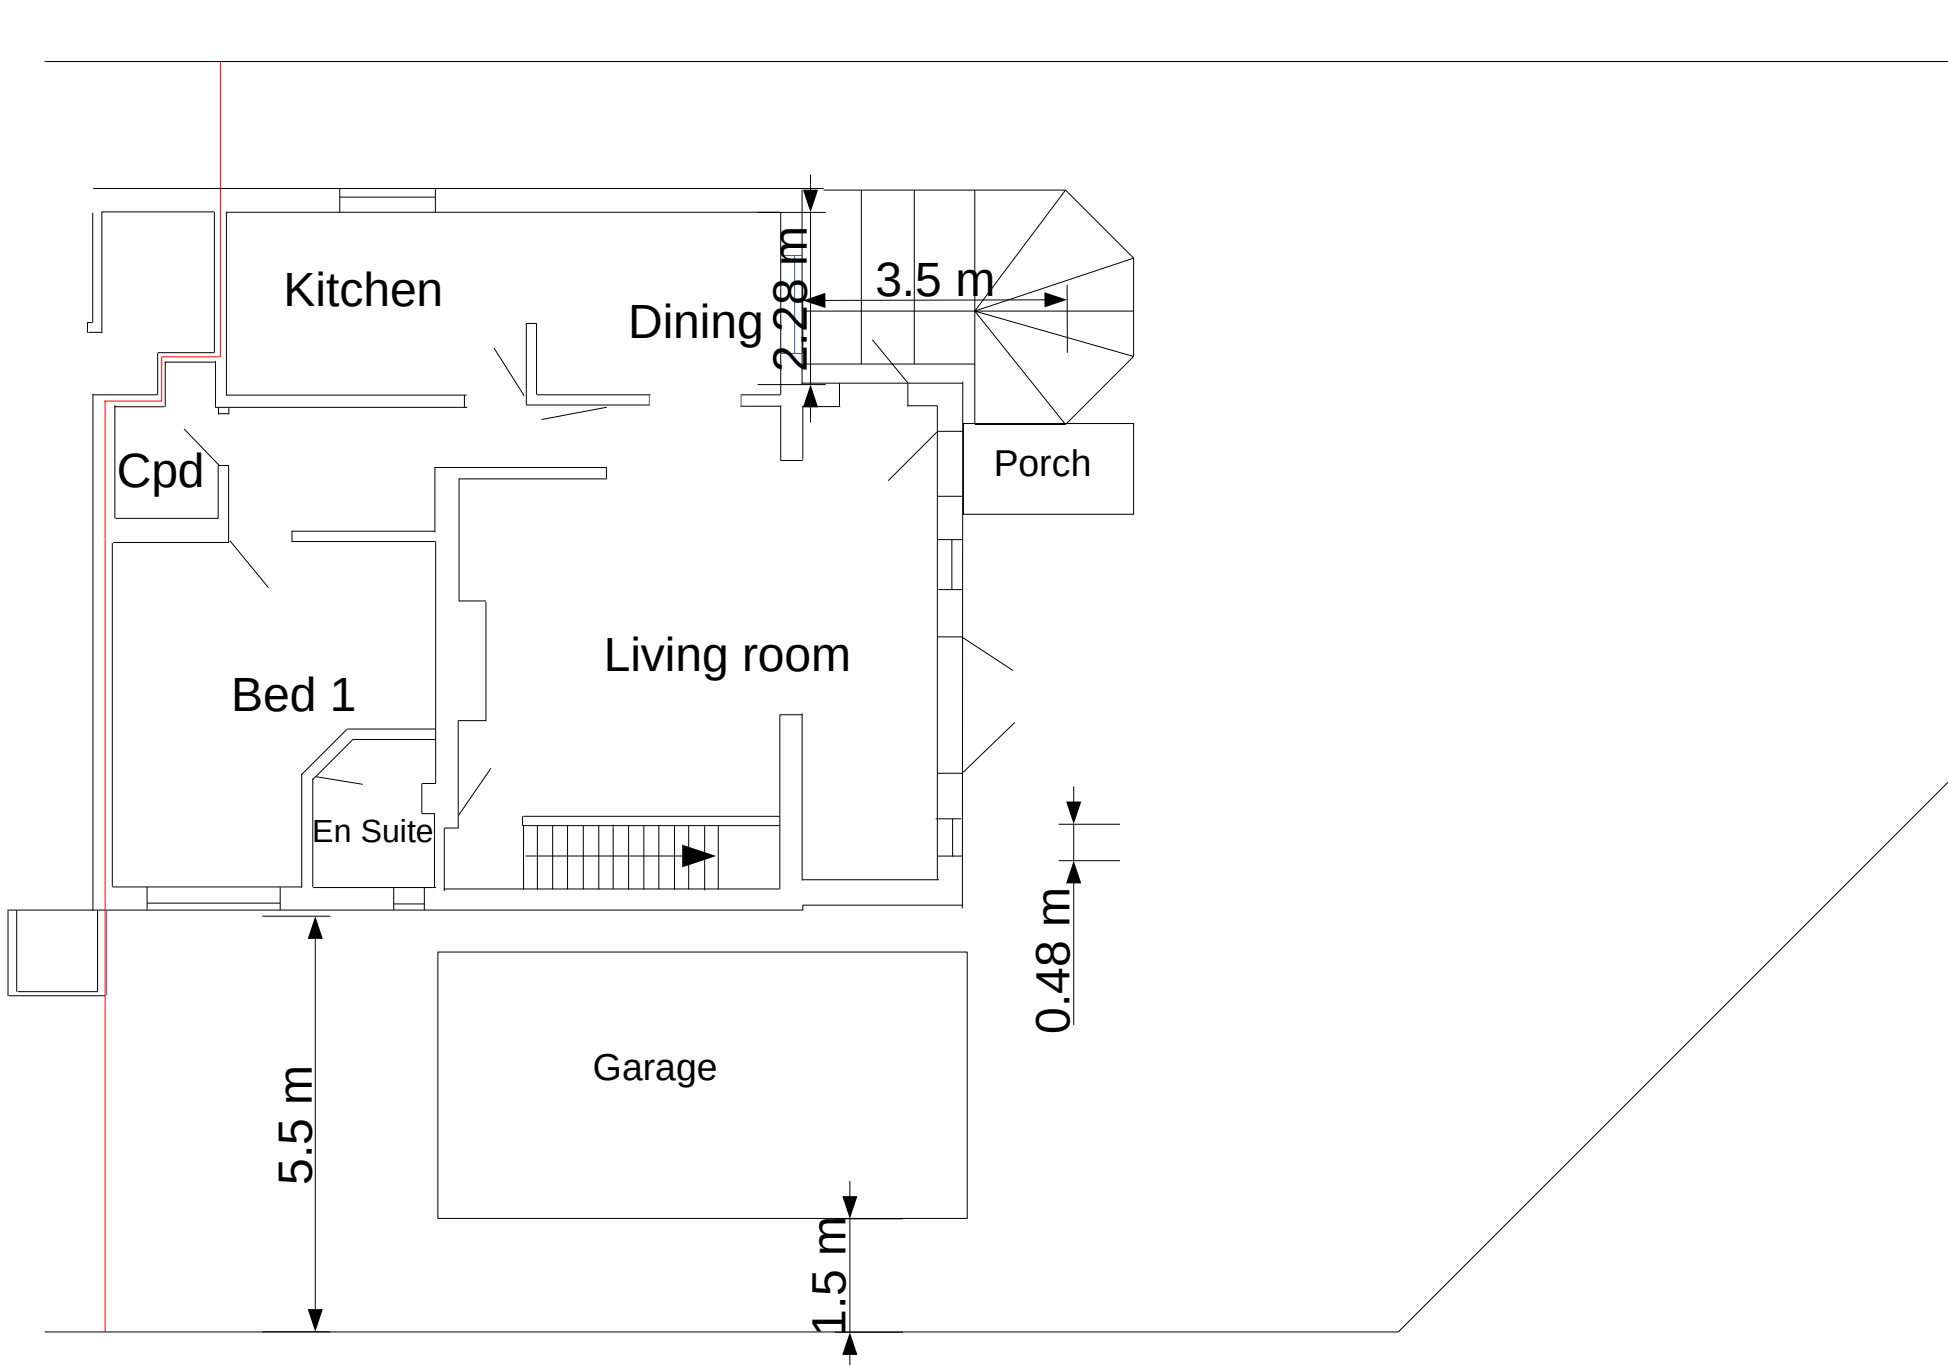

2 Eastoke Avenue, Hayling Island – Existing Ground Floor Plan

Scale: 1:100 @ A4