


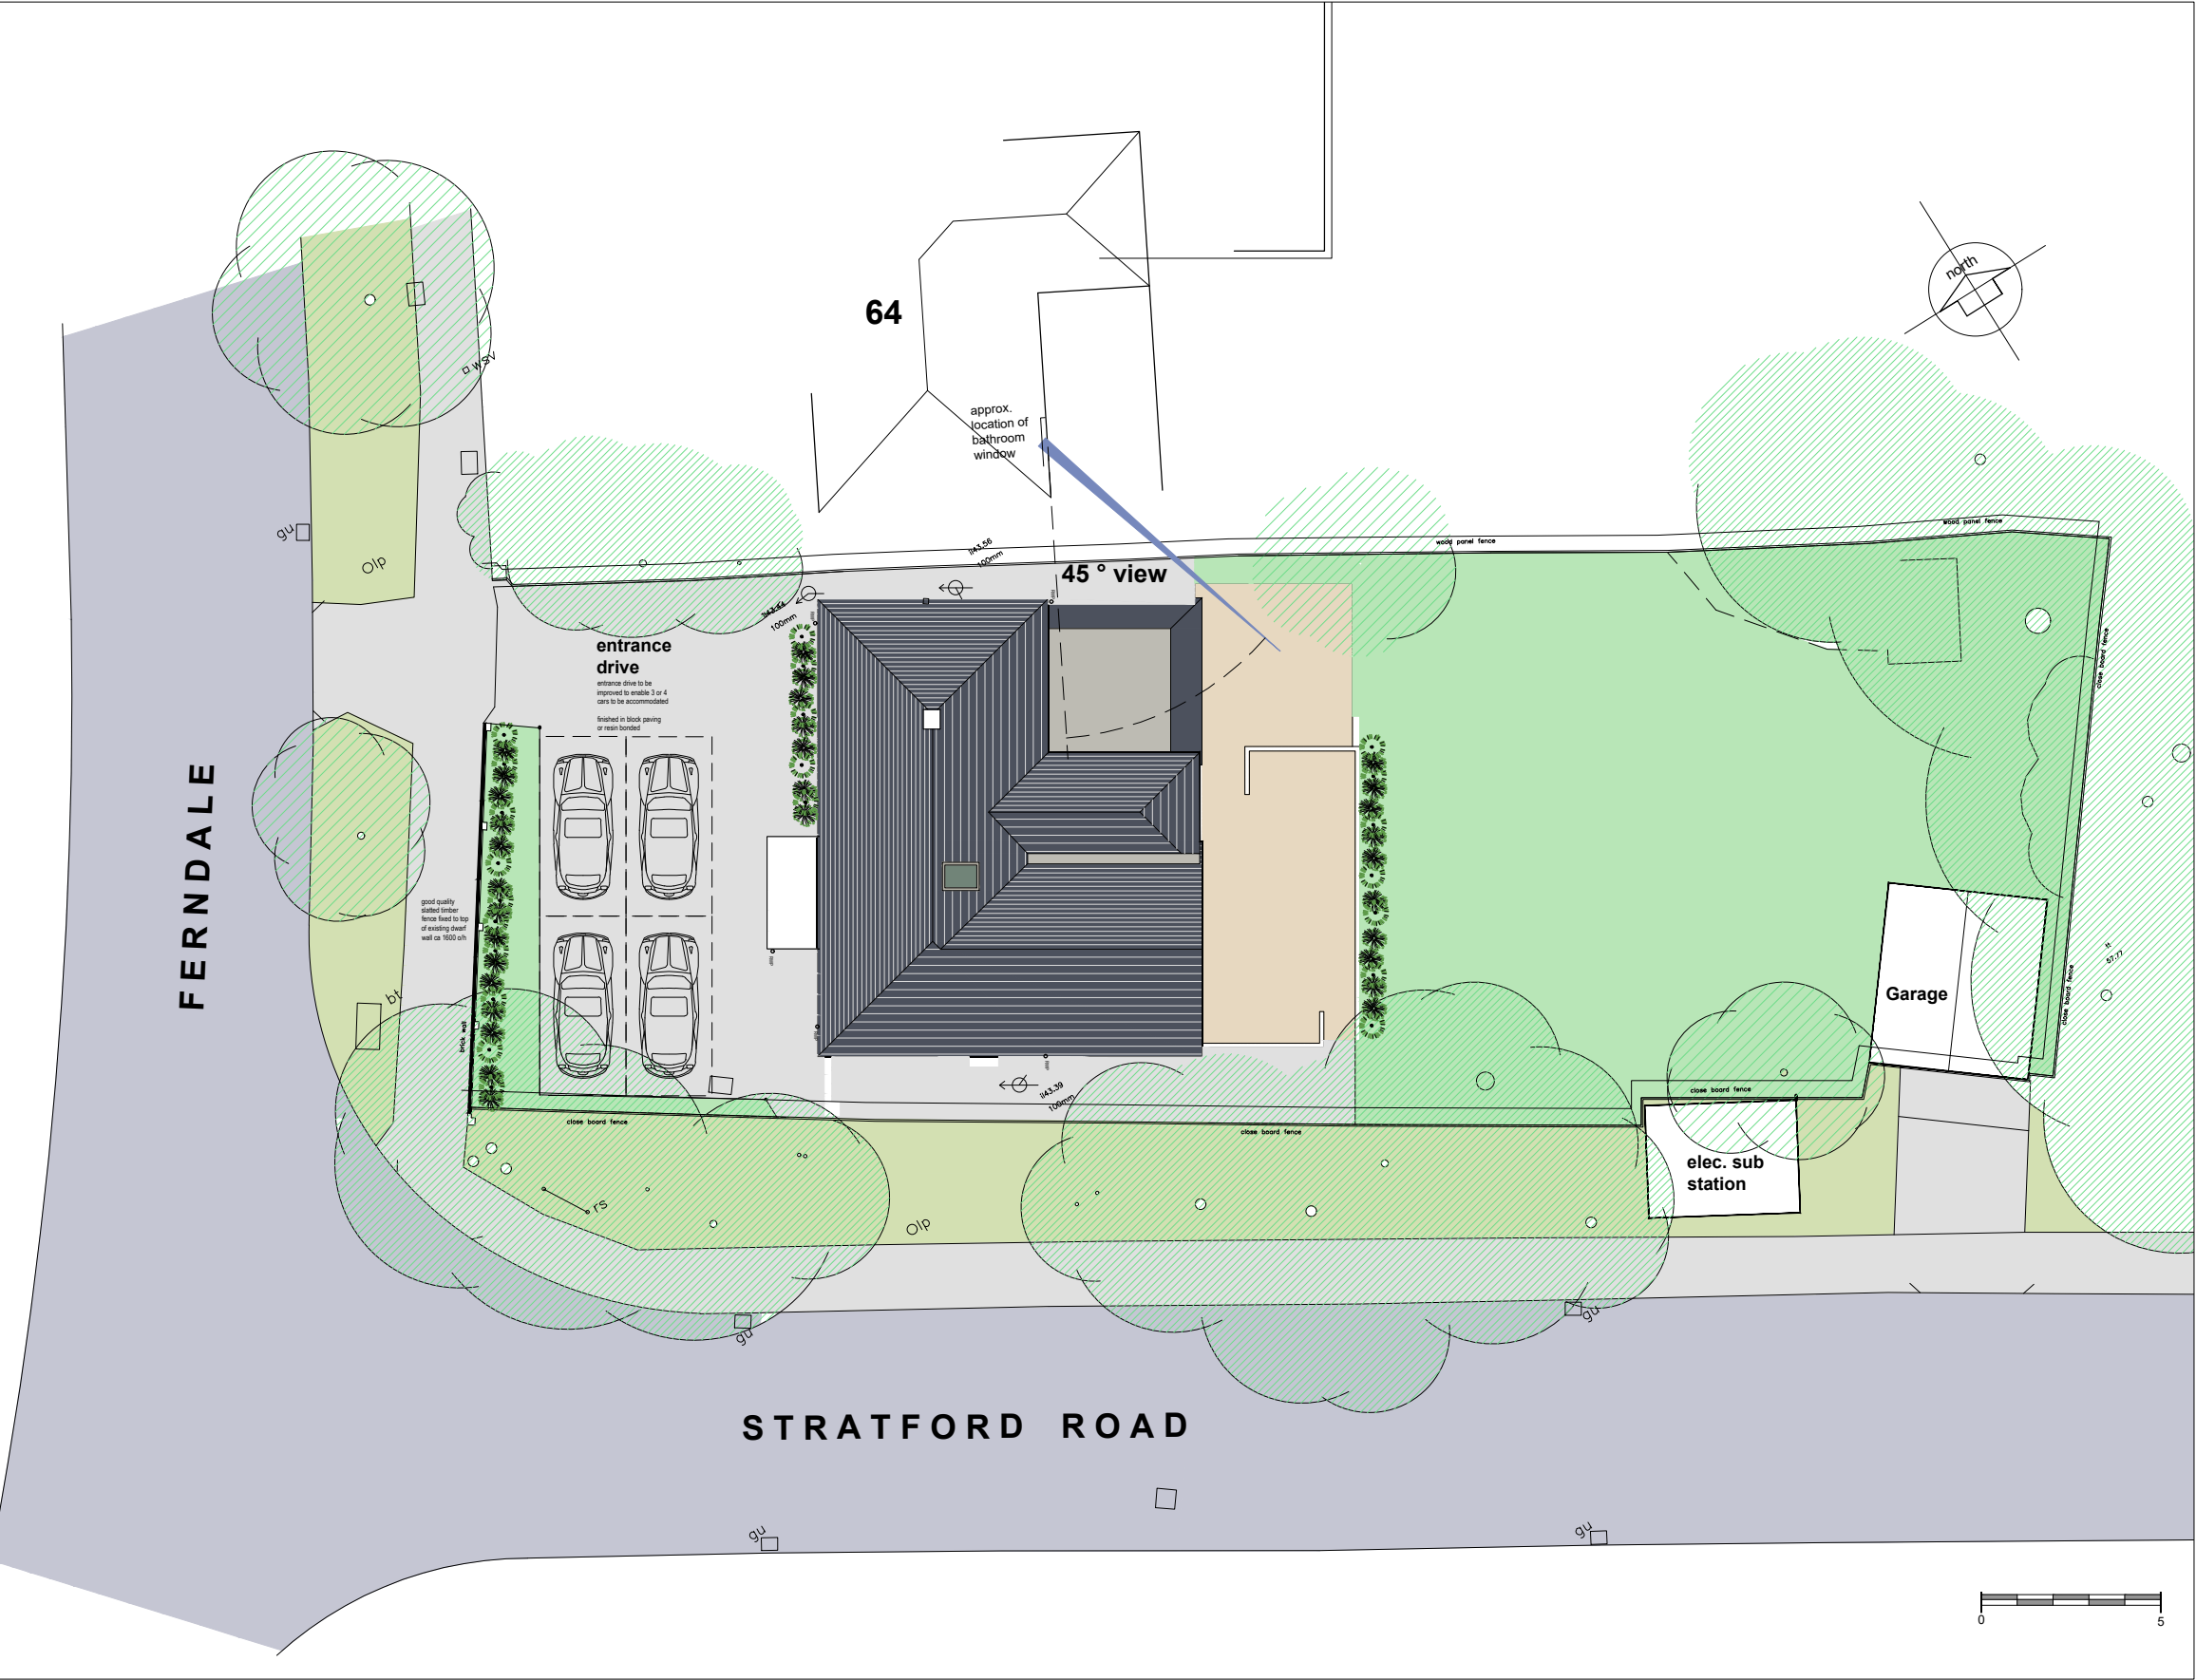

SITE PLAN AS PROPOSED

62 FERNDALE - WATERLOOVILLE

NOTES:
This drawing has been prepared for the purposes of submitting a Planning Application and is not to be used for any other purpose. Dimensions are indicative and should be referenced against measured surveys only.
This drawing is the property of Martin Ralph and must not be reproduced, in part or whole, or deviated from, without their permission.

AMENDMENTS	DATE

CLIENT
Neil and Jodie Perkins
62 Ferndale
Waterlooville
Hampshire, PO7 7PB

PROJECT
PROPOSED FIRST FLOOR REAR
EXTENSION & INTERNAL and
EXTERNAL RECONFIGURATION

DRAWING TITLE
SITE PLAN
as proposed

DATE
AUGUST 2020

SCALE
1:200 @ A3

DRAWING No. 20A_031 03	REVISION .
----------------------------------	----------------------

MARTIN RALPH

ARCHITECTS
RIBA CHARTERED ARCHITECTS
SURVEYORS & ENGINEERS
Chartered Practice
Part of THE MARTIN RALPH GROUP

11 Dragoon House Hussar Court Brambles Business Park Portsmouth Hampshire PO7 7SF	www.martinralph.co.uk info@martinralph.co.uk T. 023 9225 7711 F. 023 9225 7712
--	---