

NOTES:


Dimensions to be checked on site before commencing work.
Any discrepancies shall be reported to the architect immediately.

Do not scale from these drawings except for planning purposes.


Use figured dimensions only.

Where applicable this drawing is to be read in conjunction with other consultants' drawings.


All drawings to be read in conjunction with specification and all other drawings including structural engineer and mechanical and electrical drawings / specification

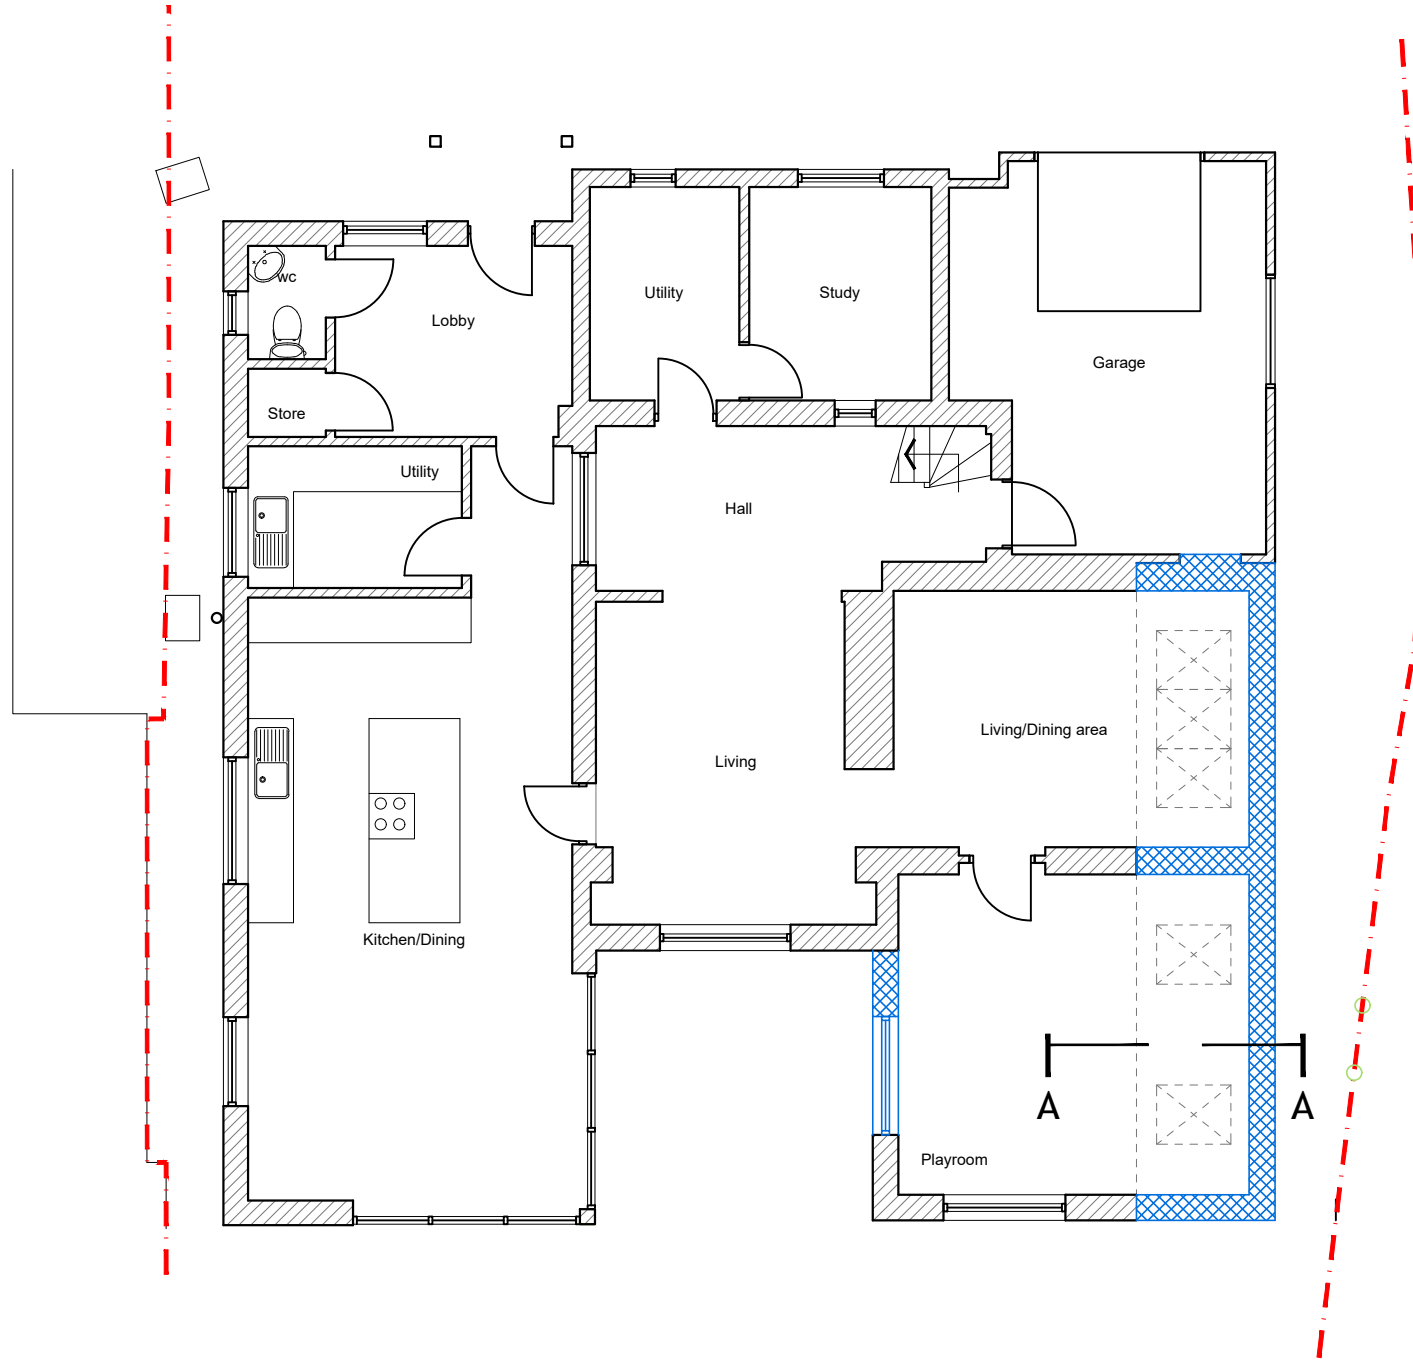


GROUND FLOOR PLAN
1:100

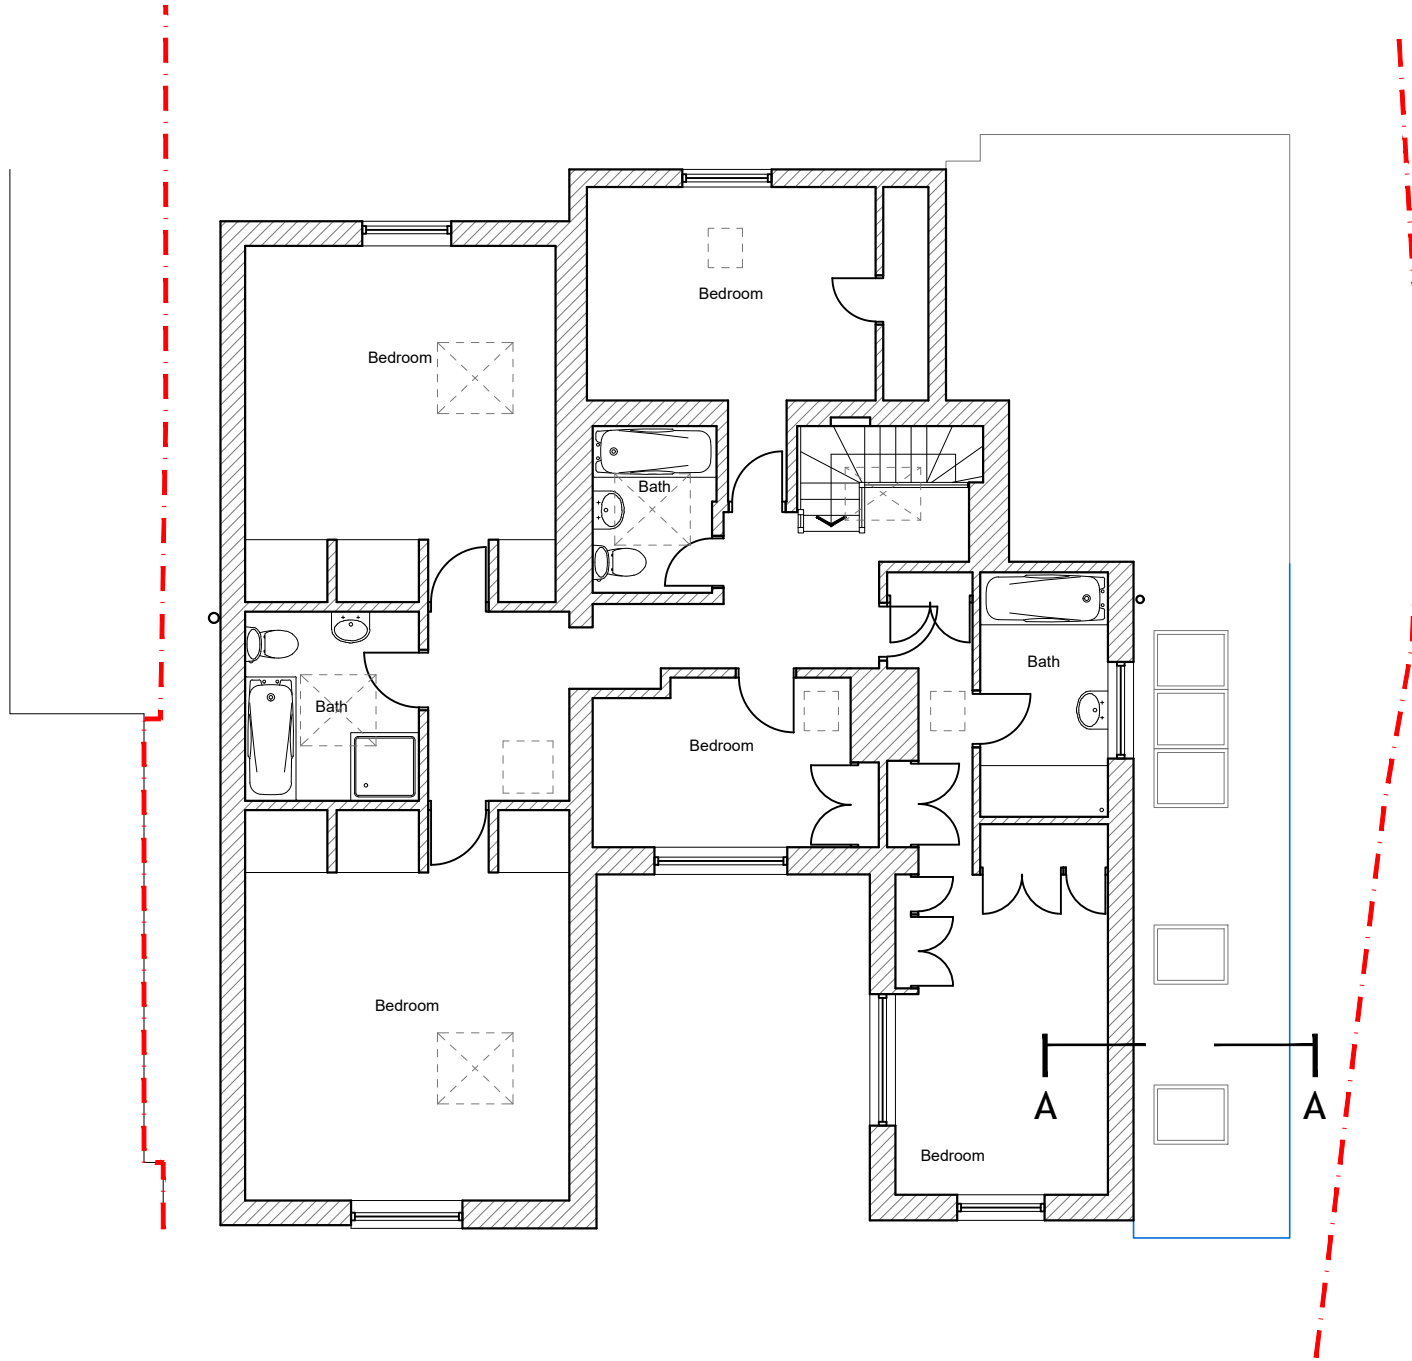

FIRST FLOOR PLAN
1:100

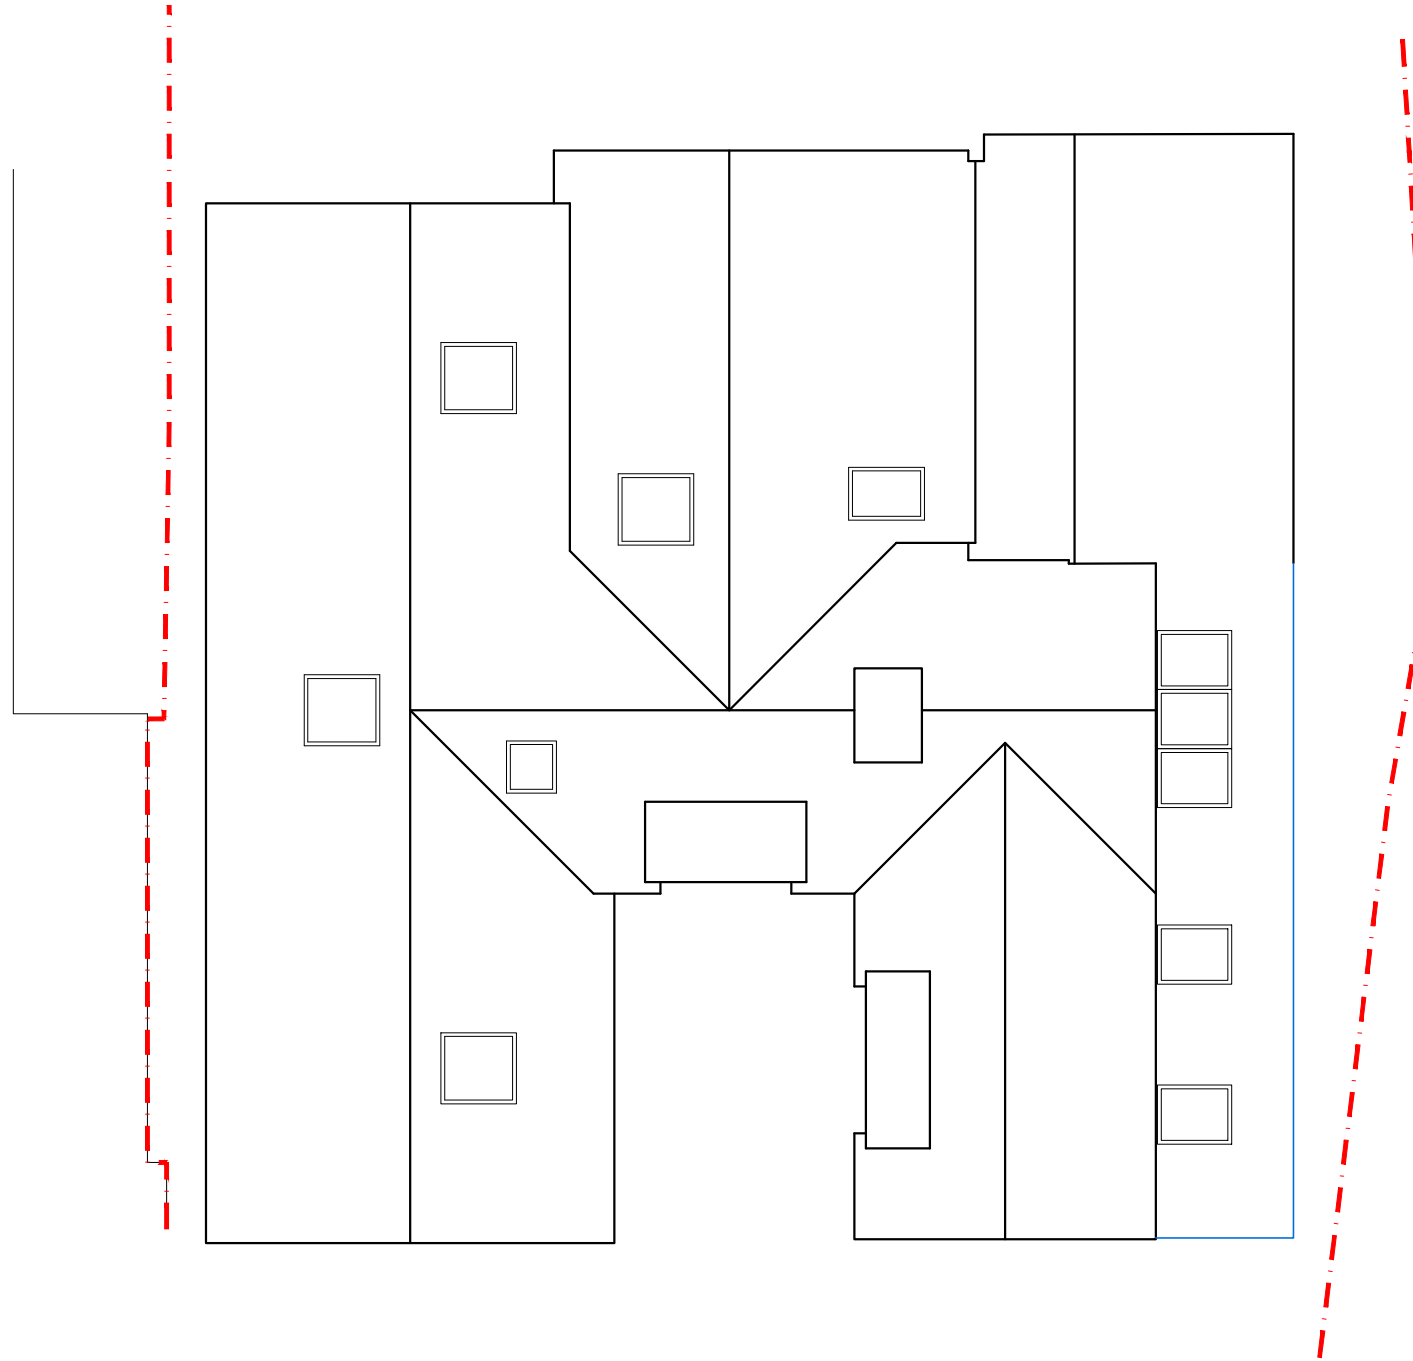


ROOF PLAN
1:100

 

FRONT ELEVATION
[north] 1:100





SIDE ELEVATION
[east] 1:100

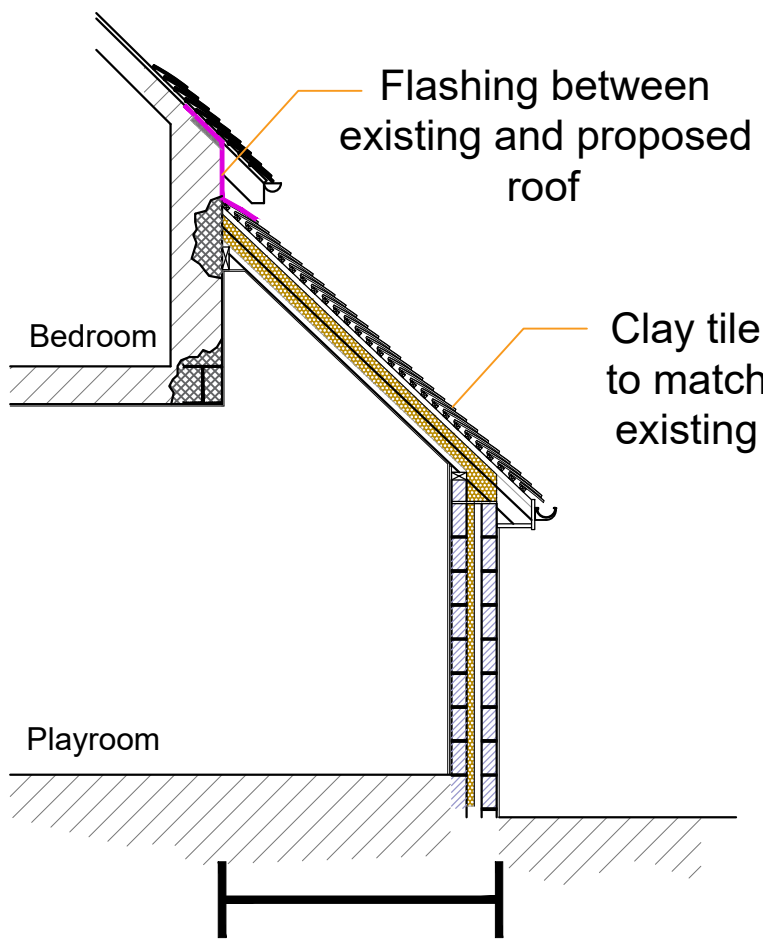



PROPOSED EXTENSION

SECTION A-A
1:50

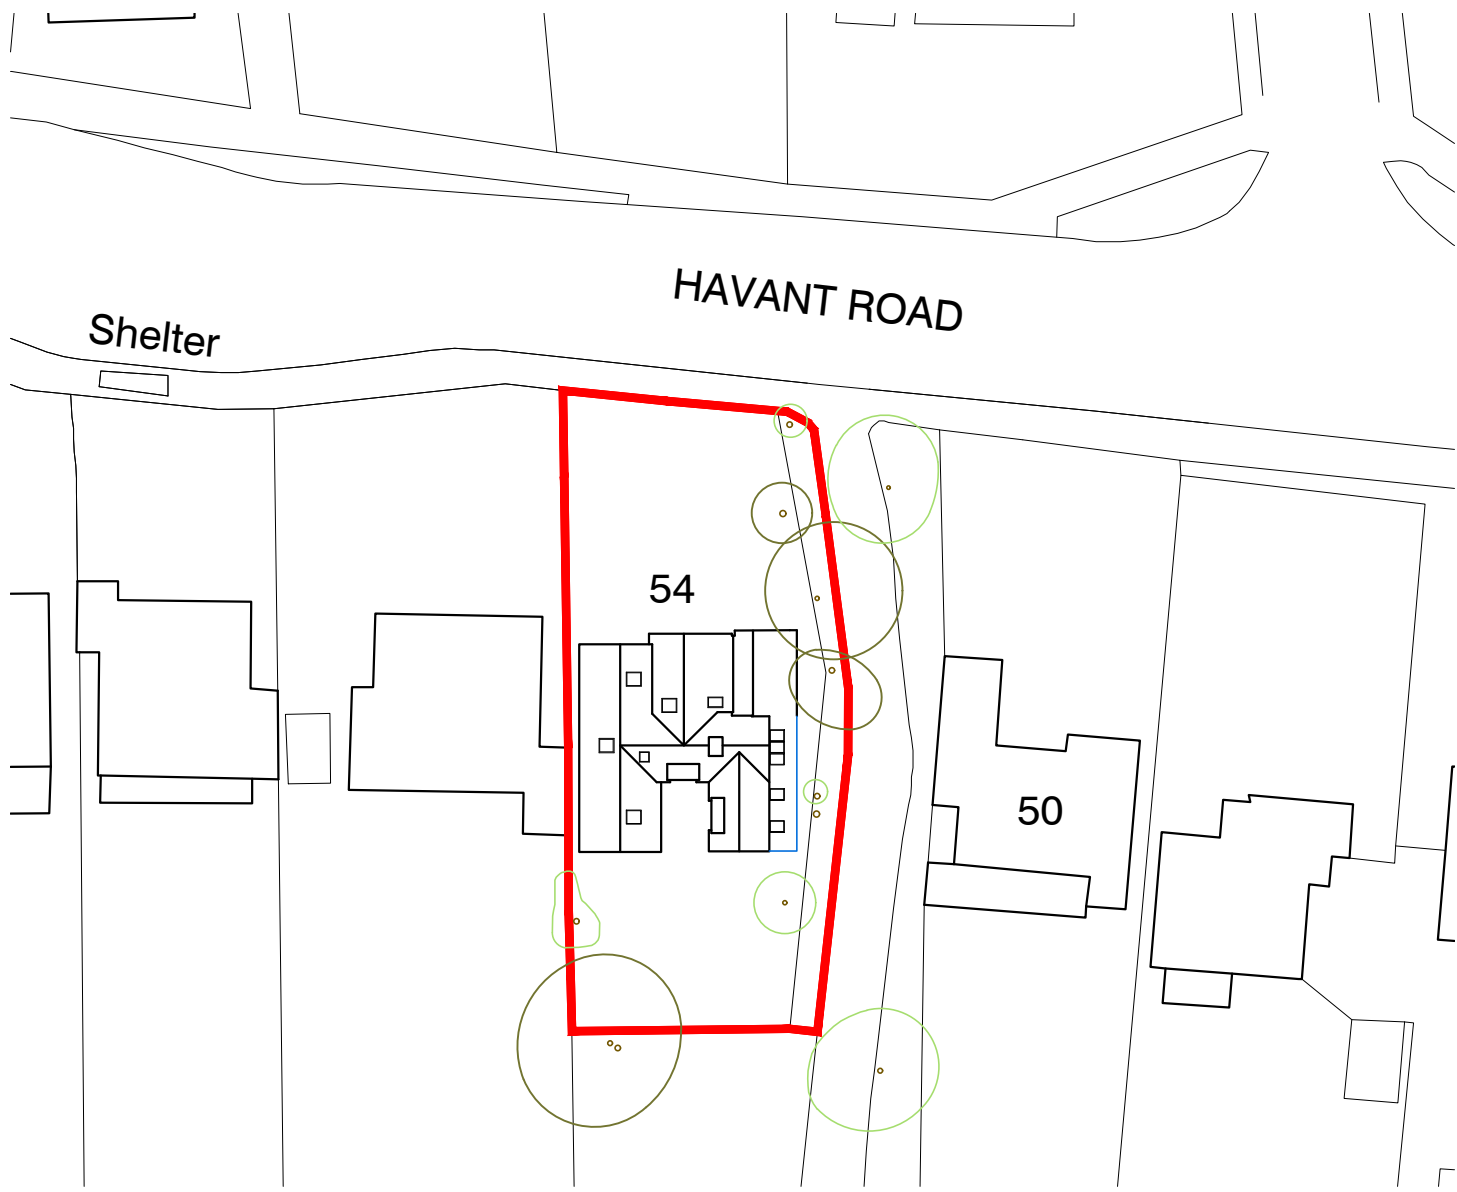 

BLOCK PLAN

1:500
Ordnance Survey (c) Crown Copyright 2019.
All rights reserved. Licence number
100022432

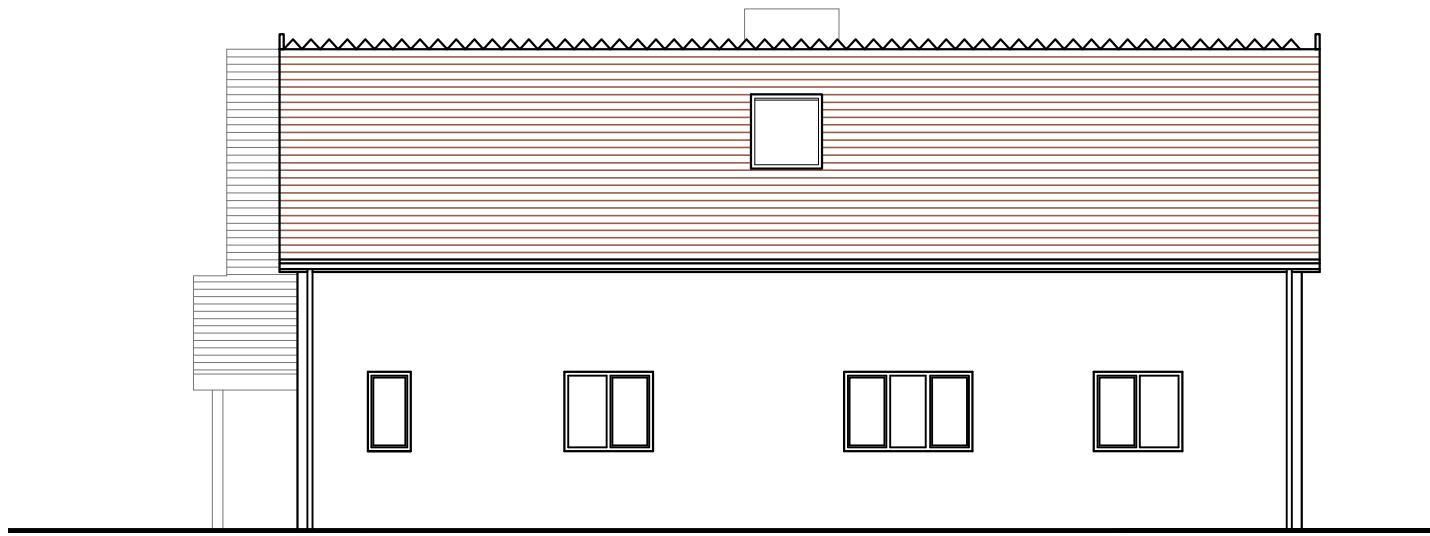 

SIDE ELEVATION
[west] 1:100




REAR ELEVATION
[south] 1:100



SITE LOCATION PLAN

1:1250
Ordnance Survey (c) Crown Copyright 2019.
All rights reserved. Licence number
100022432

 

REV	DATE	AMENDMENT	DRAWN

hd
architects

Helyer Davies Architects Ltd
1 The Old Flour Mill,
Emsworth, PO10 7BT
01243 370 715

www.hdarchitects.co.uk mail@hdarchitects.co.uk

PROJECT
54 Havant Road
Emsworth

DRAWING
Proposed Plans & Elevations
Proposed Section
Proposed Block Plan
Proposed Location Plan

SCALE
as noted @ A1

DATE	NOV 2019	DRAWN	TW
DRAWING NUMBER	19131-02	REVISION	*