


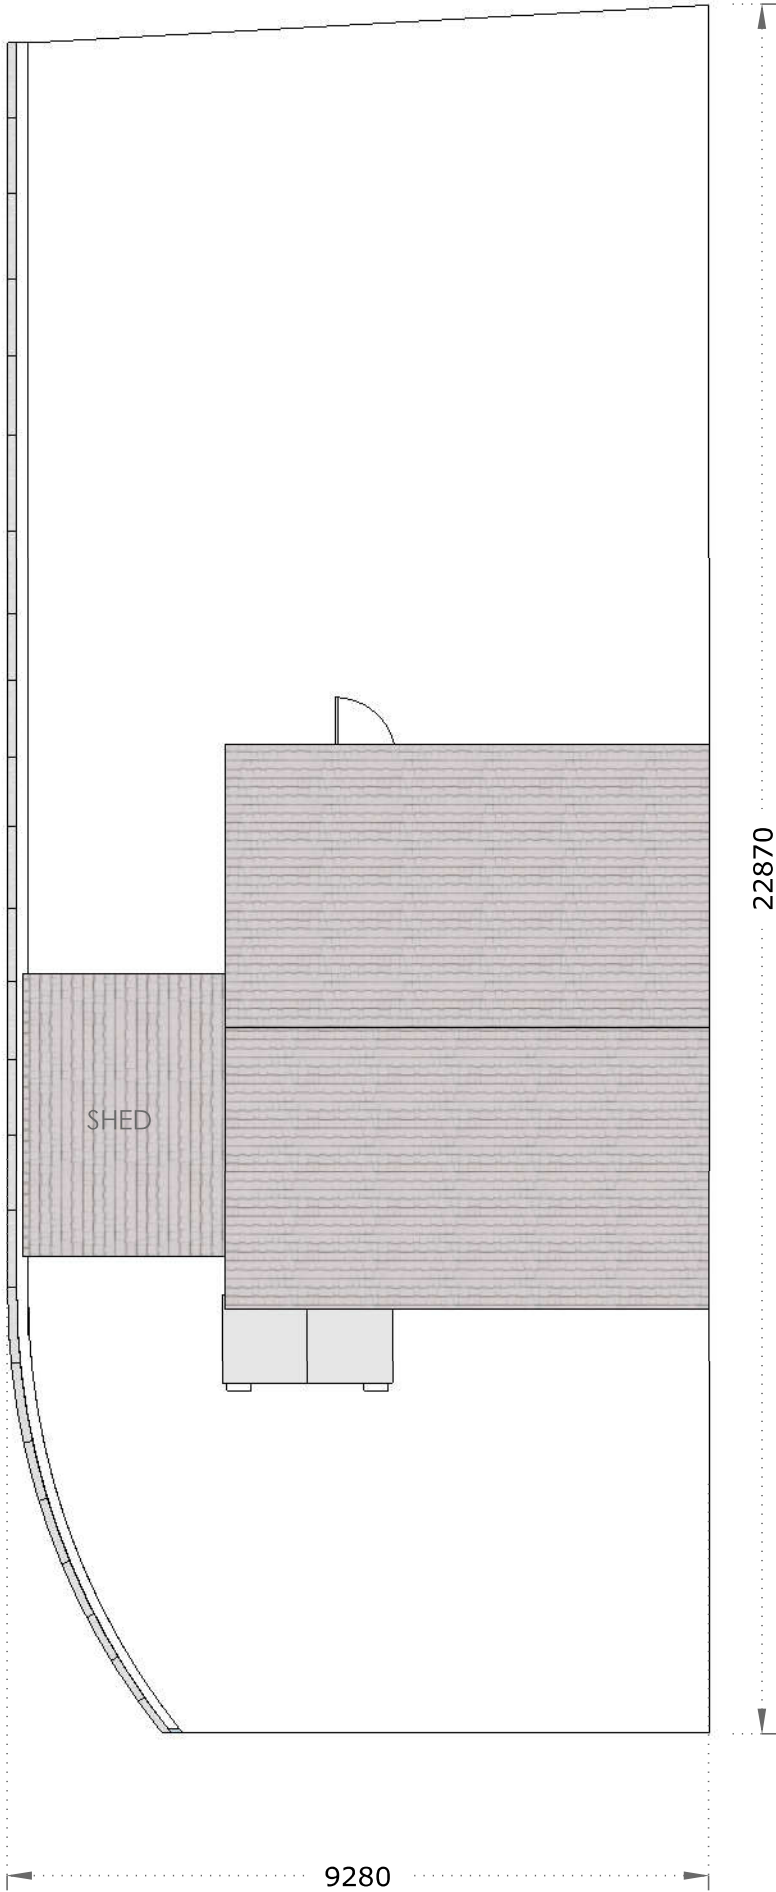

EXISTING




SOUTH ELEVATION
SIDE



EAST ELEVATION
FRONT



GROUND
FLOOR

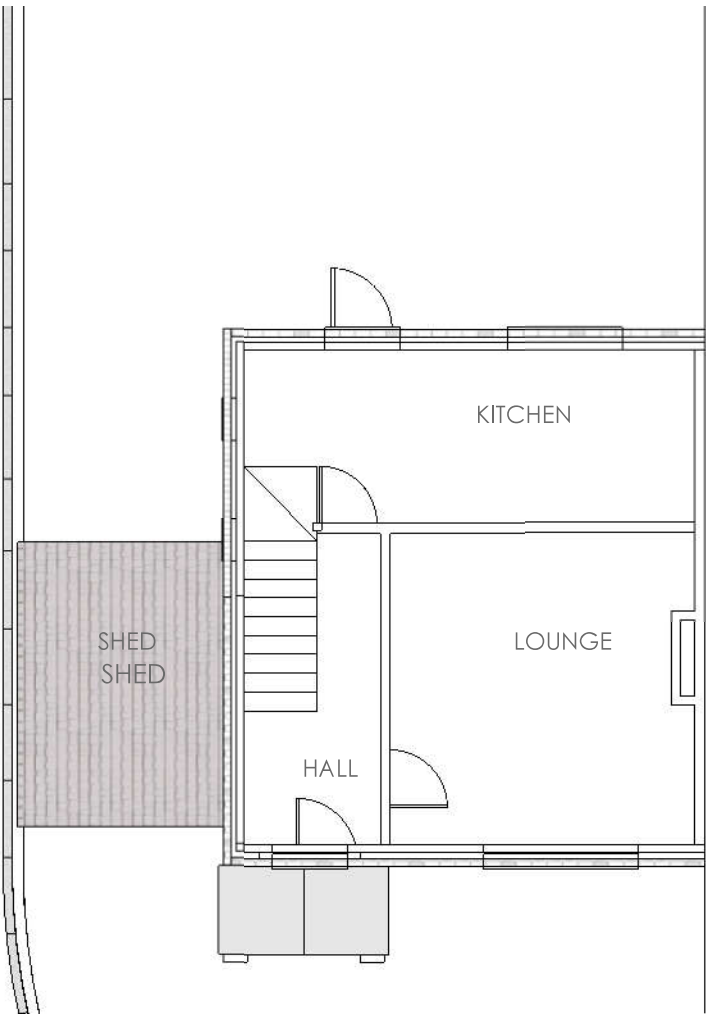

WEST ELEVATION
REAR



TRADE MARK
DESIGN AND BUILD

INFO@TRADE-MARK.UK.COM
1 SHORTS COTTAGE
OKEWOOD HILL
DORKING
WWW.TRADEMARKBUILD.CO.UK
A LAWRENCE 07917-656225
G LAWRENCE 07917-656226
S COCKER 07970-159914

REVISION NOTES

PROJECT

CLIENT:

MR. & MRS. LAWRENCE

ADDRESS:

11 WIELD CLOSE
HAVANT P.O. 9.4 BD.

PROJECT DETAIL:

EXTENSION

REVISION

NO:

1

DATE:

23/07/20

PAGE

2 OF 2

SCALE 1:100
A4

