



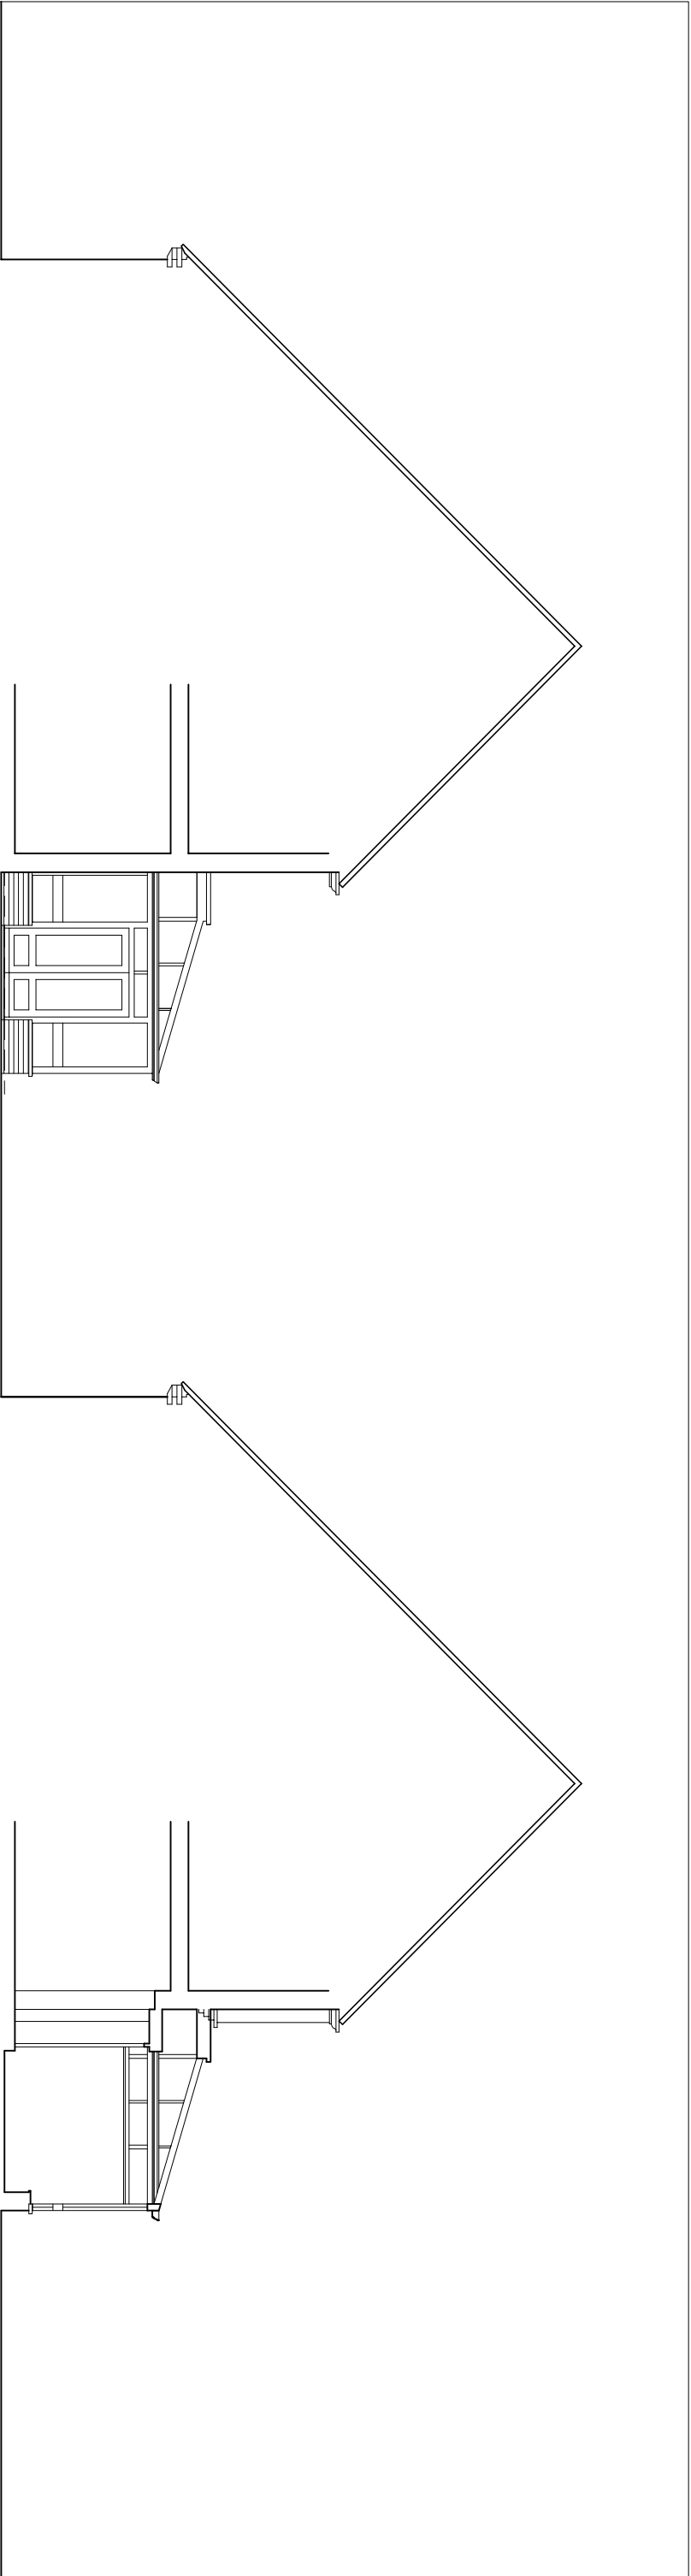

Section AA


Section BB

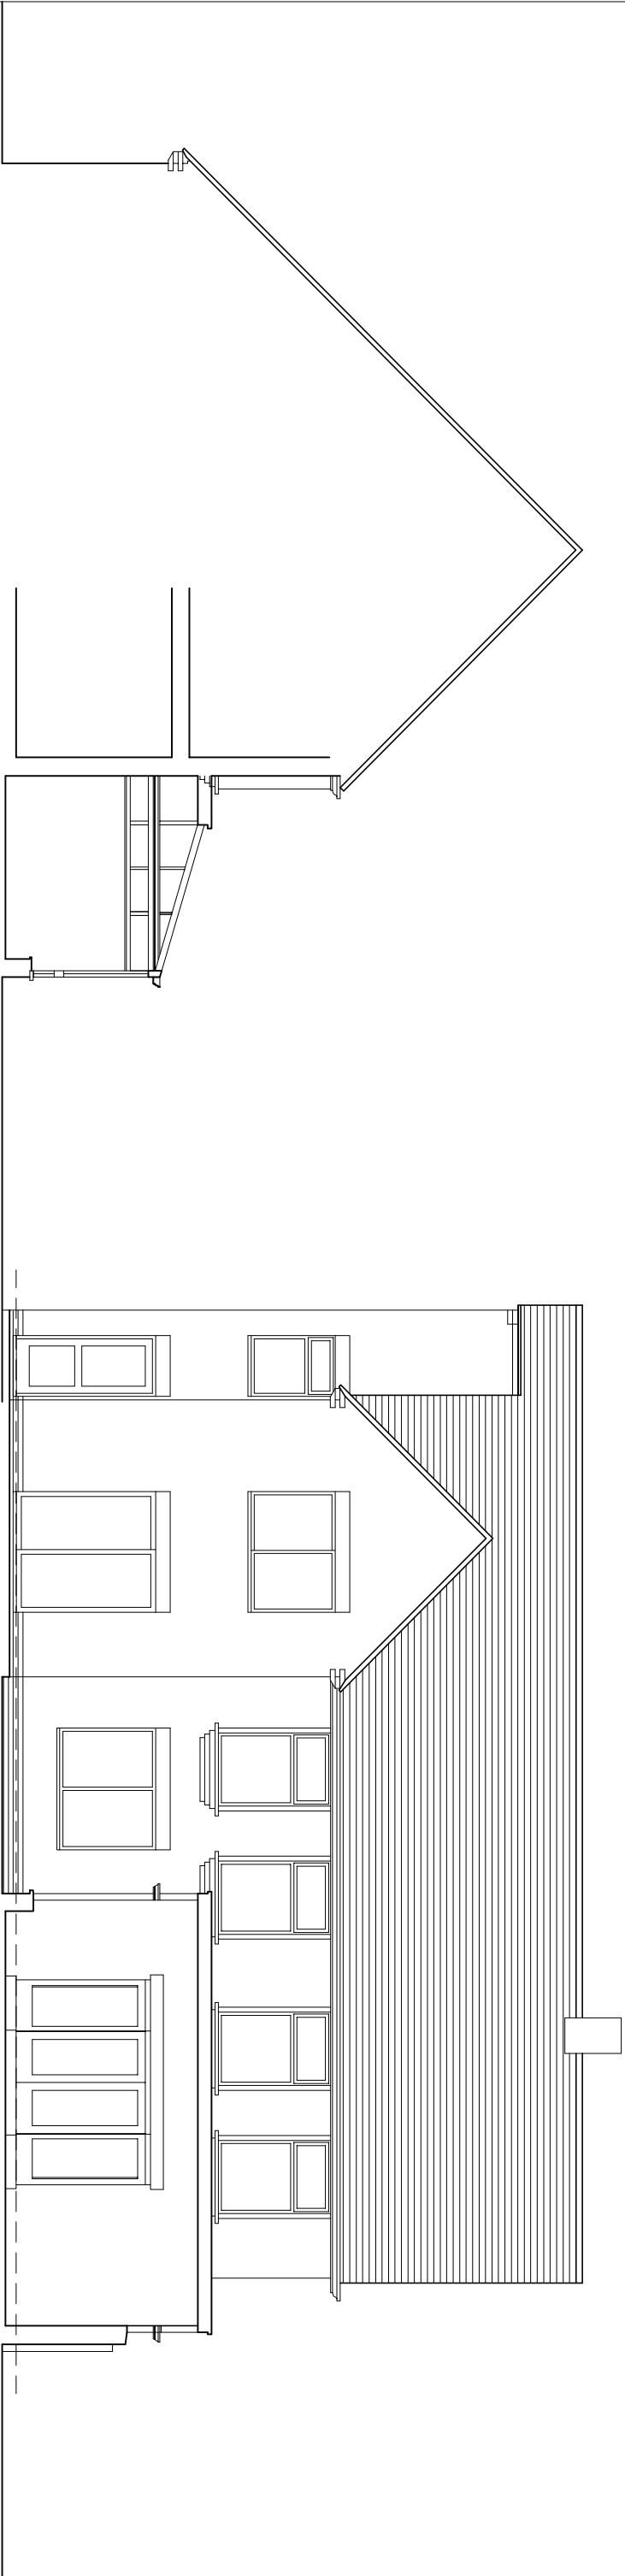

Section CC

South Elevation

SCALE IN METRES

 

Sections AS EXISTING

DRAWING	NUMBER 201911.exg.03
REVISION	
Sections	
AS EXISTING	SCALE 1:100 of A3
DATE	Dec 2019
PROJECT	
Extension & Alterations of Watercress Cottage	
7 North Close Hovant	

CLIENT
Geoffrey Eades

Joanna Jefferson
Architects

222 Oving Road, Chichester
West Sussex
PO19 7EJ
Telephone 01243 532598
Fax 01243 531550