
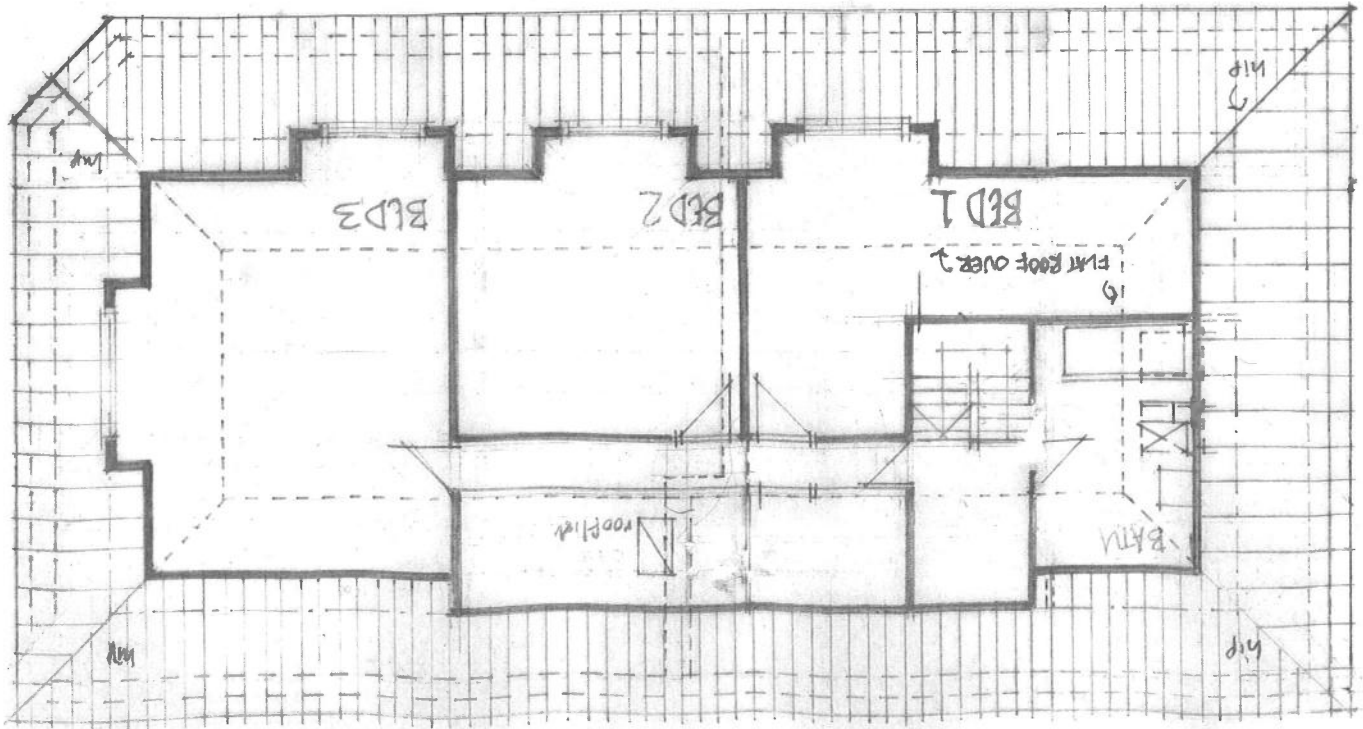


PROPOSED FLOOR PLANS,
SCALE 1:200 @ A3

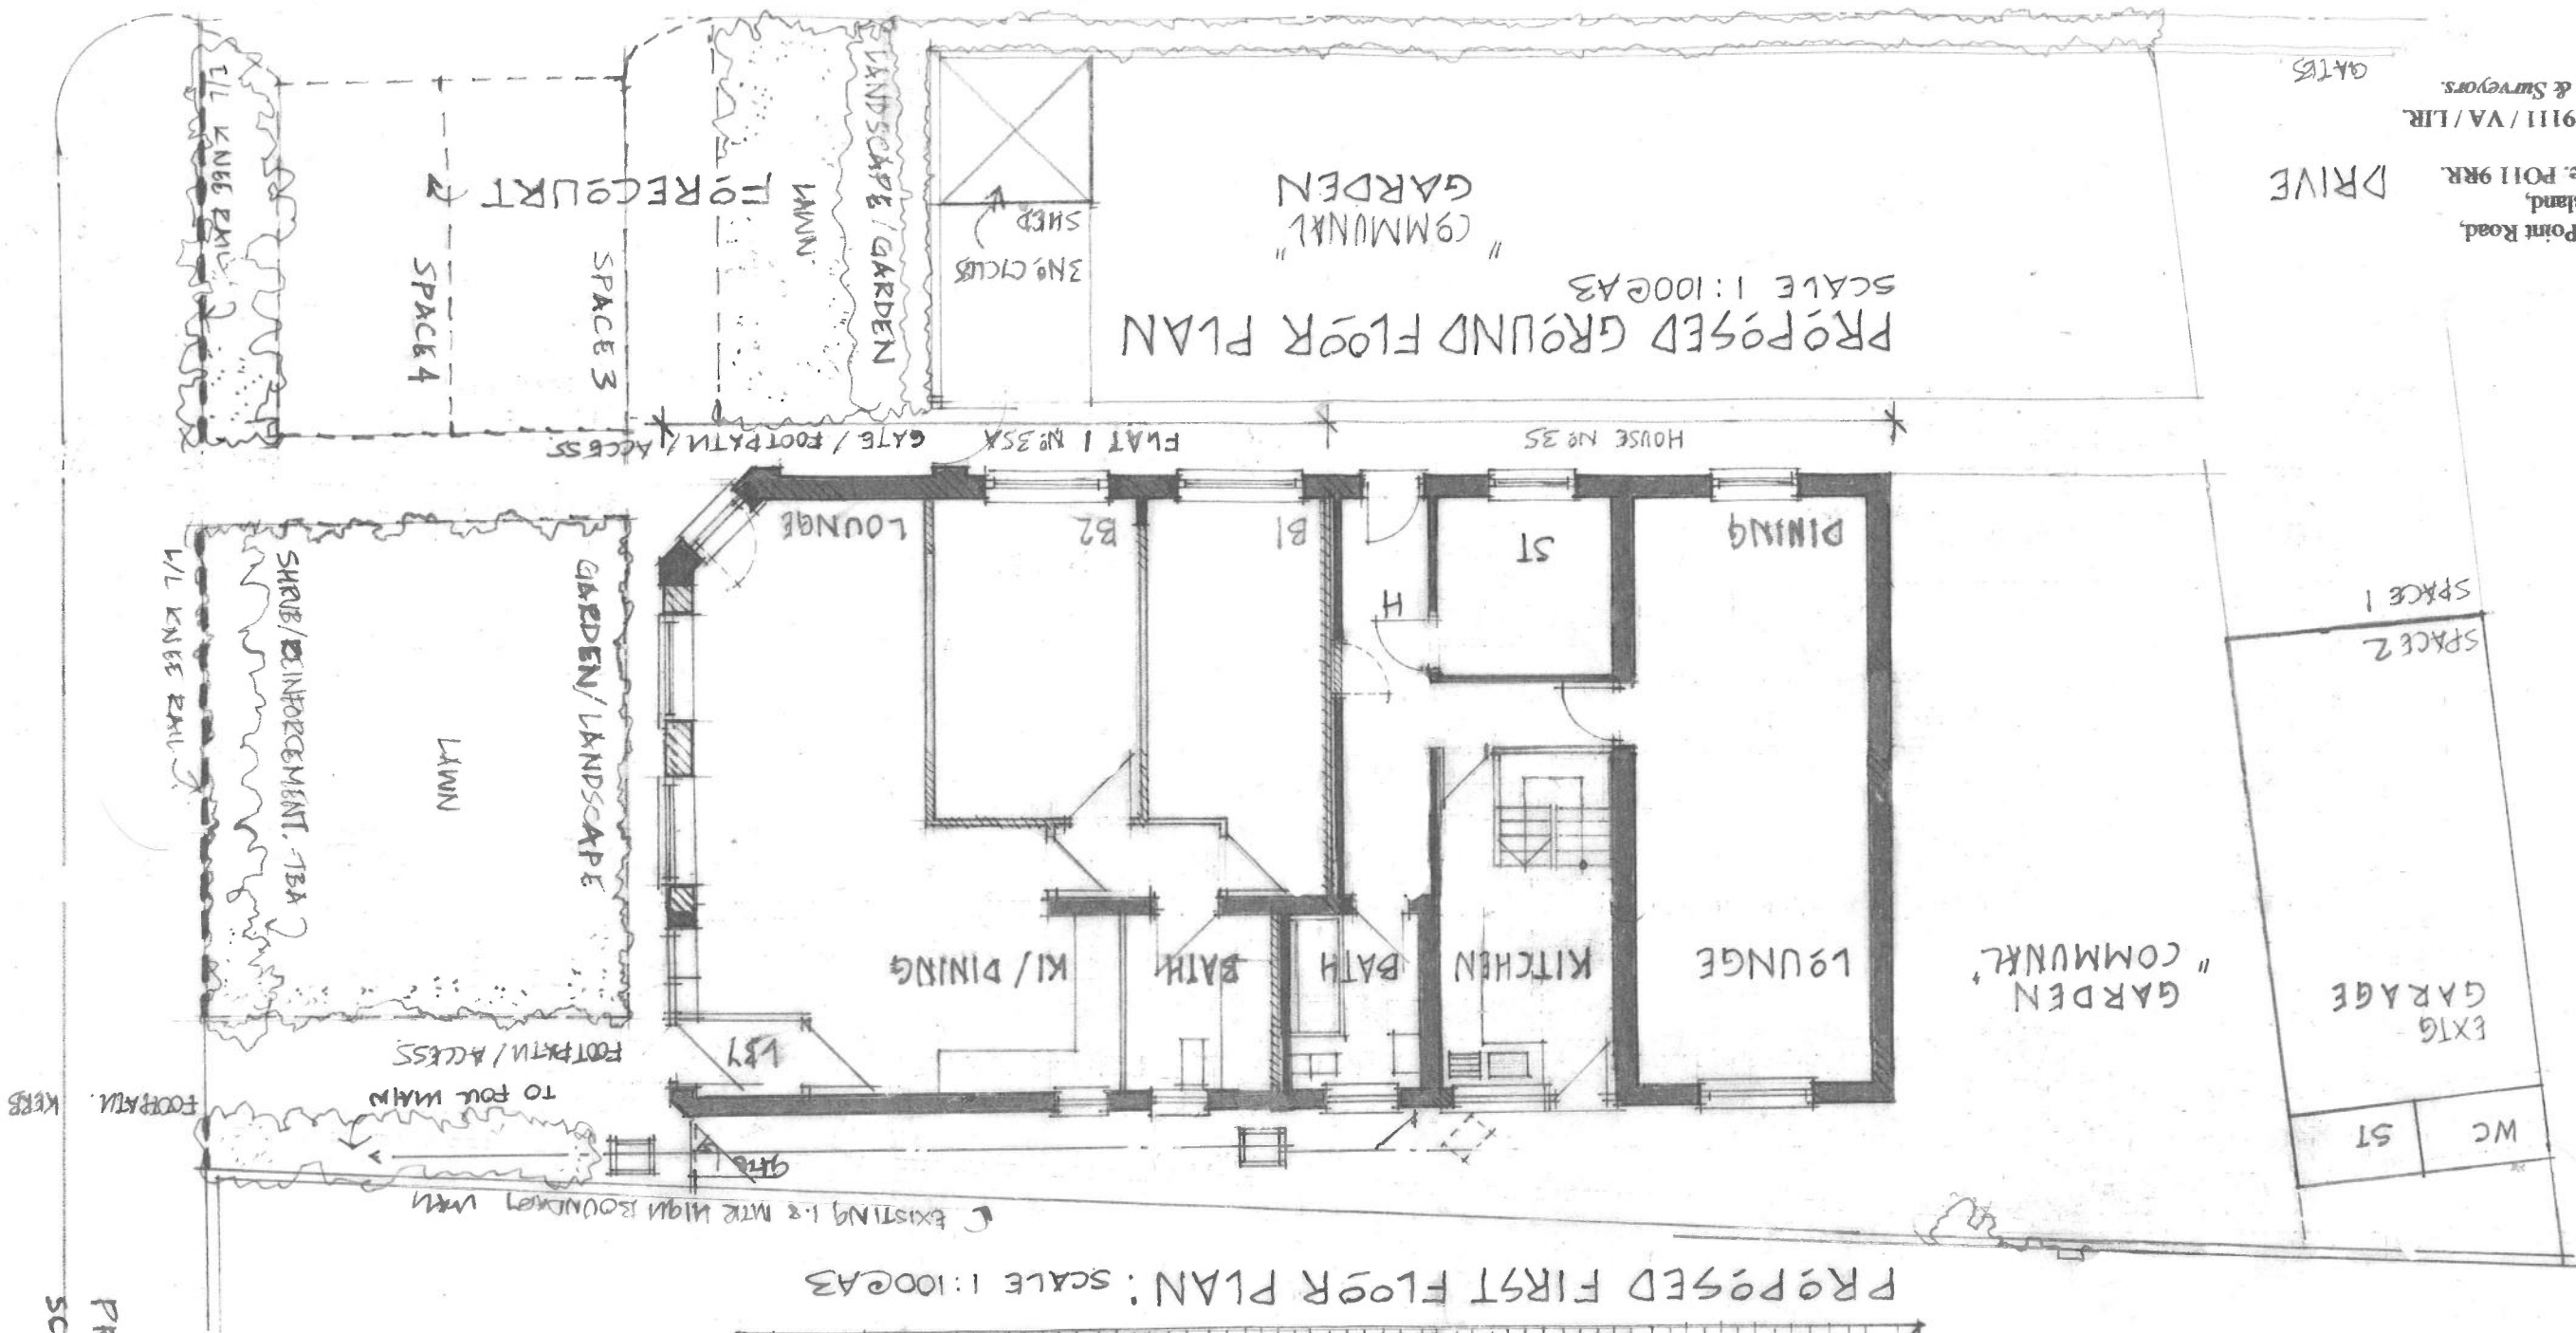

35 Sandy Point Road,
Hayling Island,
Hampshire. PO11 9RR.
Our ref Y9111 / VA / LIR
Designers & Surveyors.

Registered offices : 1a Nutbourne Road, Sandy Point, Hayling Island, Hampshire. PO11 9RT.
Residential, Commercial Building Surveyors & Designers, Project management & Administrators.
Telephone : 02392 463994, mobile : 07795 633100.