


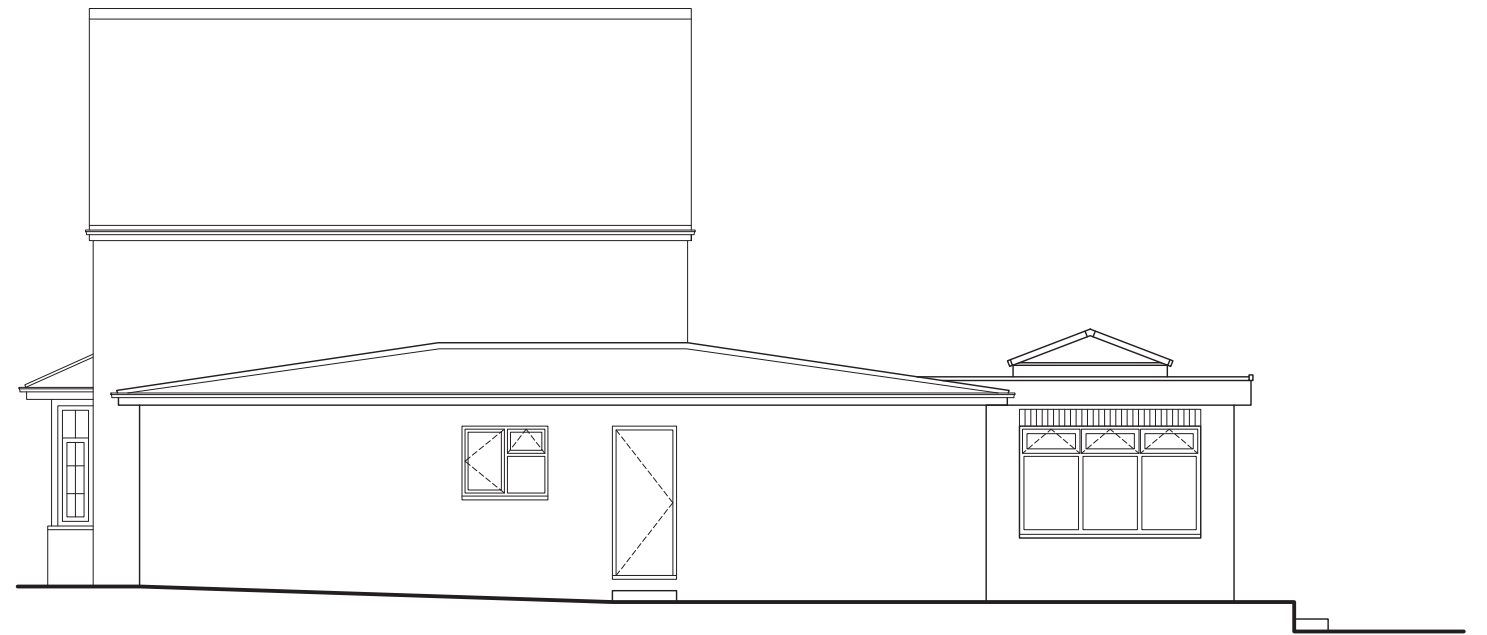


SOUTH ELEVATION



WEST ELEVATION



NORTH ELEVATION

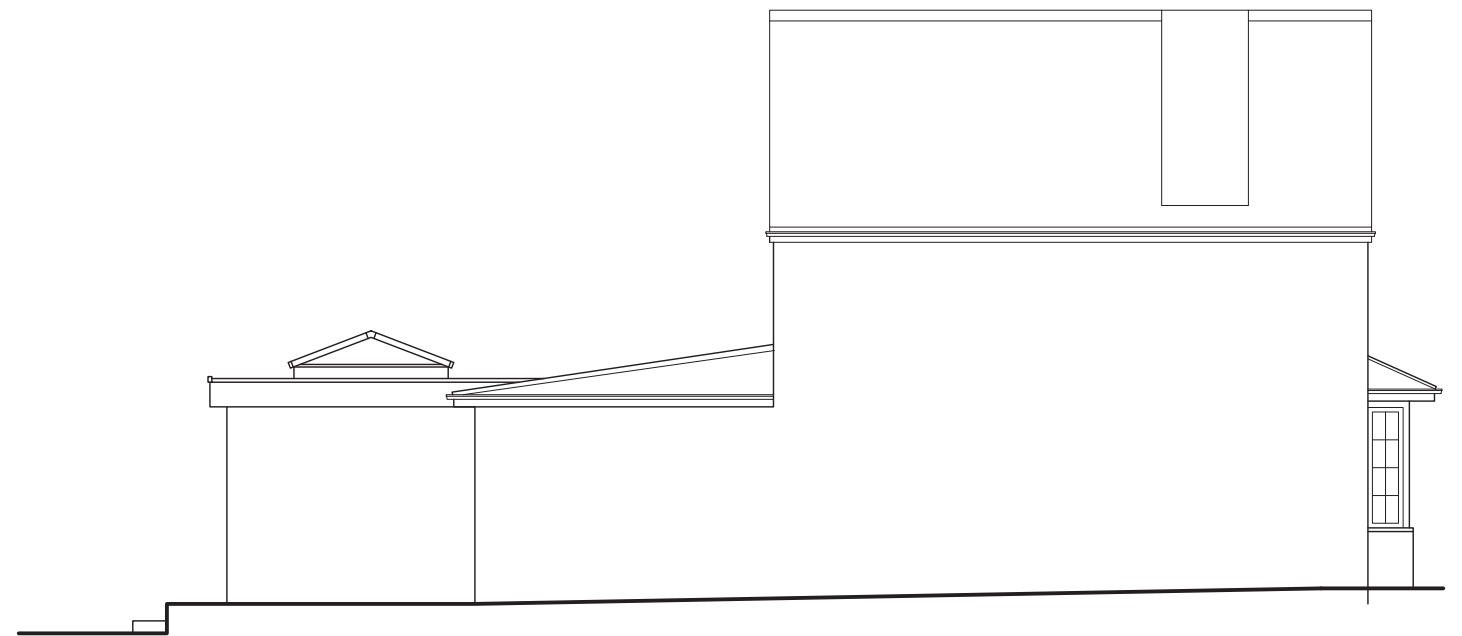

EAST ELEVATION



Address
77 Silvester Road
Cowplain
Waterlooville
PO8 8TR

Drawing Number
004

Drawing
Existing Elevations

Scale
1:100 @ A3

SDA PLANNING & ARCHITECTURE

19 Well Copse Close, Horndean, Waterlooville, Hampshire, PO80HB
02392593488
WWW.SDAPLANNING.CO.UK