
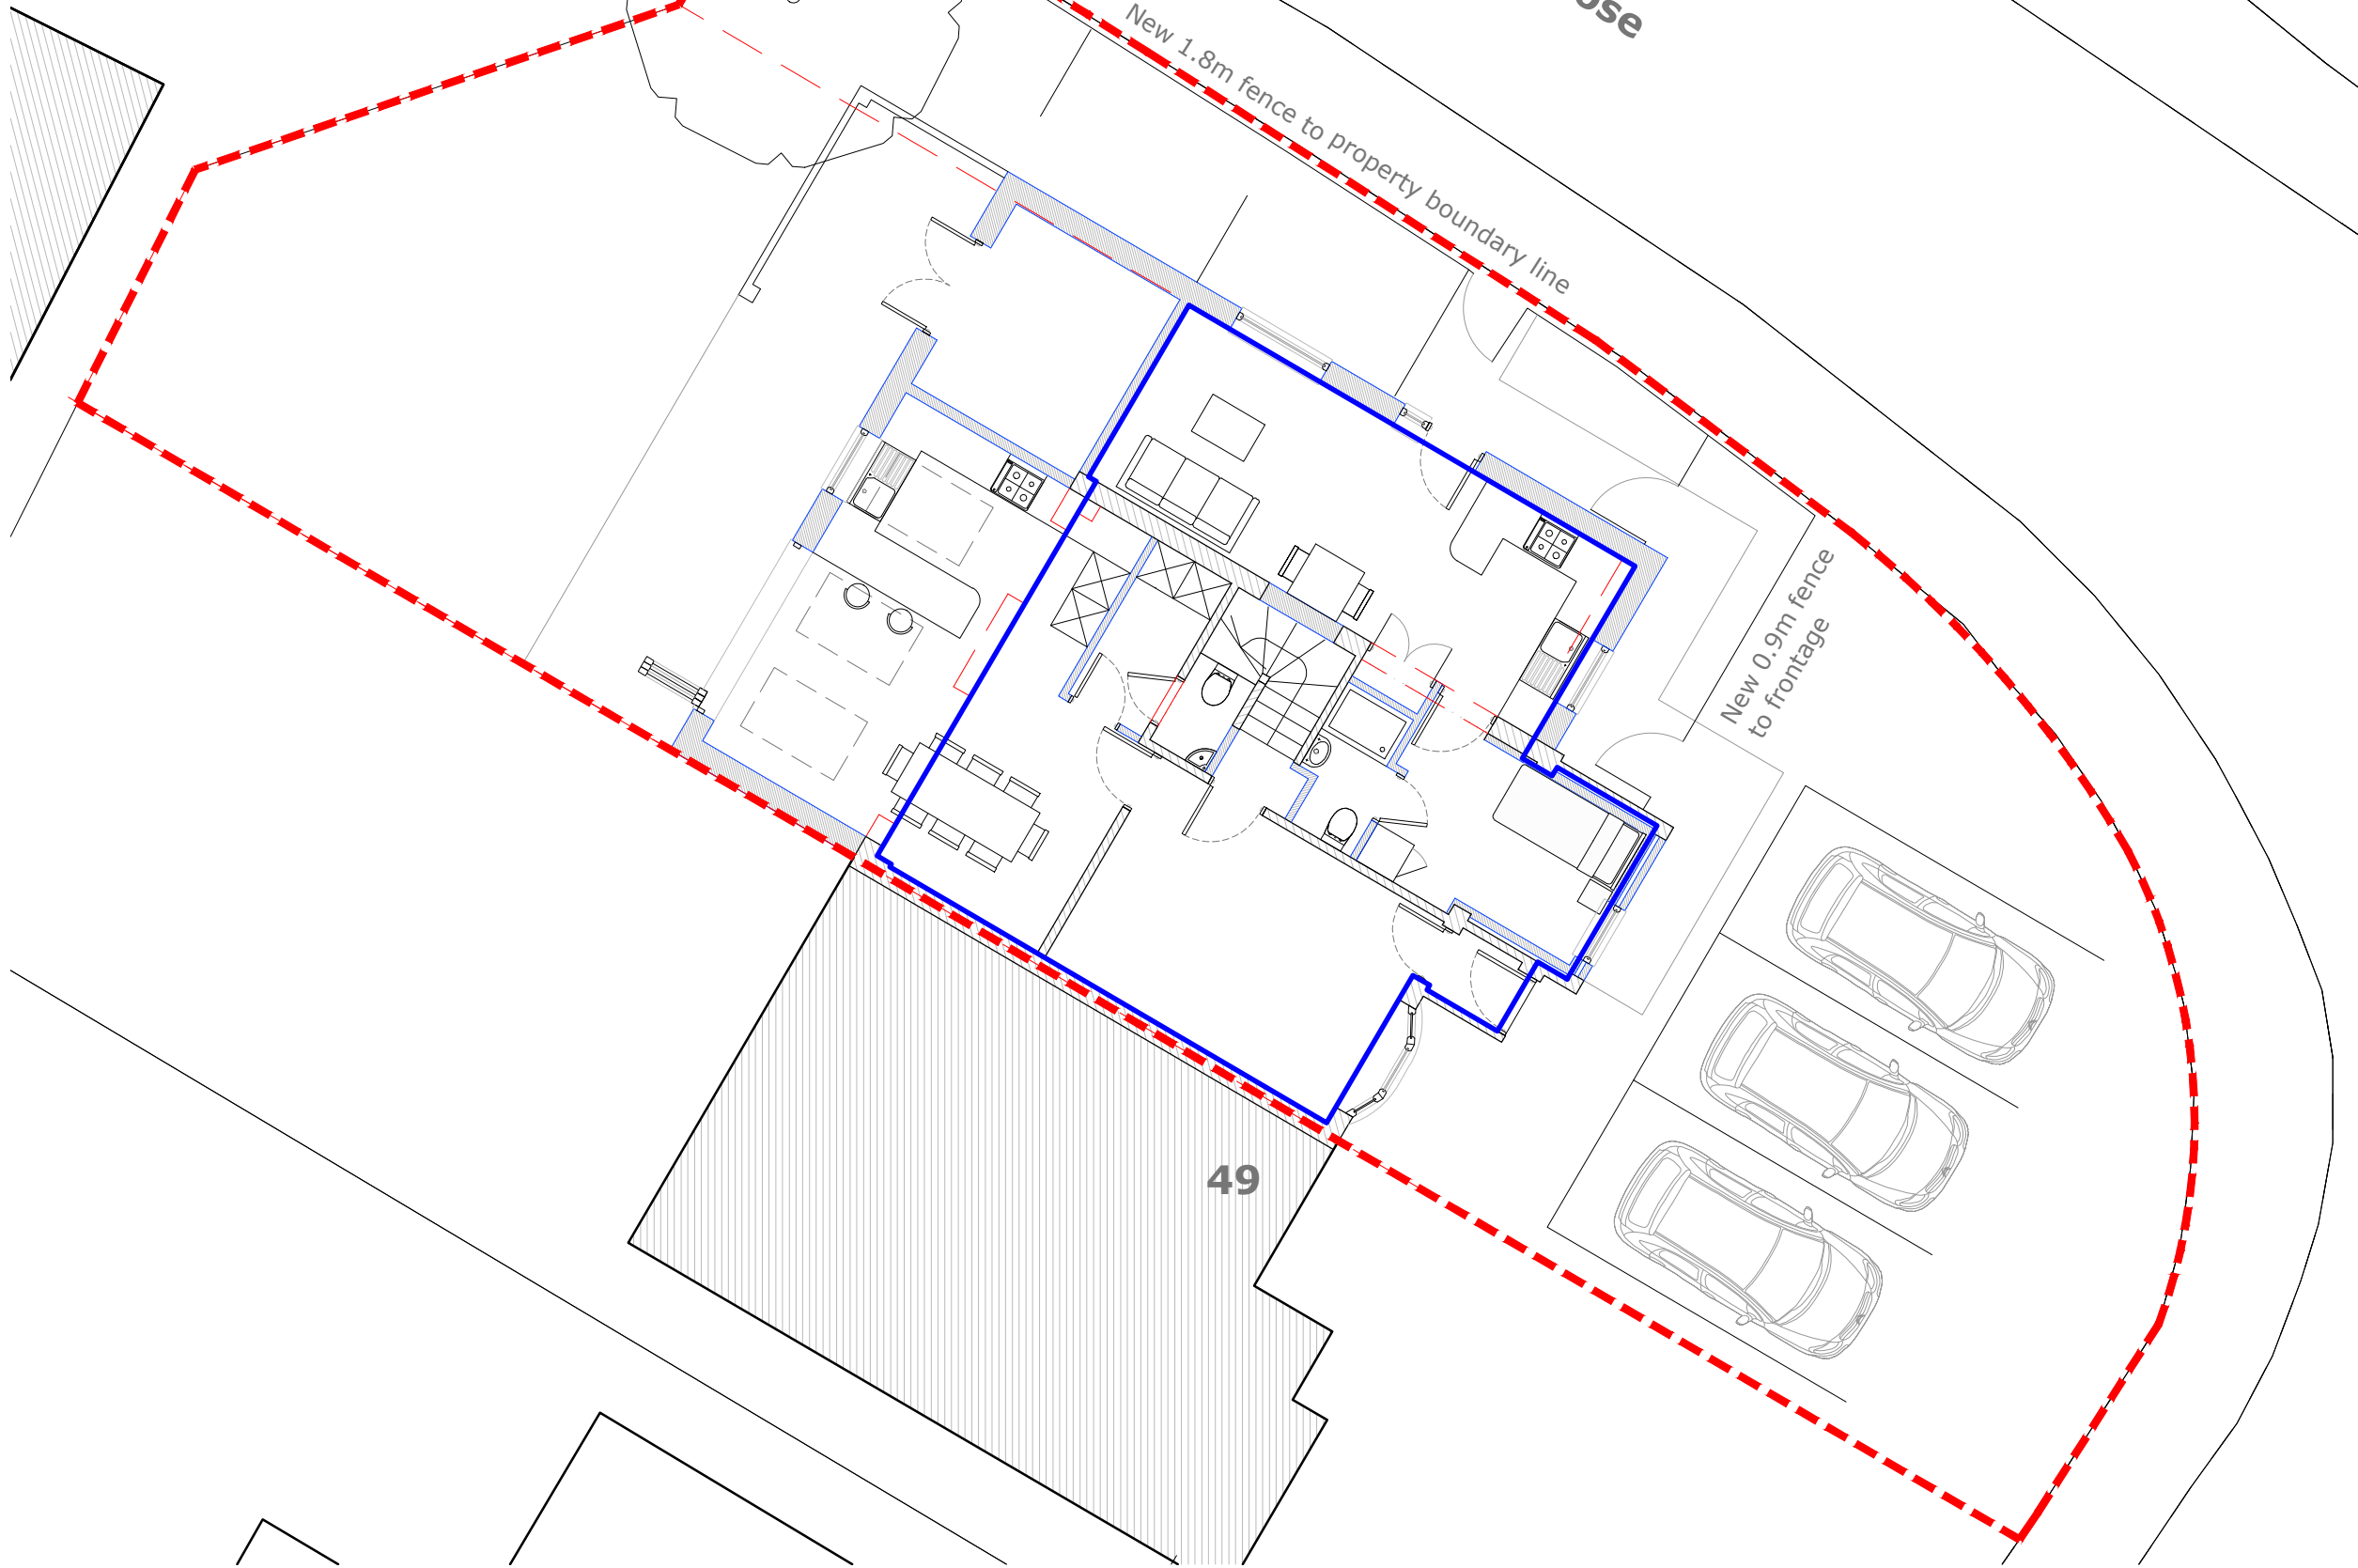


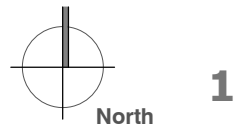

Proposed Site Plan

notes

Permission is granted to scale from this drawing for the purpose of Local Authority Planning Approval only. In all other circumstances DO NOT scale from this drawing, please contact this office for any additional information required. Contractors, Sub Contractors and Suppliers are to check all relevant dimensions and levels of site and building before commencing any shop drawings or building work.

Ordnance Survey information is reproduced under Crown Copyright 2016 ©. All rights reserved. Licence number 1000047474

This drawing is the copyright of D84 architects Ltd ©



revisions	date
P1 Preliminary Issue	25.10.19
P2 Client Selection	04.11.19
P3 Issued for Planning	13.11.19
P4 Parking spaces indicated	17.01.20

- Walls
- Existing structure (retained)
 - Existing structure (demolished)
 - New Construction

D84 architects

17 Pembroke Road
Portsmouth
PO1 2NT

Telephone
+44 (0)2392 177850
+44 (0)7790 322989

Email
mail@D84architects.co.uk

Web
www.D84architects.co.uk

Project
51 Westbourne Avenue,
Emsworth

Title
Proposed Site Plan
Option 3

Status	Drawn	Checked	Date
PRELIMINARY	KR		Oct '19
Project No.	Scale	Drawing No.	Rev
D8419_33	1:100@A3	D8419_33/sk13	P4

