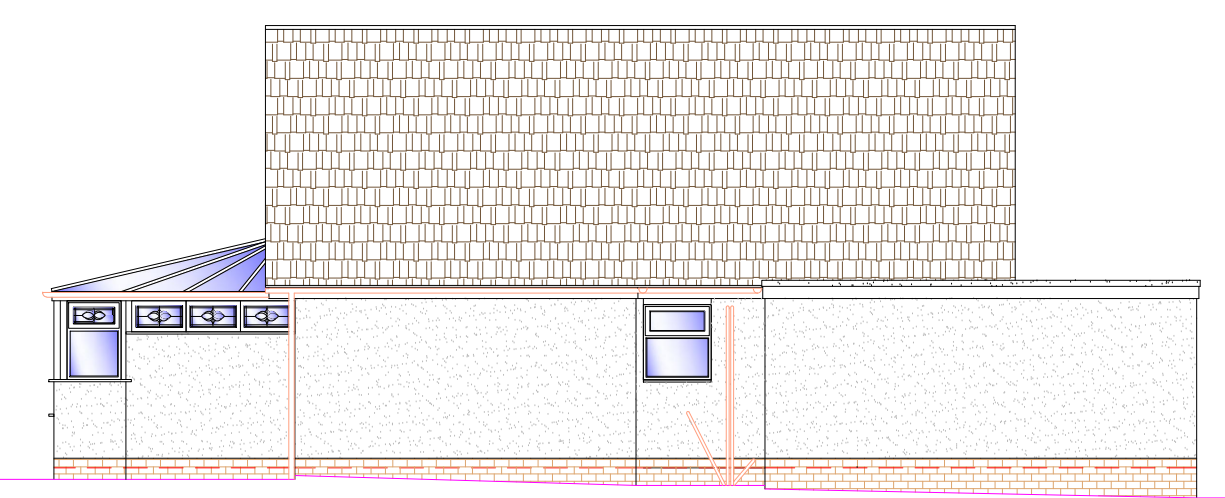
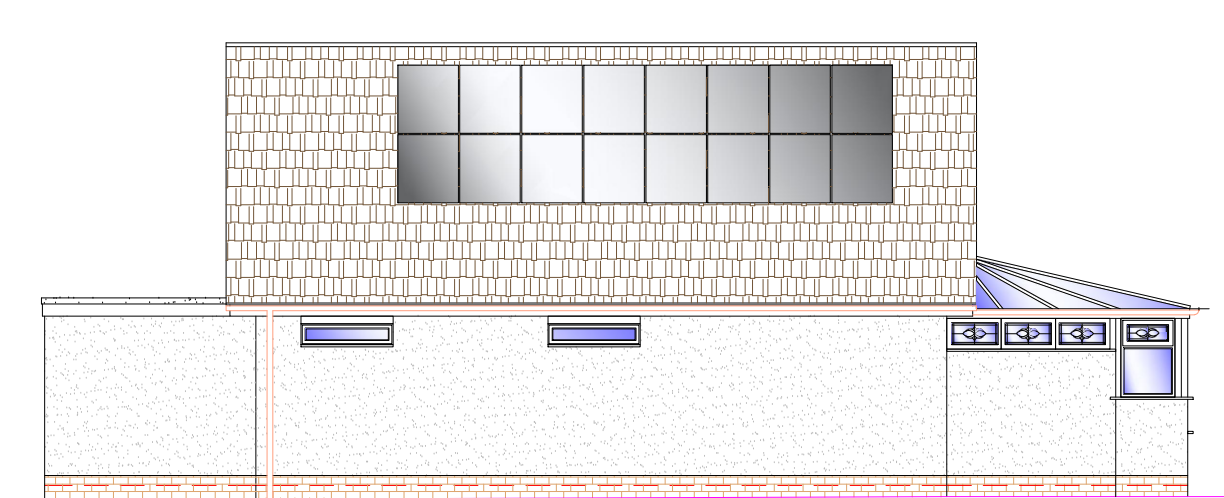
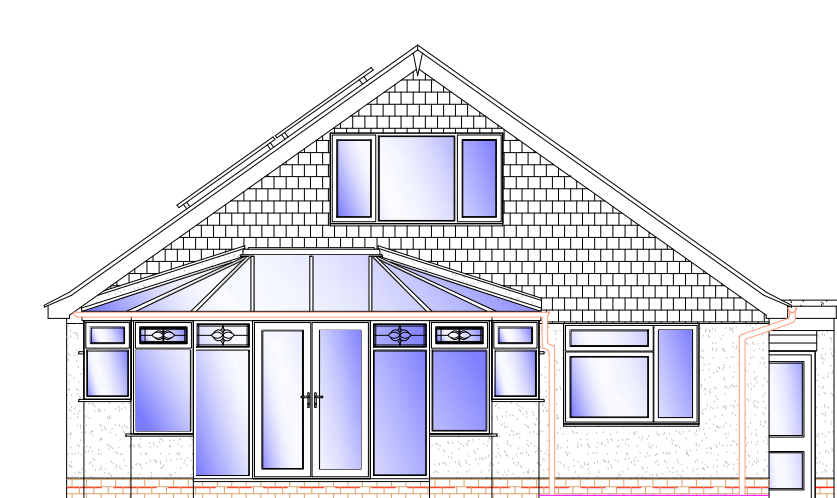
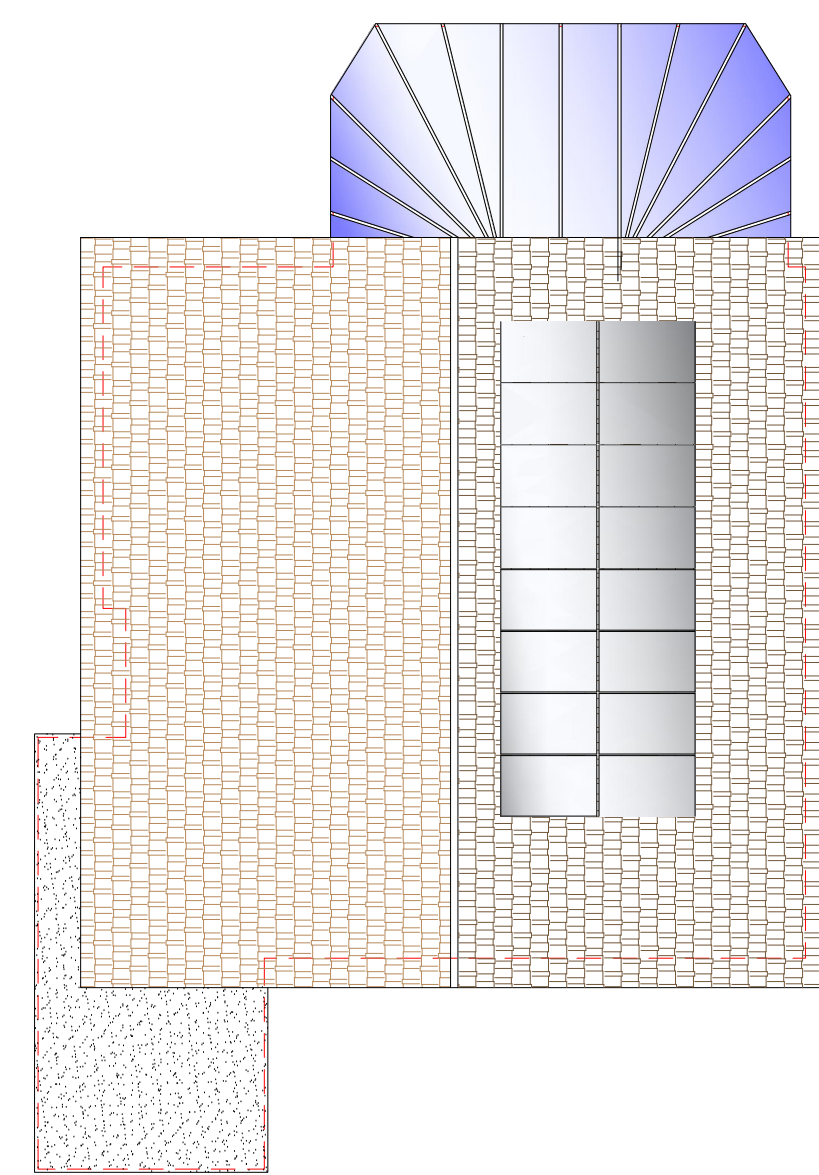
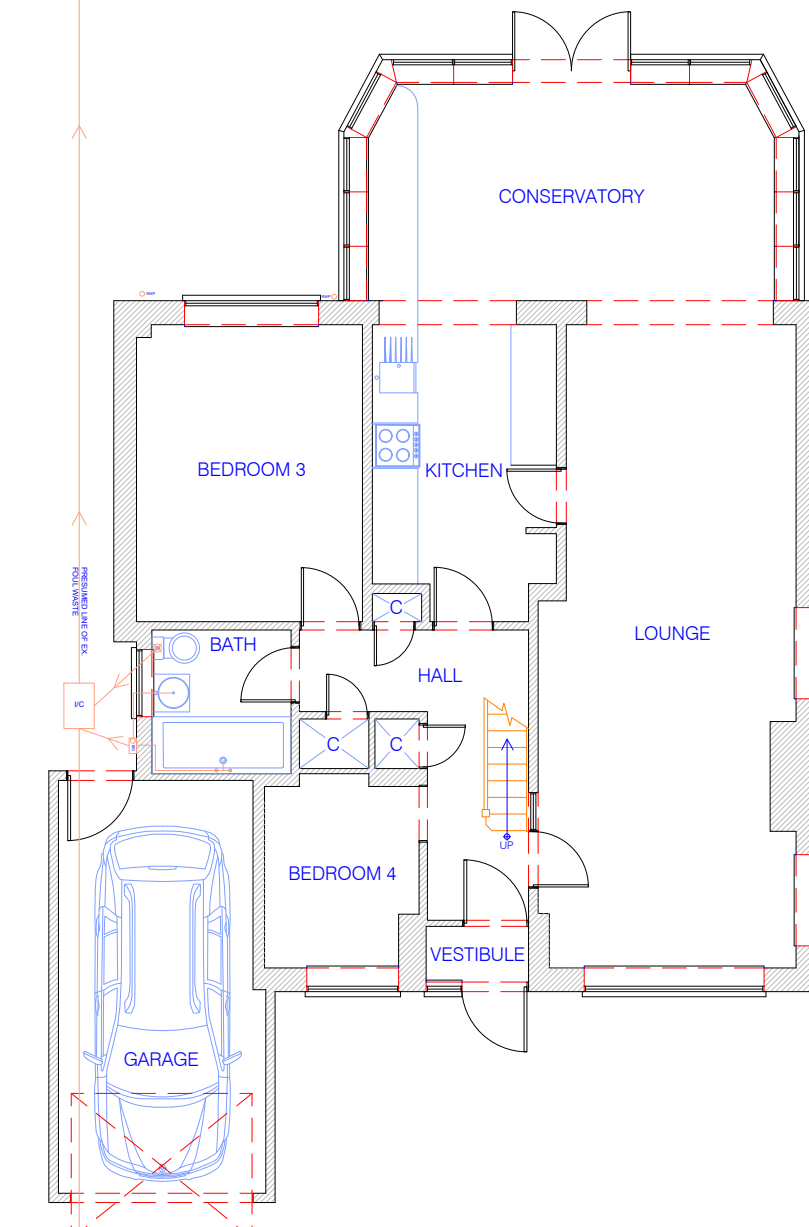
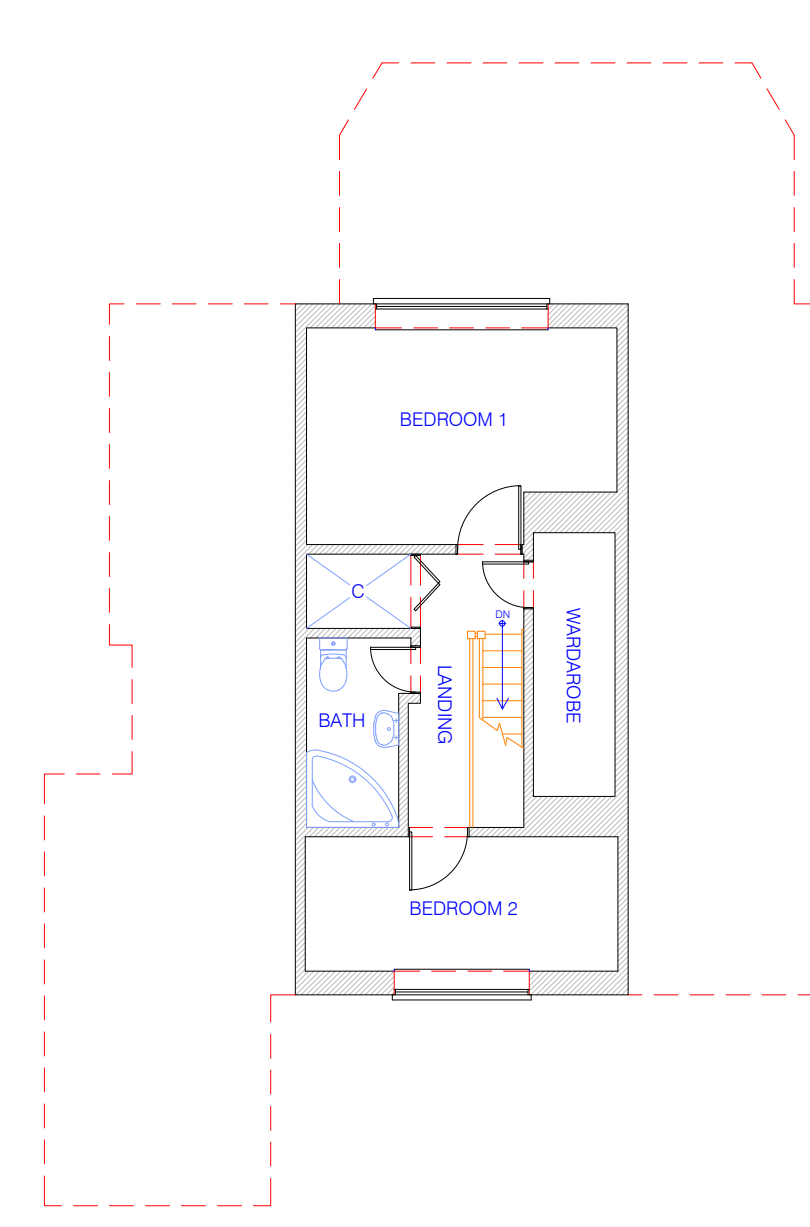
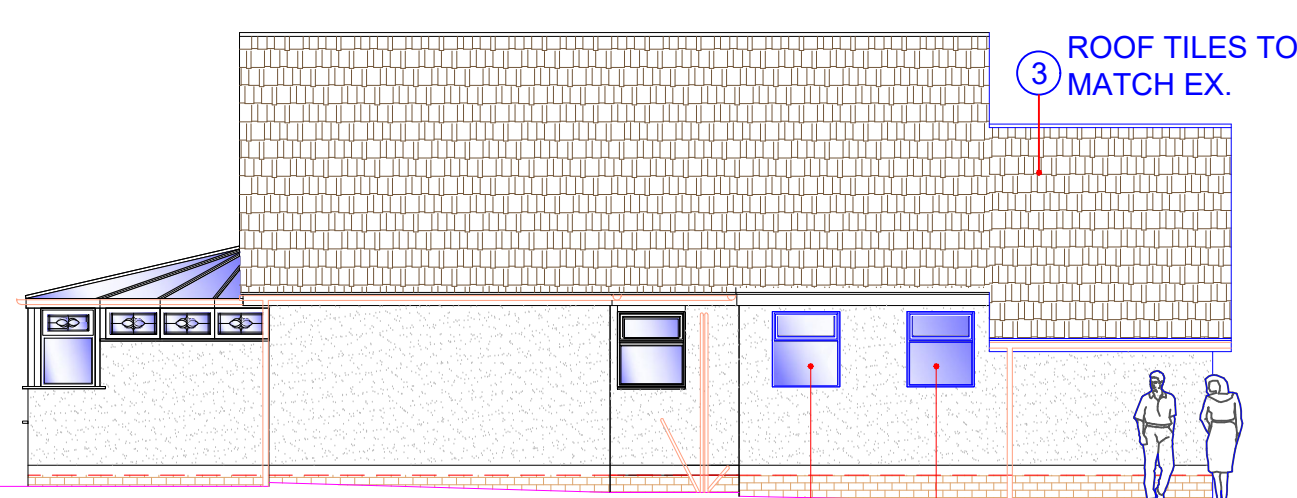
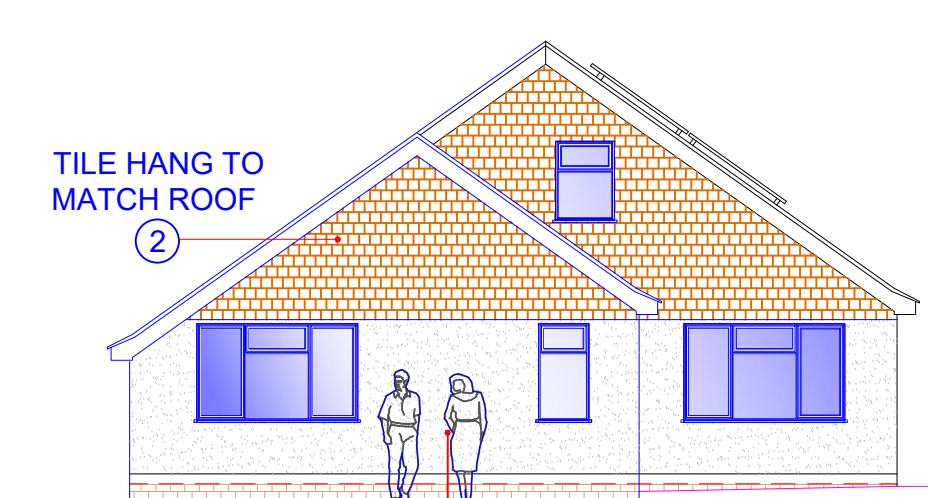
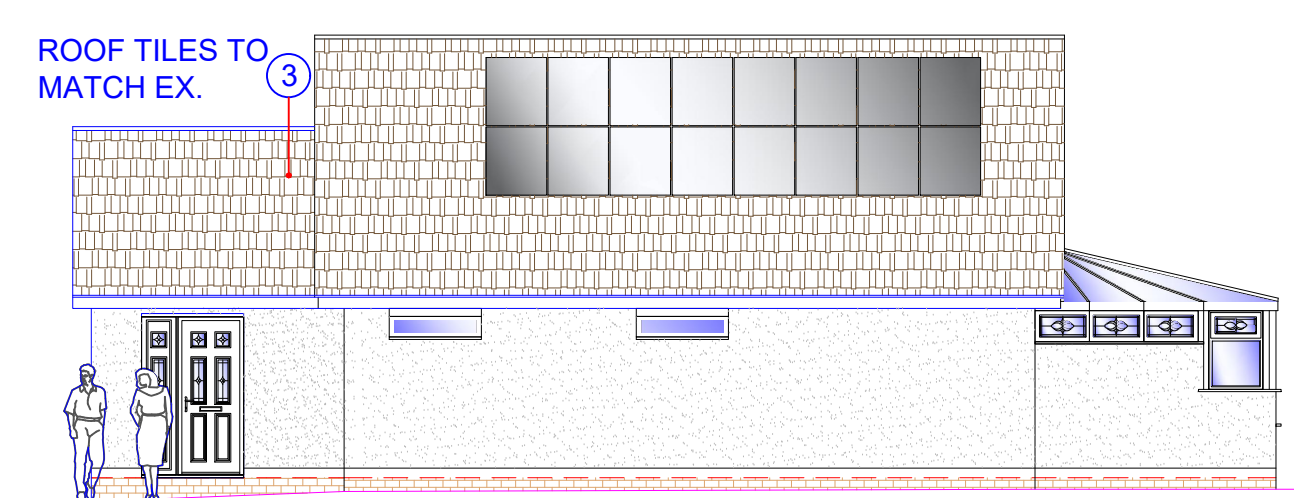
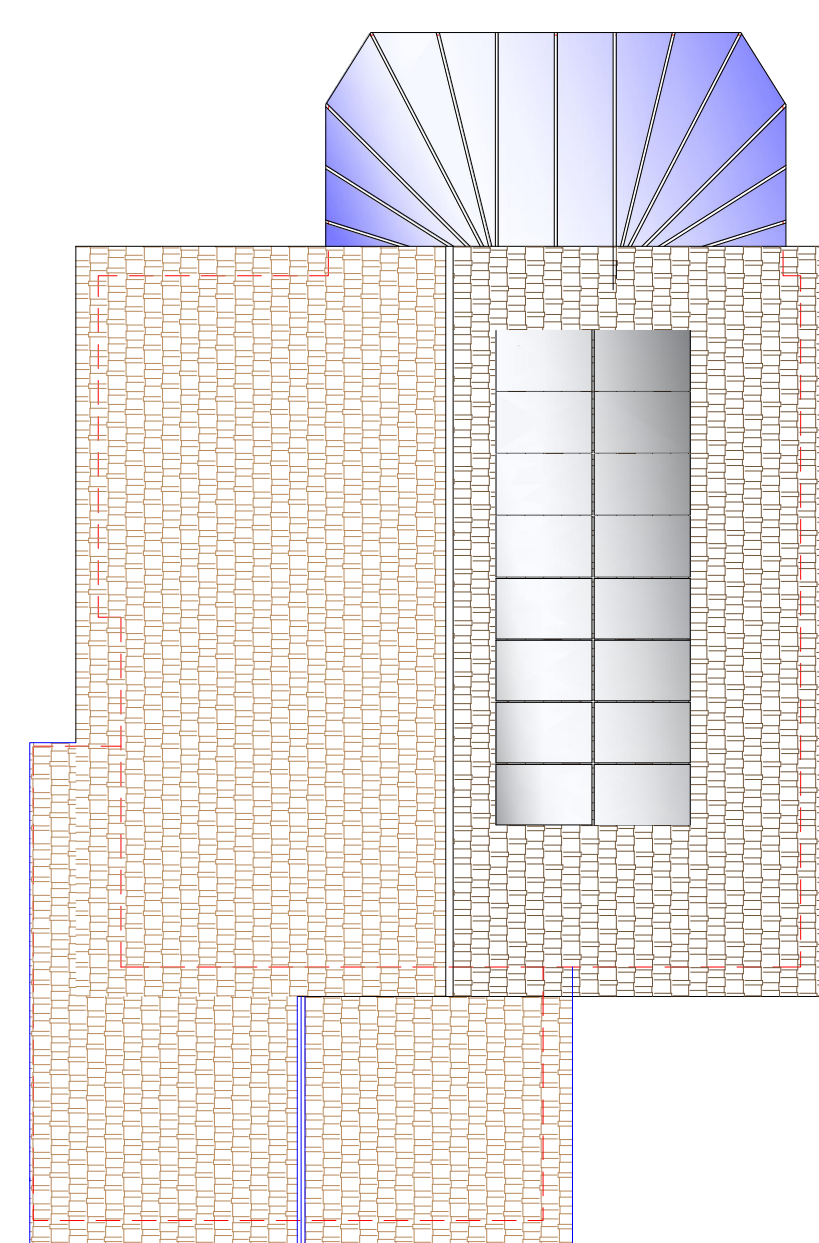
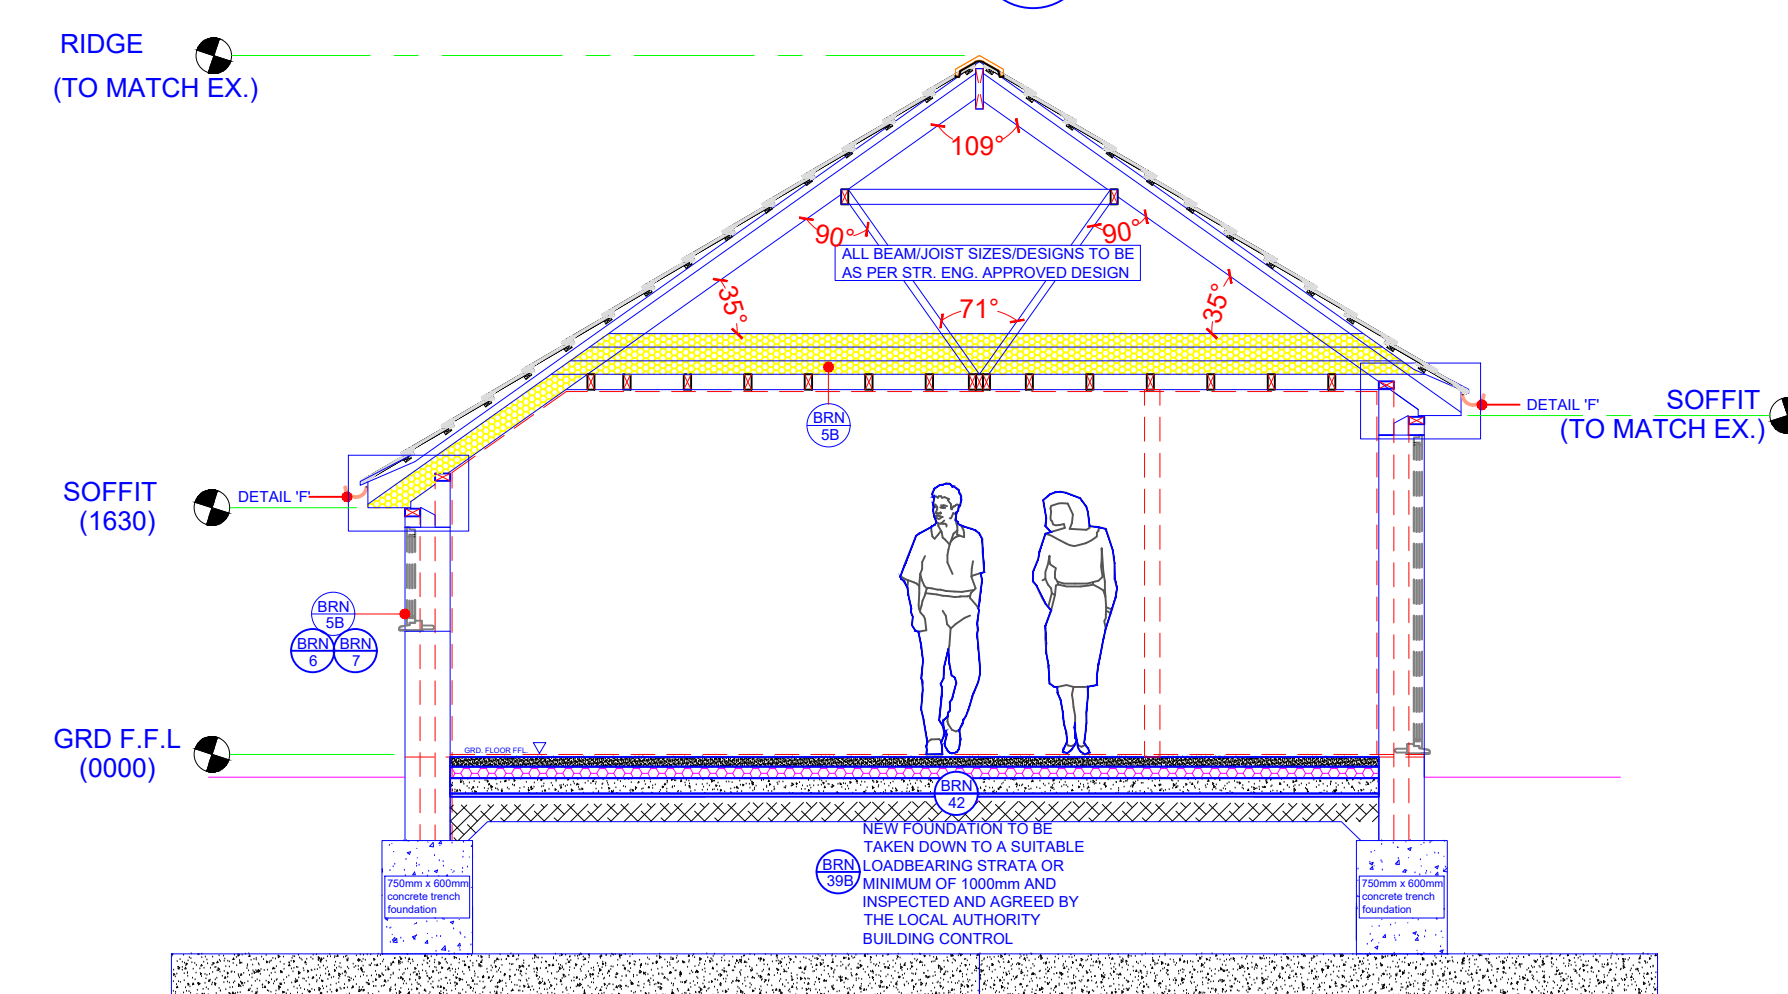
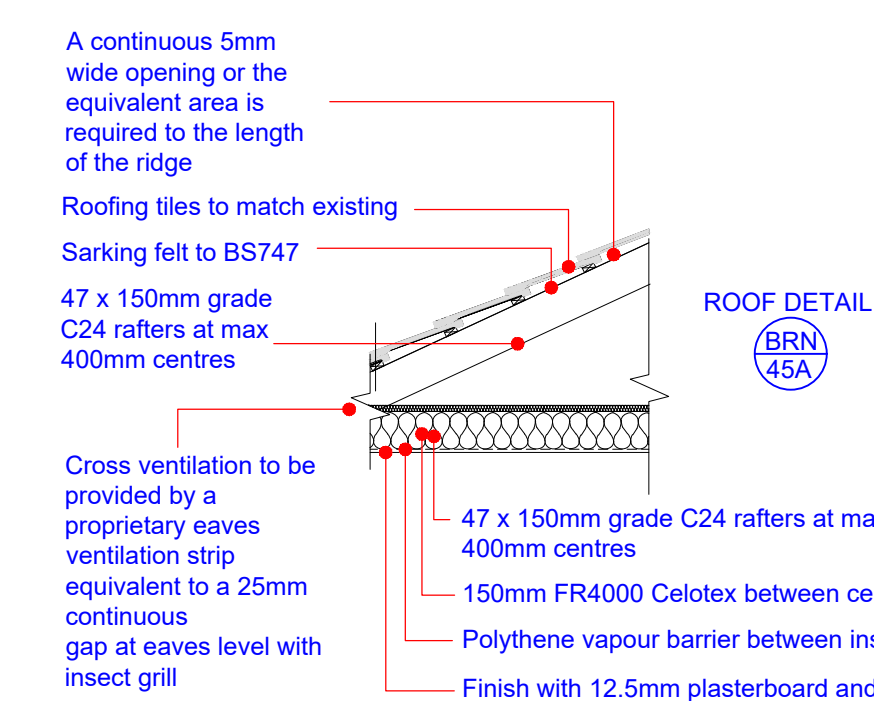
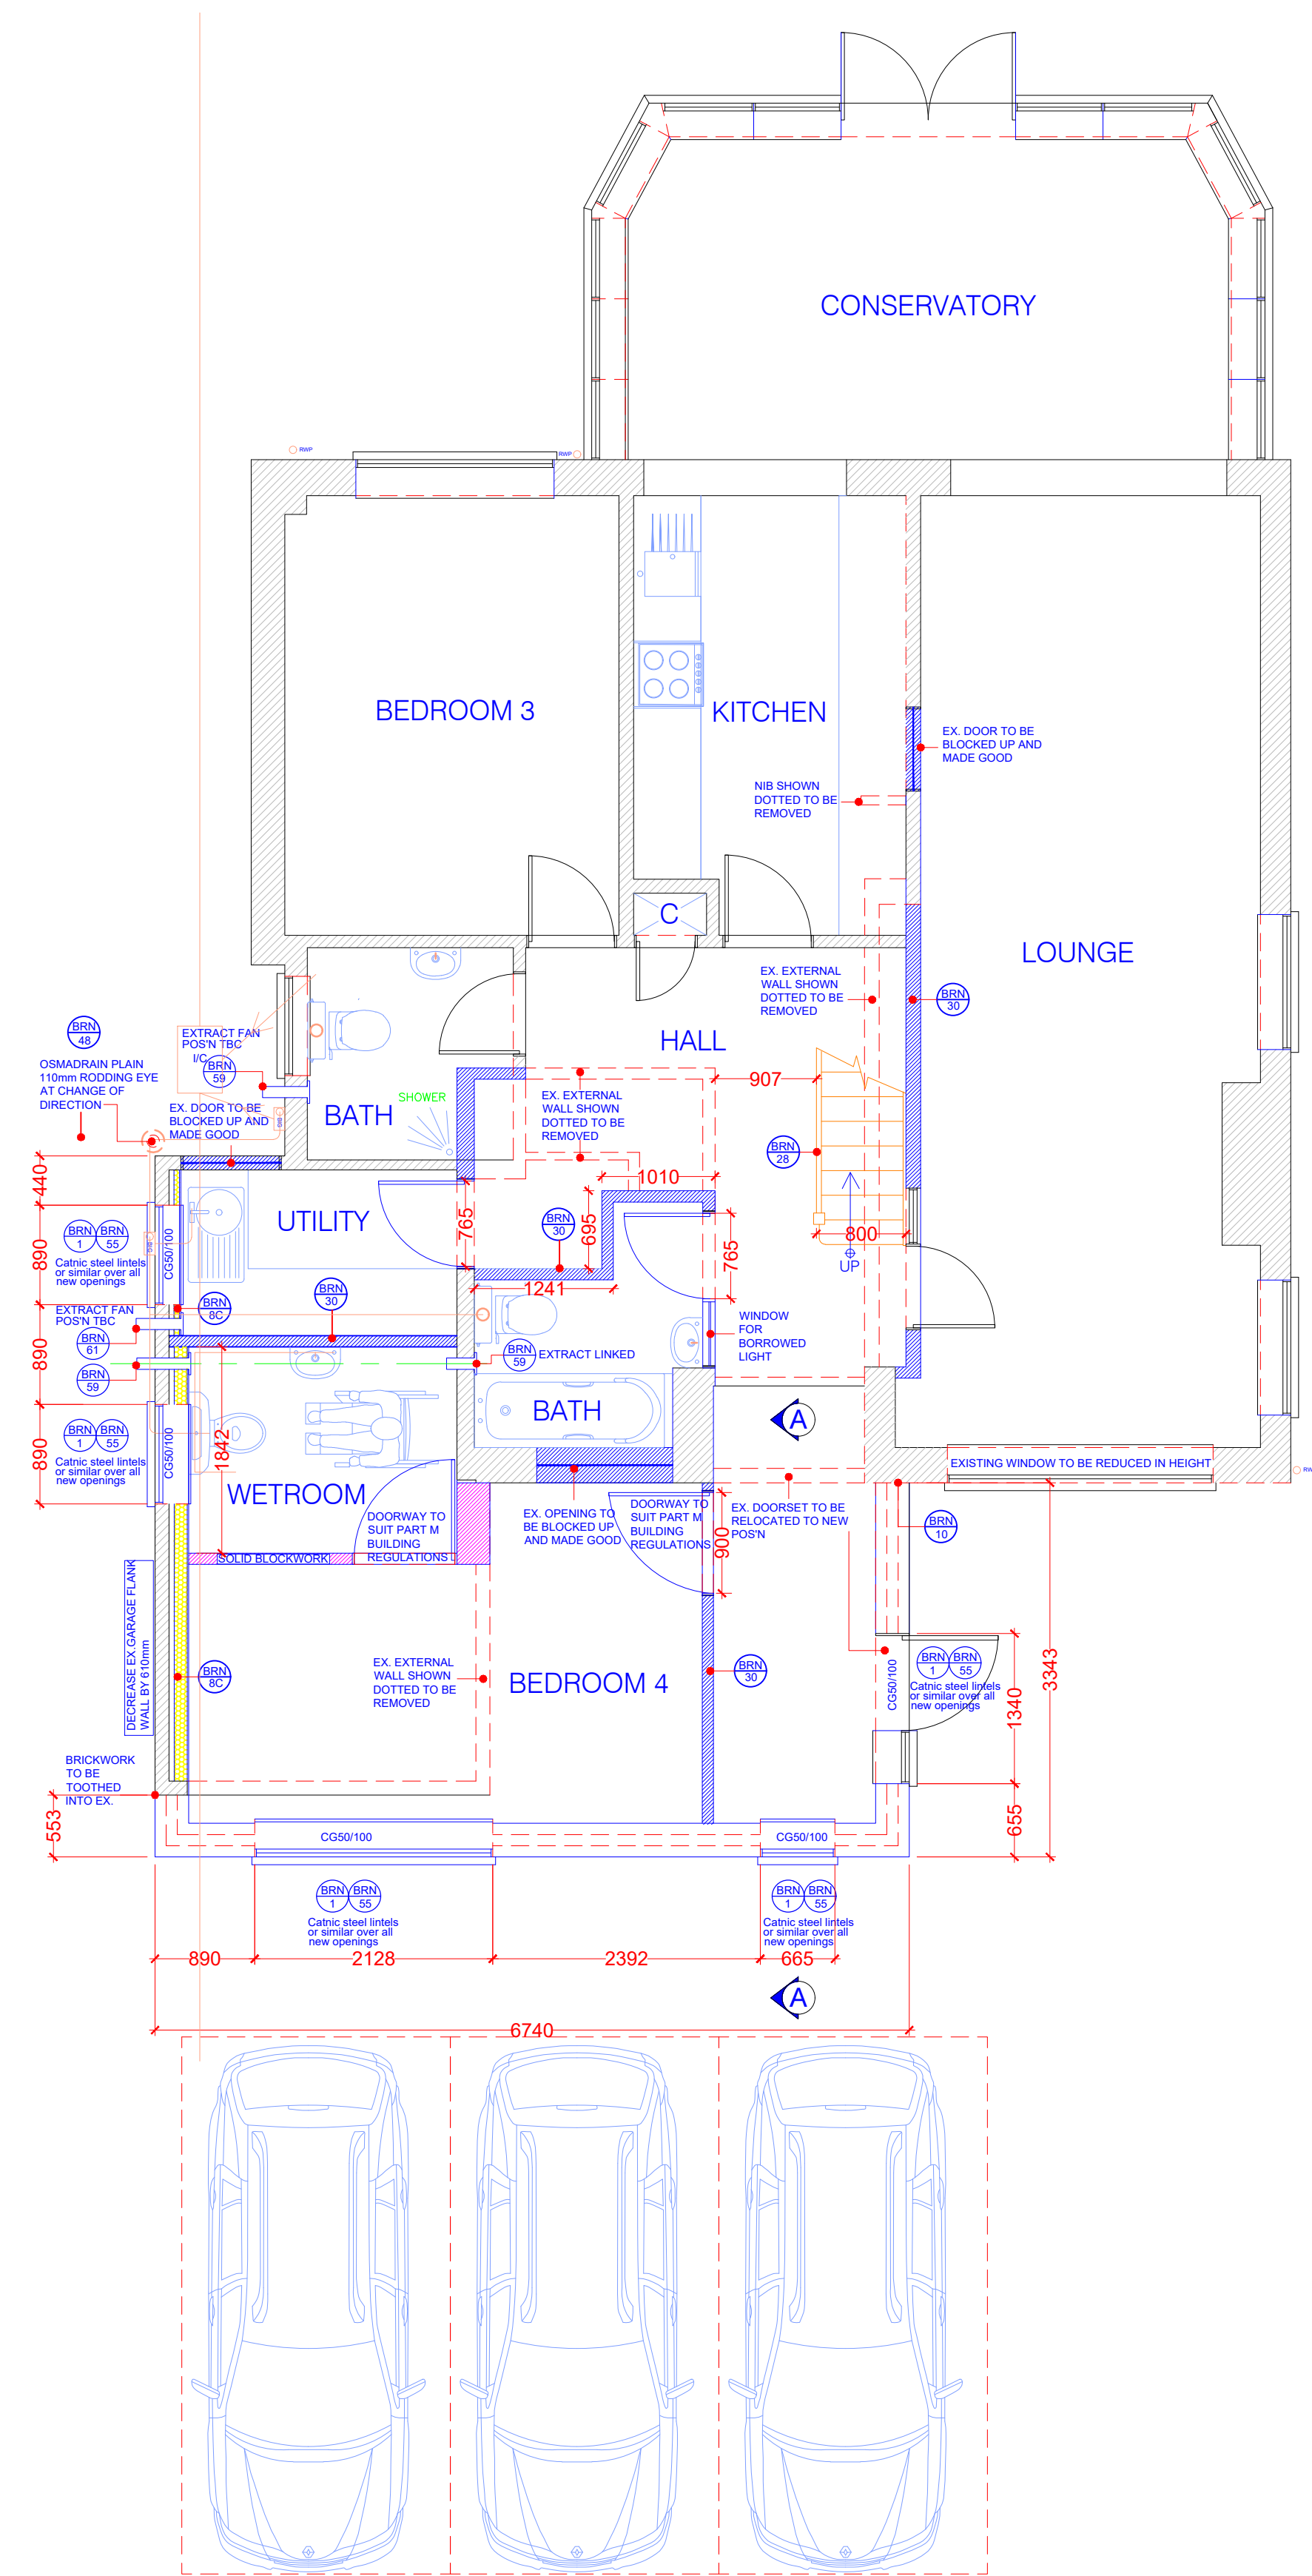
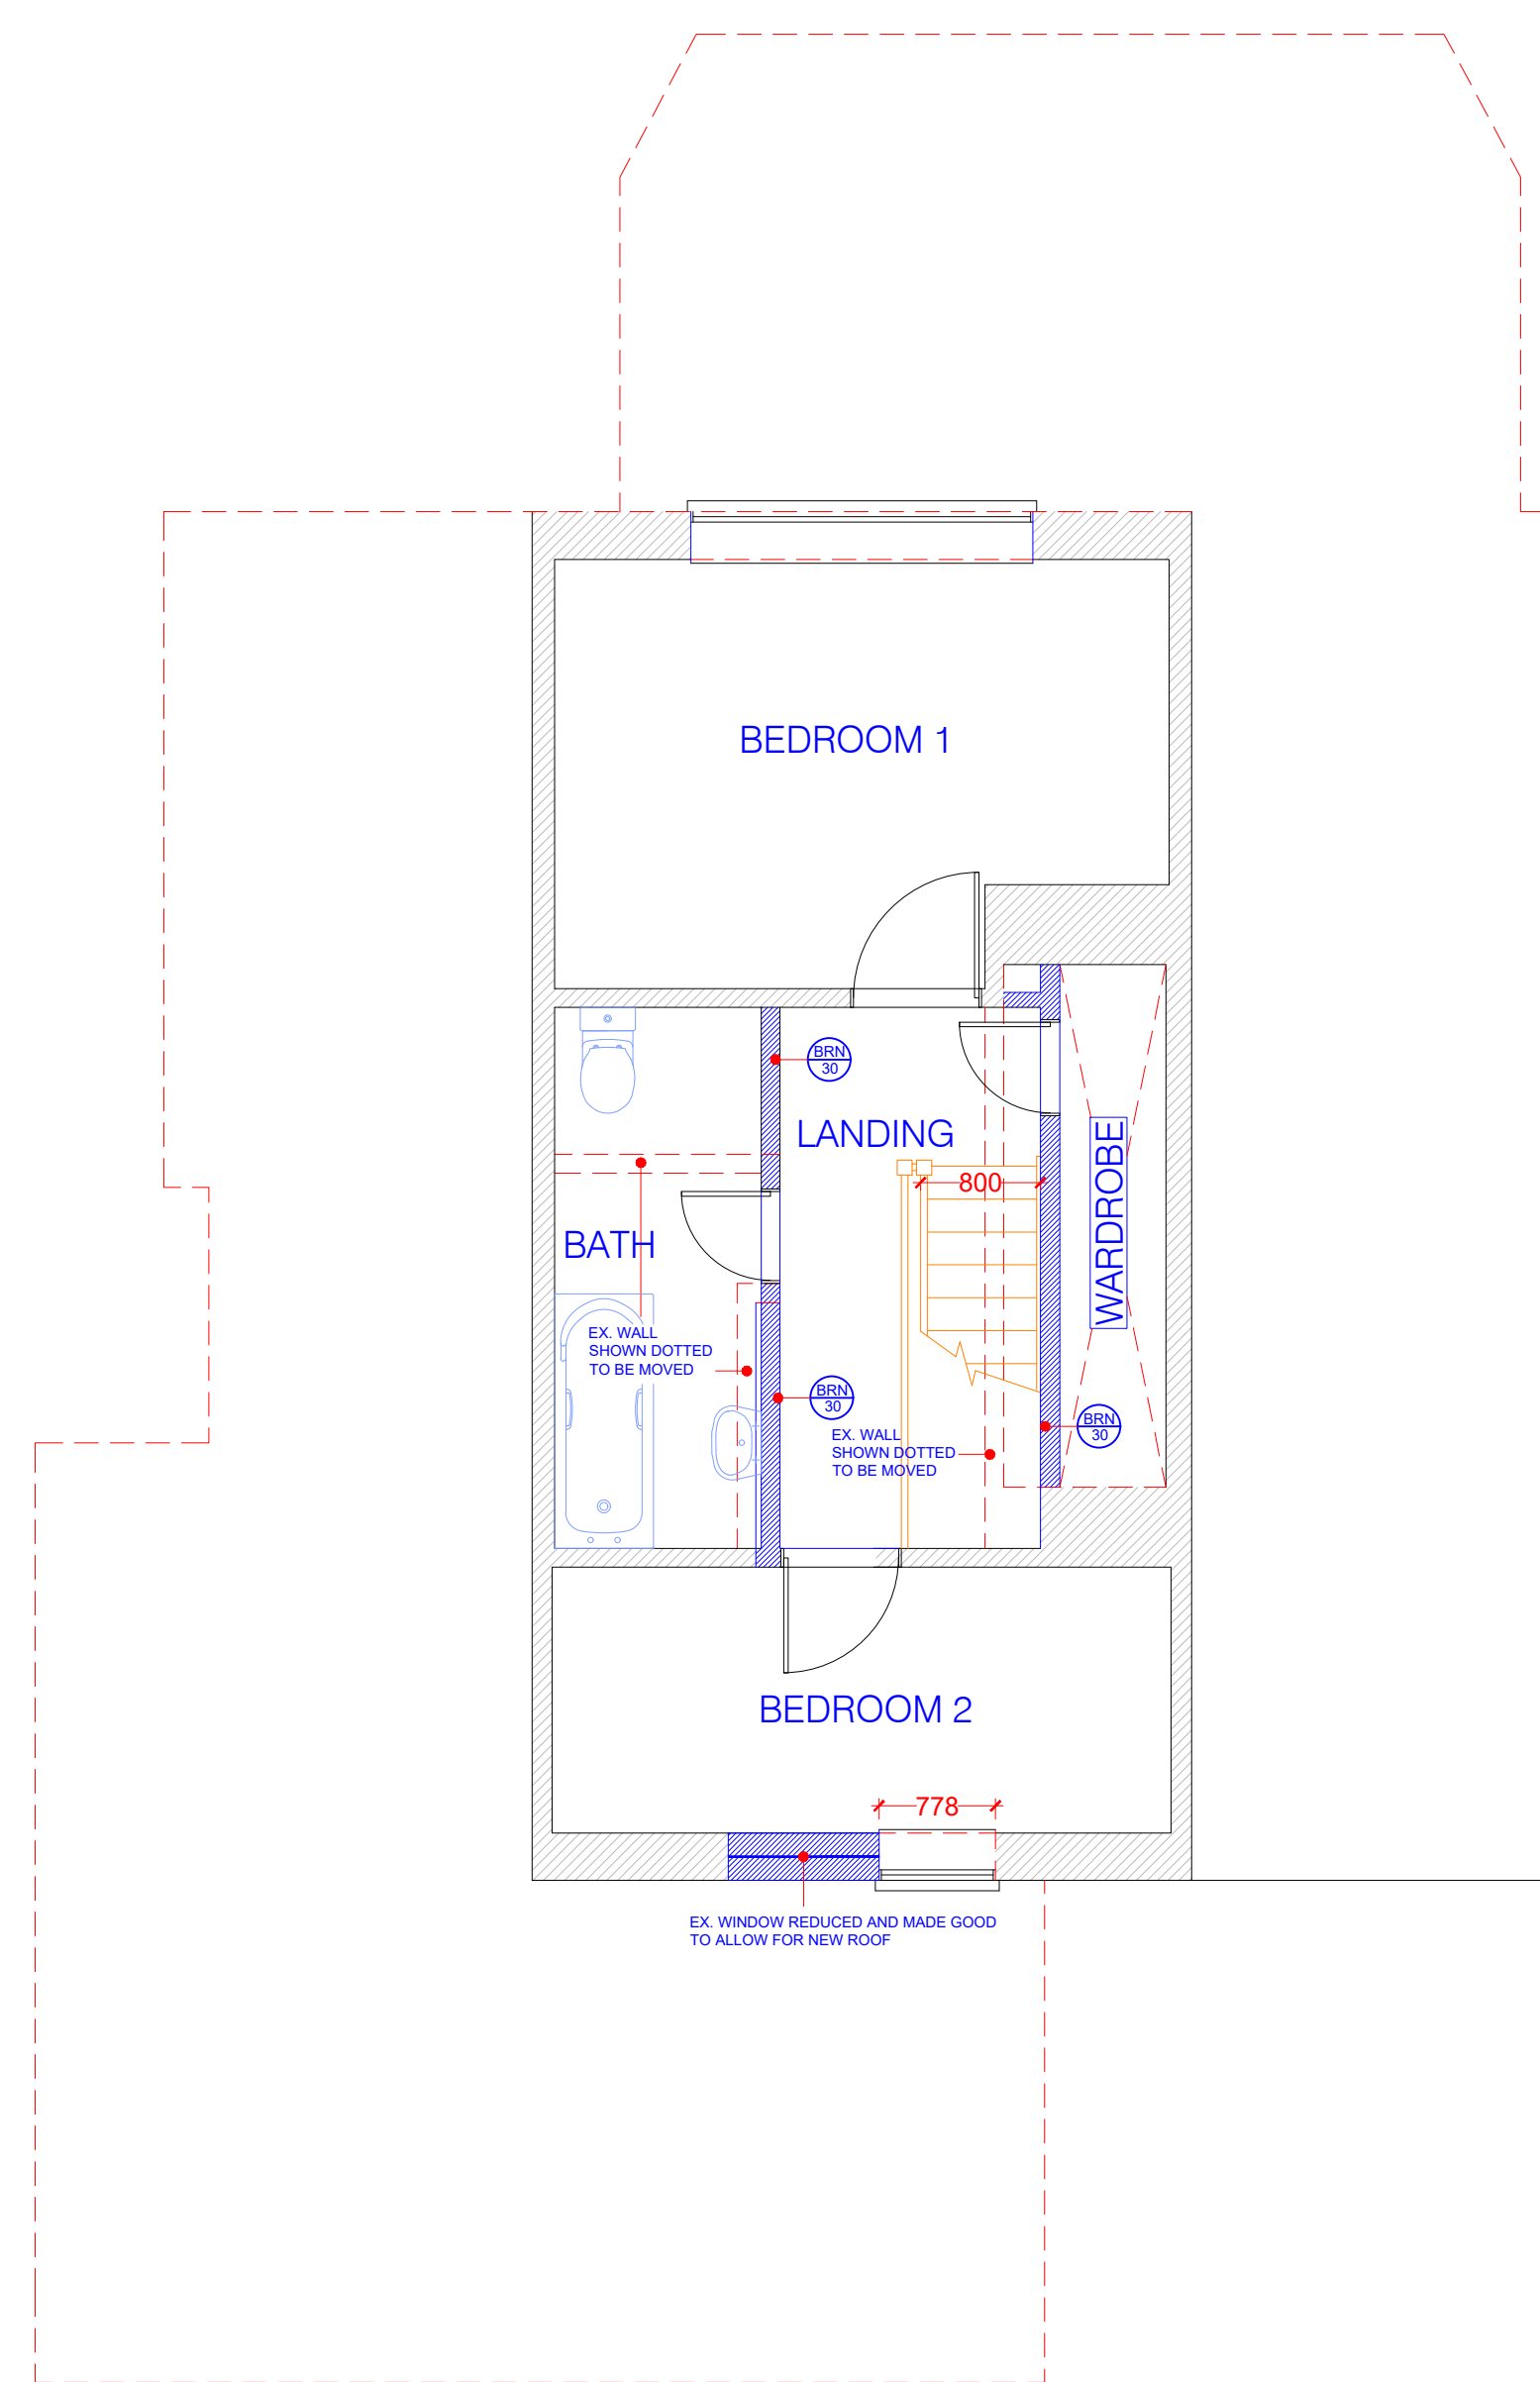
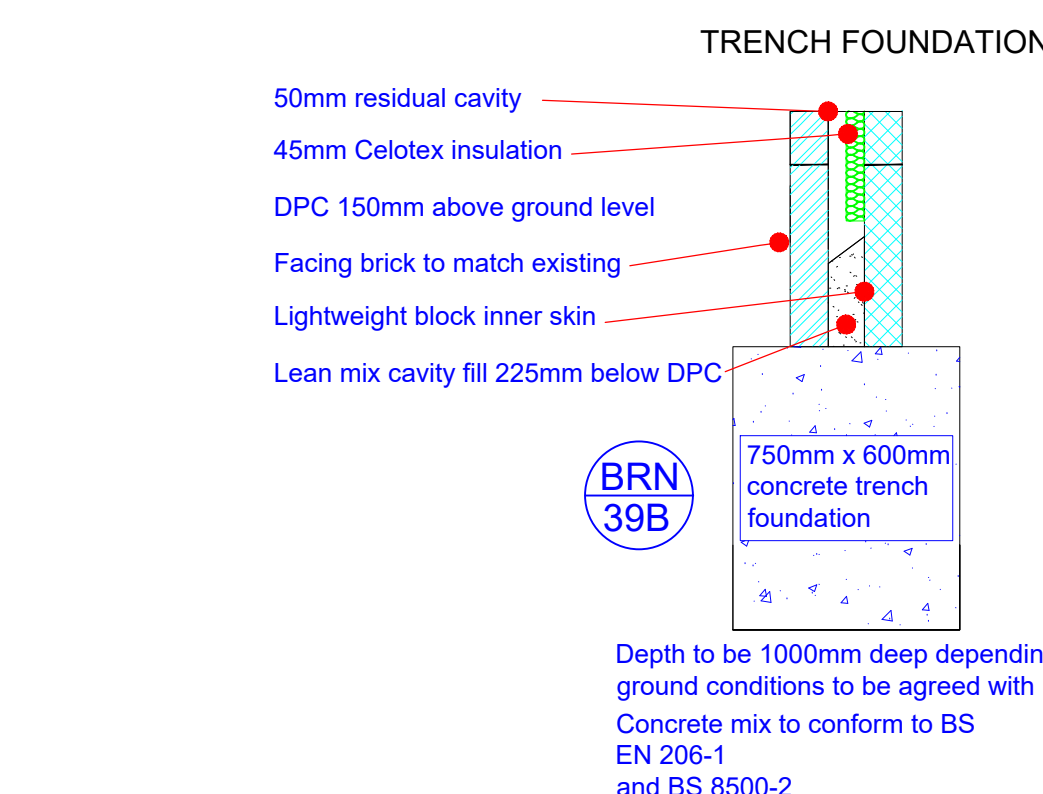
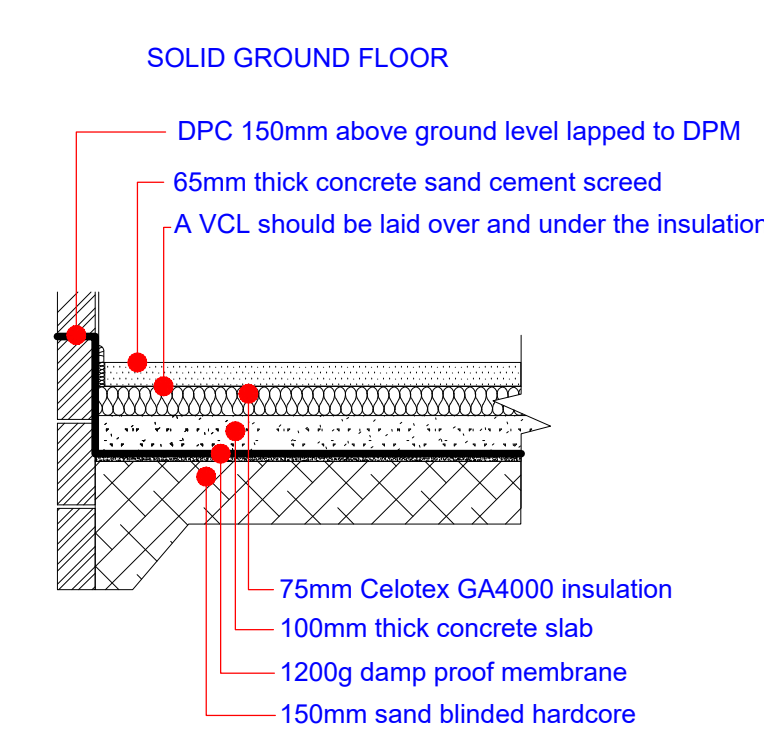
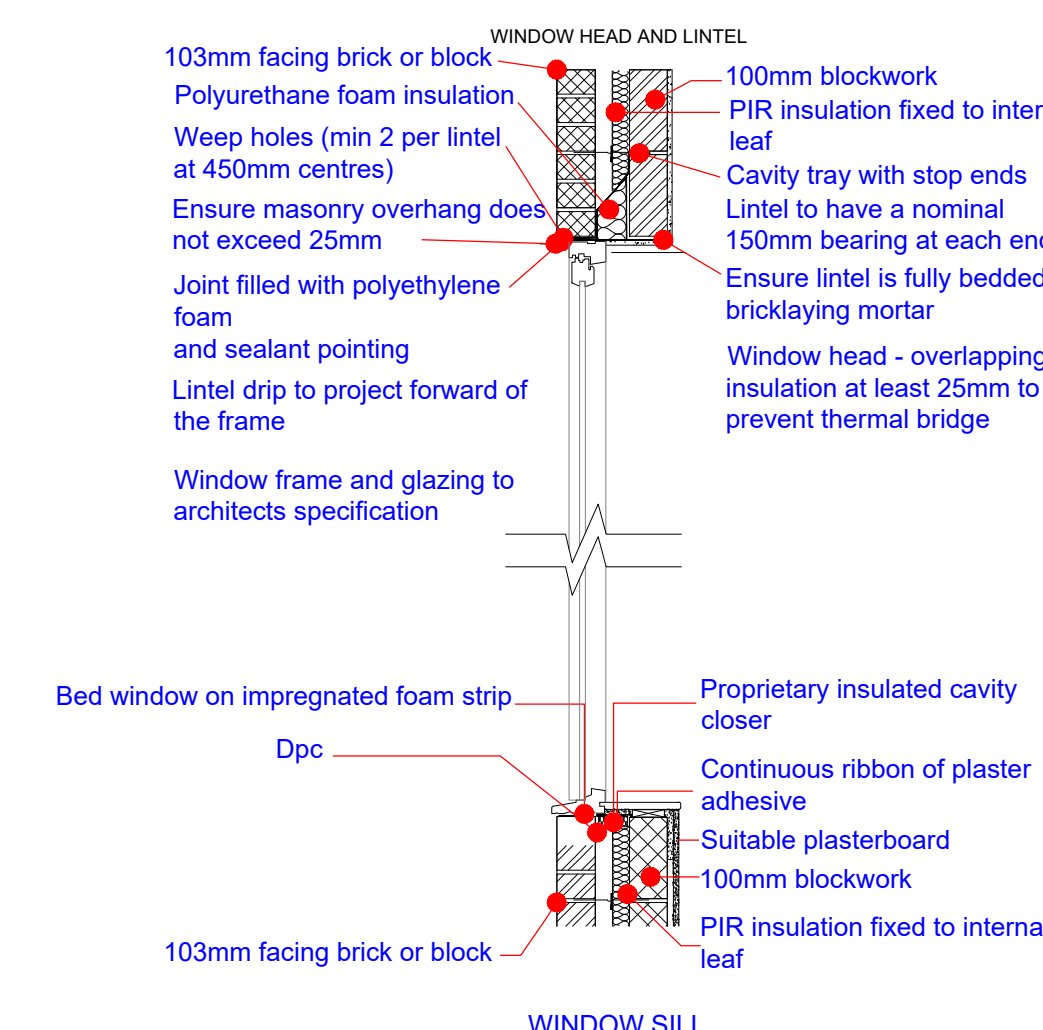
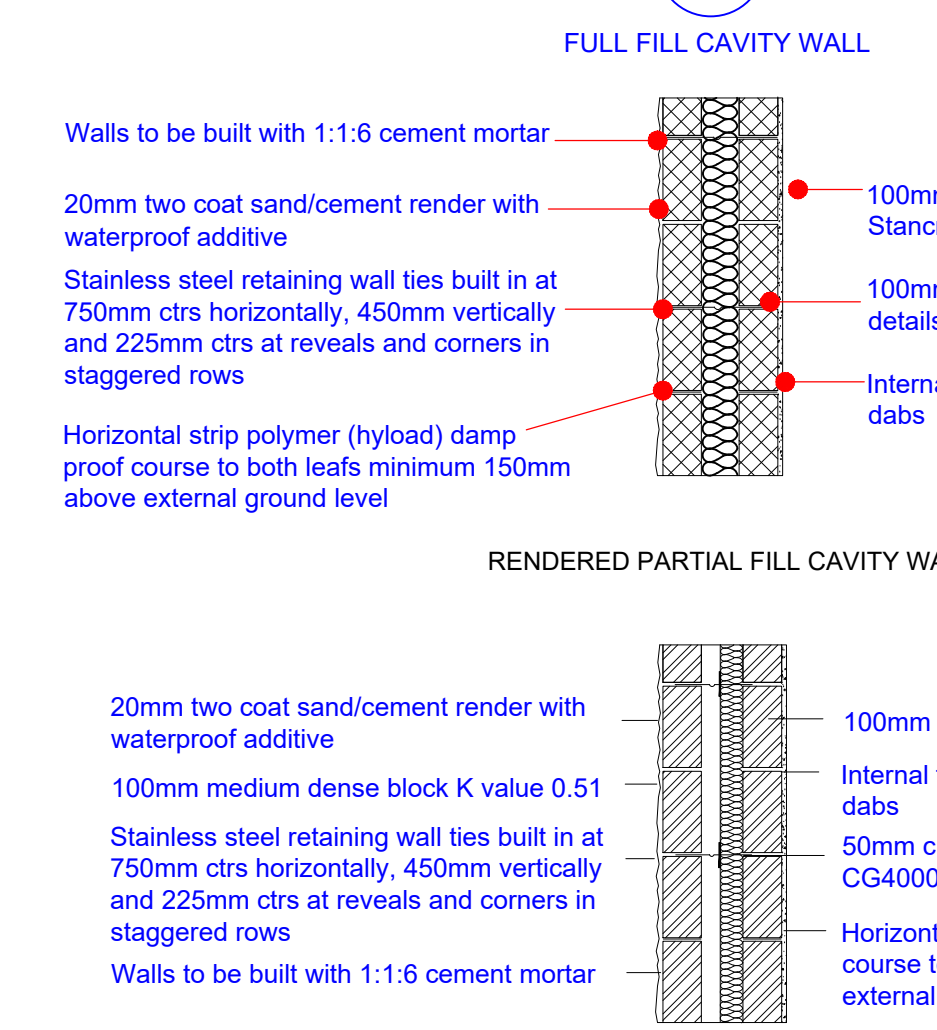


1 EXISTING SIDE ELEVATION
1:1002 EXISTING FRONT ELEVATION
1:1003 EXISTING SIDE ELEVATION
1:1004 EXISTING REAR ELEVATION
1:1005 EXISTING ROOF PLAN
1:1006 EXISTING GRD FLOOR PLAN
1:1007 EXISTING FIRST FLOOR PLAN
1:1008 PROPOSED SIDE ELEVATION
1:1009 PROPOSED FRONT ELEVATION
1:10010 PROPOSED SIDE ELEVATION
1:10011 PROPOSED REAR ELEVATION
1:10012 PROPOSED ROOF PLAN
1:10013 PROPOSED SECTION 'A-A'
1:5014 PROPOSED ROOF SECTION
1:3017 PROPOSED GRD FLOOR PLAN
1:5018 PROPOSED FIRST FLOOR PLAN
1:5015 PROPOSED FOUNDATION DETAIL
1:2016 PROPOSED FLOOR SECTION
1:2019 PROPOSED DETAIL 'F'
1:2020 PROPOSED WALL DETAIL
1:20

DETAILS AND DIMENSIONS OF ALL LEVELS OF PROPOSED PLANS TO BE CHECKED ON SITE BY APPOINTED CONTRACTOR PRIOR TO ANY COMMENCEMENT/ORDERING OF MATERIALS OF WORK, ANY QUERIES, VARIATIONS OR DISCREPANCIES DIRECTED TO CLIENT - DM DESIGNS ACCEPTS NO RESPONSIBILITY IN ANY PART ON DRAWINGS UNLESS OTHERWISE AGREED PRIOR.

NOTE:
DRAWING: DYER_01A TO BE USED IN CONJUNCTION WITH ASSOCIATED BUILDING REGULATIONS NOTES DYER/BRN.
DIRECTIONAL NORTH ARROW SHOWN ON BLOCK & LOCATION PLANS DYER/BLP.

BRN 1 DENOTES ATTACHED BUILDING REGULATION NOTES
DENOTES ITEM No.
1:100

1:50
1m 0 1m 2m 3m 4m 5m

MODIFICATIONS
WEST SIDE WINDOWS ALTERED TO SUIT PLANNING REQUIREMENTS
B - 21.12.2019

TITLE
PROPOSED GARAGE CONVERSION AND INTERNAL ALTERATIONS

CUSTOMER 146 PARK AVENUE,
PURBROOK,
WATERLOOVILLE,
PO7 5HF

DRAWN BY:
DM designs

DRAWING NO:
DYER 01A 1 OF 1

SCALE:
DATE:
REVISION: B A0