


EXISTING ELEVATIONS 1:100

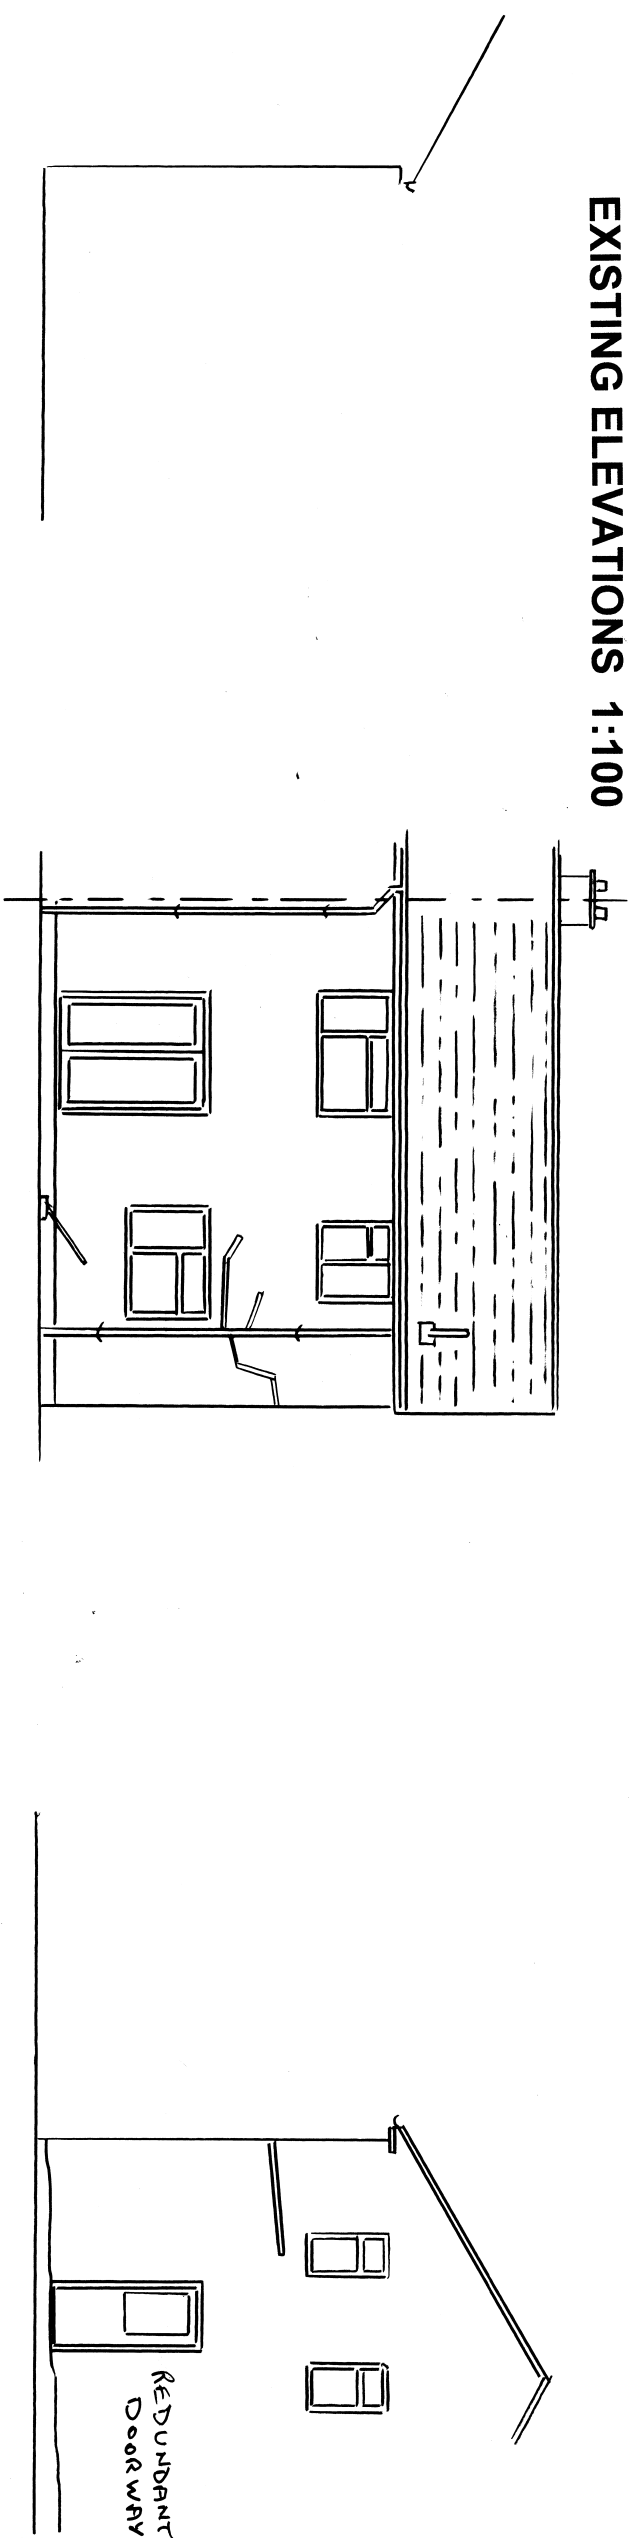

SIDE ELEVATION (EAST)


REAR ELEVATION (NORTH)

SIDE ELEVATION (WEST)

SIDE ELEVATION (EAST)

REAR ELEVATION (NORTH)

SIDE ELEVATION (WEST)

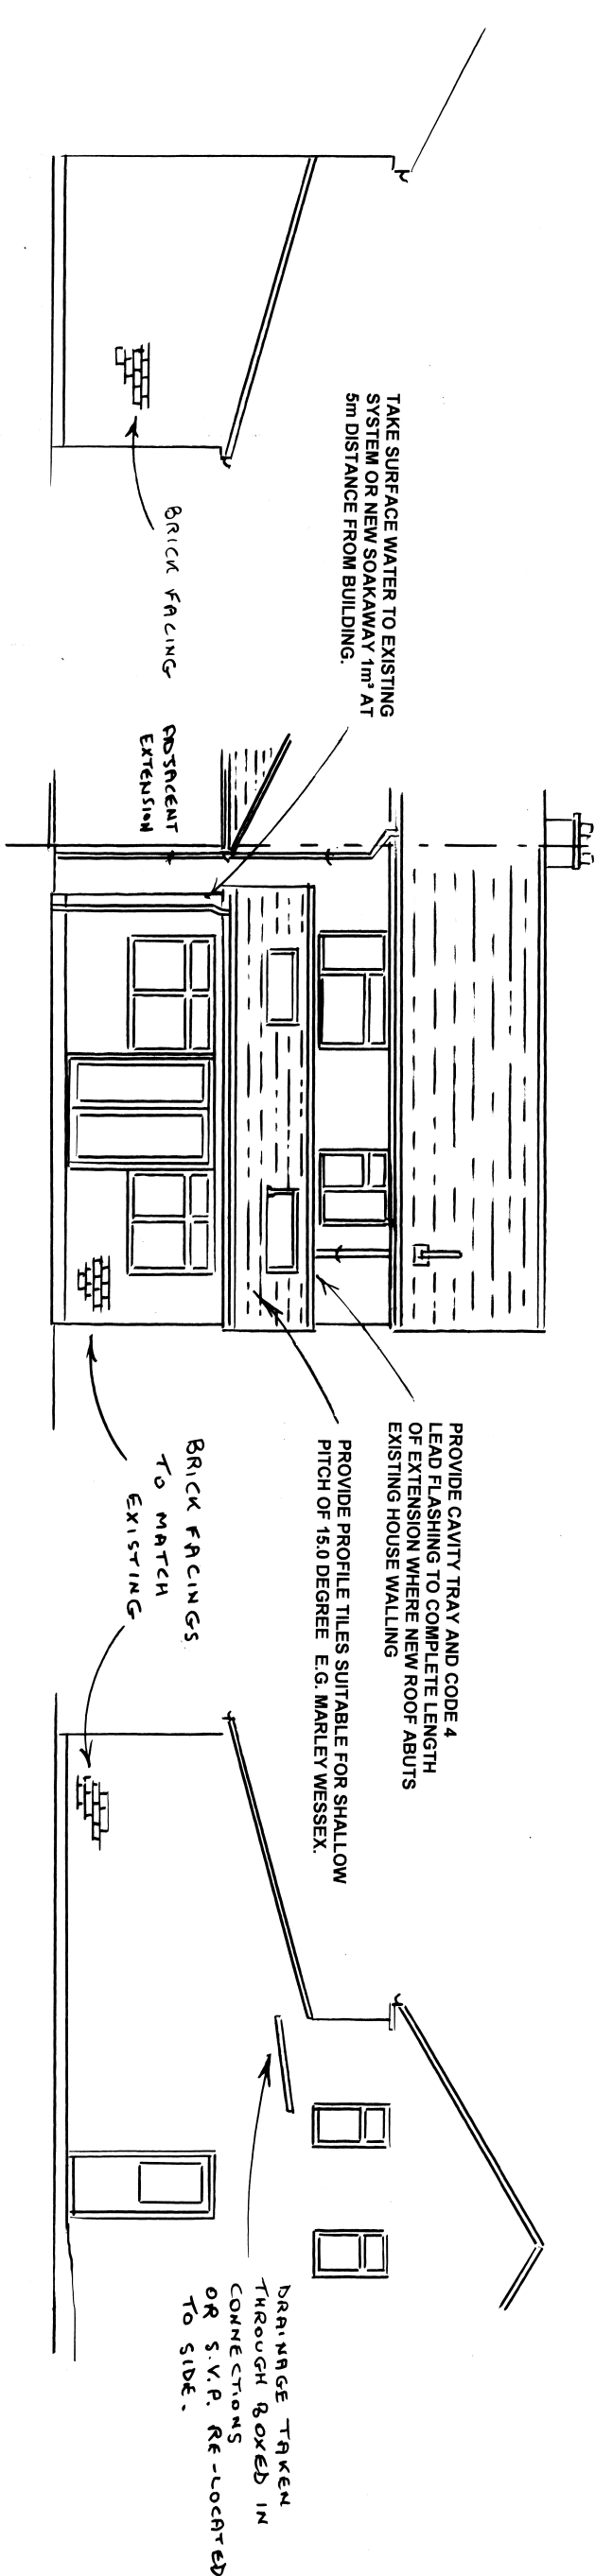

PROPOSED ELEVATIONS 1:100



ROGER CLARK (ARCHITECTURAL SERVICES)

Tel: 023 9237 3841

PLAN NO: 240 / 426 / 2

Elevations Scale: 1:100 @ A3

PROPOSED EXTENSION

396 PURBROOK WAY

HAVANT