


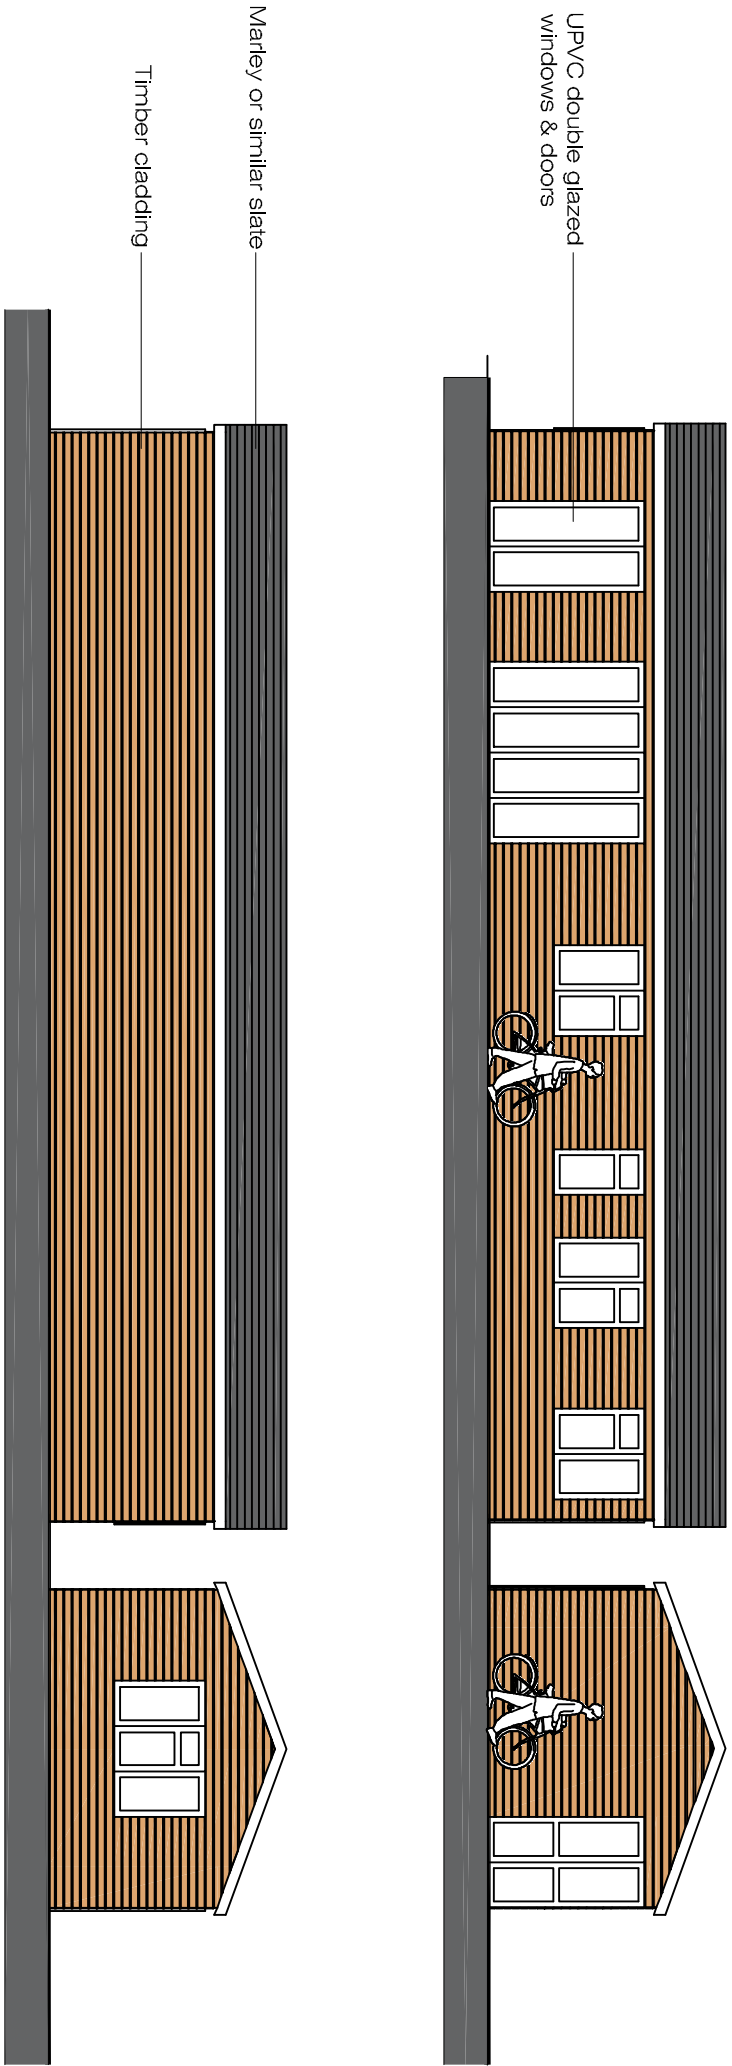
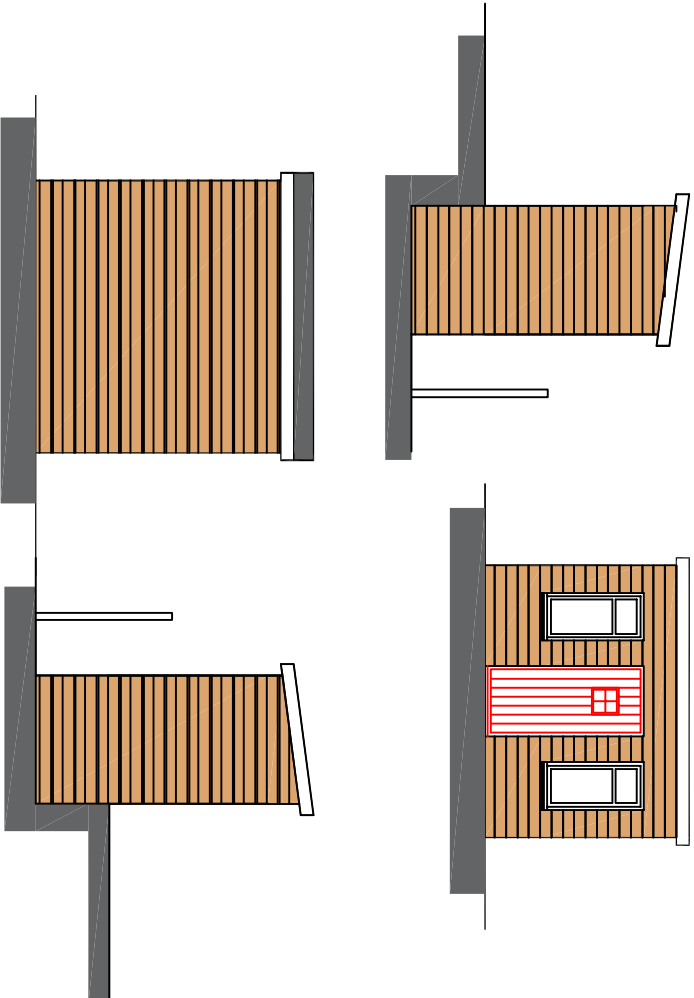


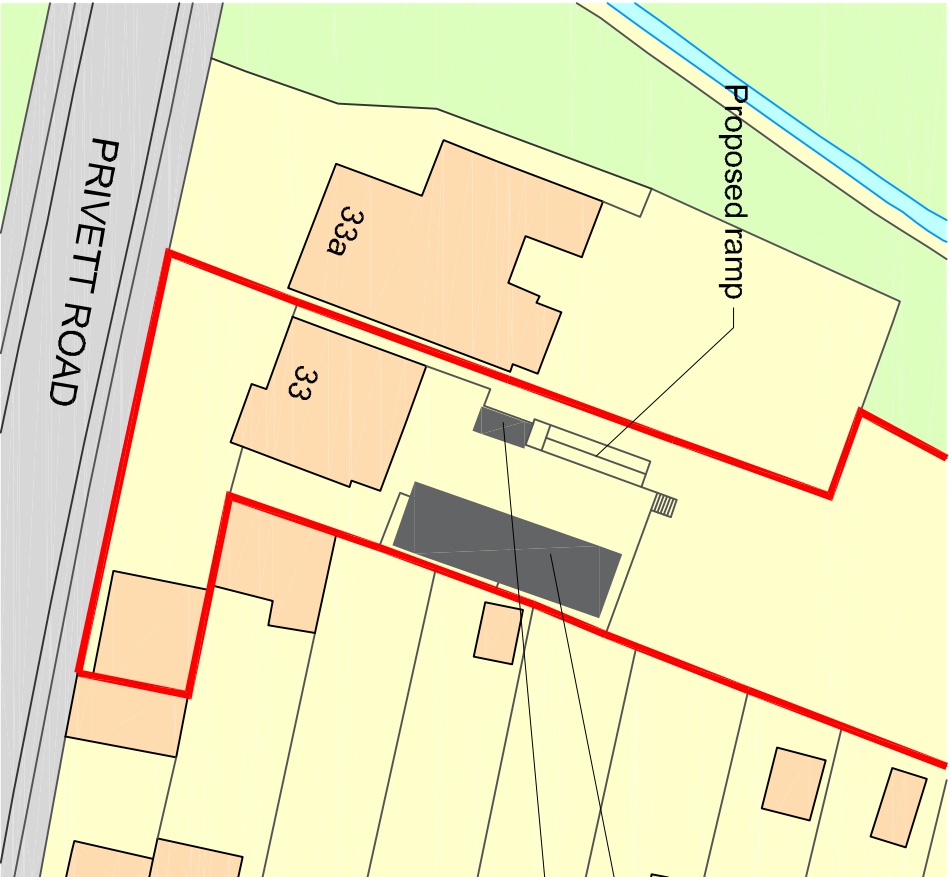

Proposed Annexe

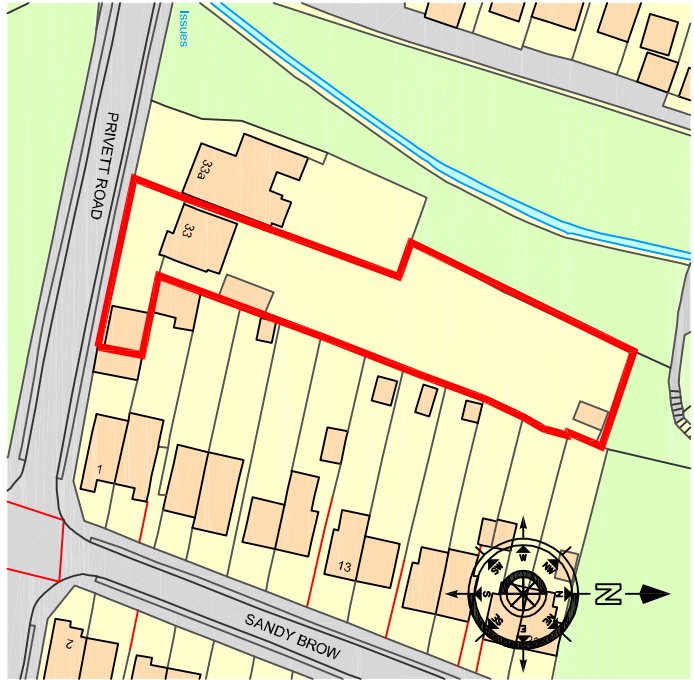

Proposed Utility

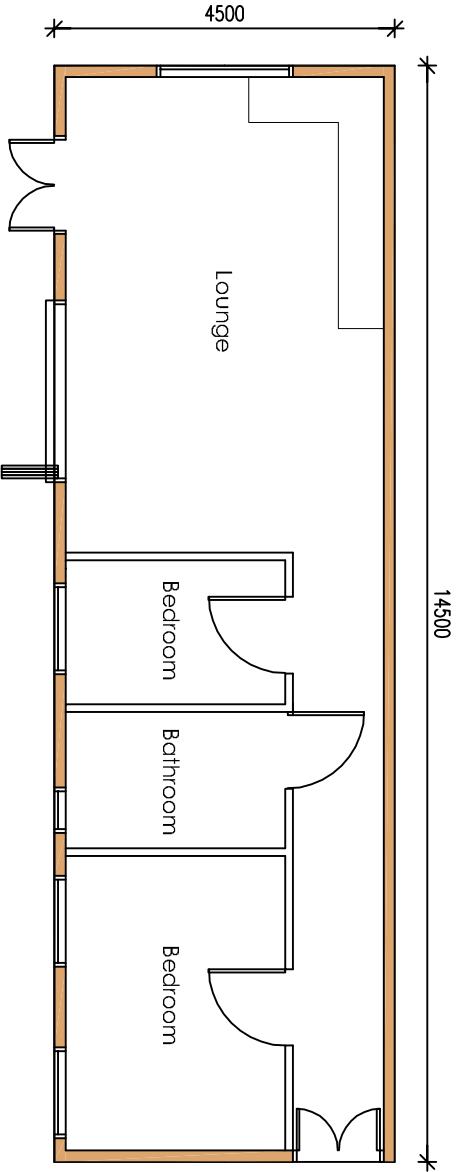

Proposed Floor Plans

REVISION:
01 window added - 08/01/20

Drawing Title :
Proposed Annexe

Project :
Mr & Mrs J Ganner
33 Privett Road
Purbrook
Hampshire

Drawn By	Date	SHEET SIZE	Approved By	Date
CRF	08/11/19	A2		
Drawing No.				
CFA	FULL	BS	01	1/100
Revision:				
Scale:				

PLANNING

Chris Flint Associates Ltd
CHARTERED SURVEYORS - PROJECT MANAGERS
DEVELOPMENT CONSULTANTS

2 Emerald Close Waterlooville Hants PO7 8NZ
tel: 023 92 432484 fax: 023 92 338554
Email: chris@flintassociates.co.uk