
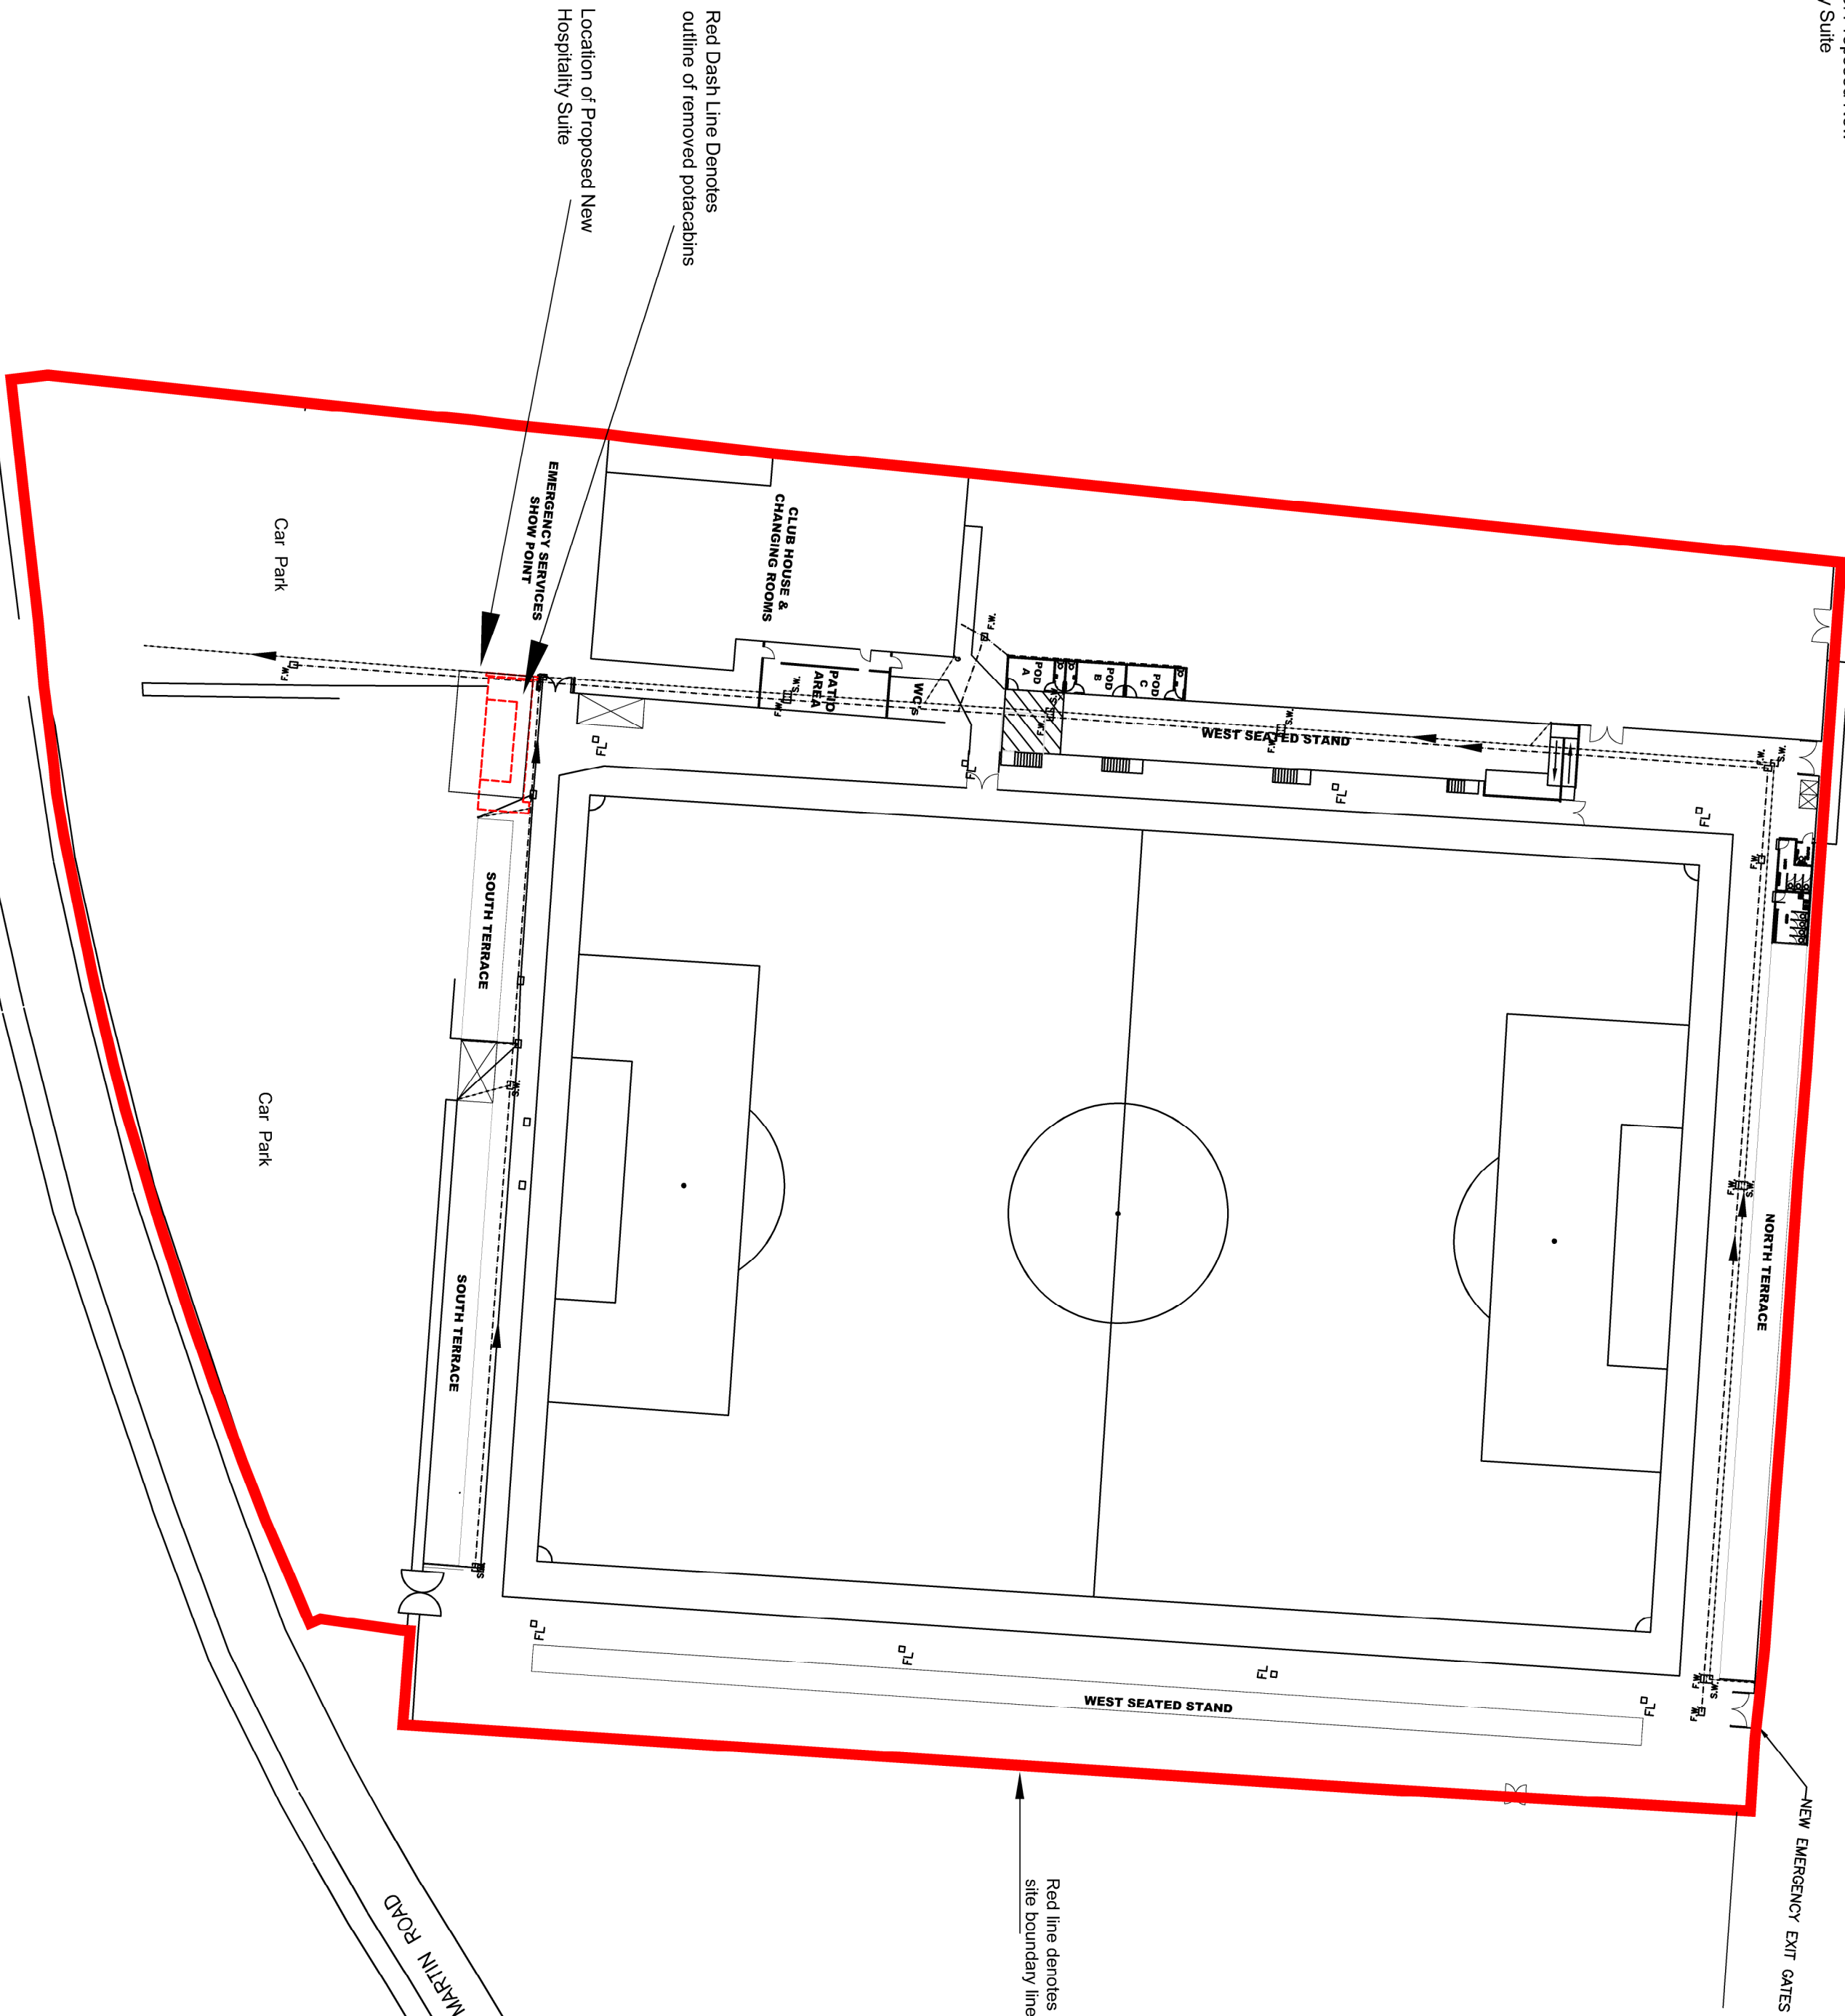


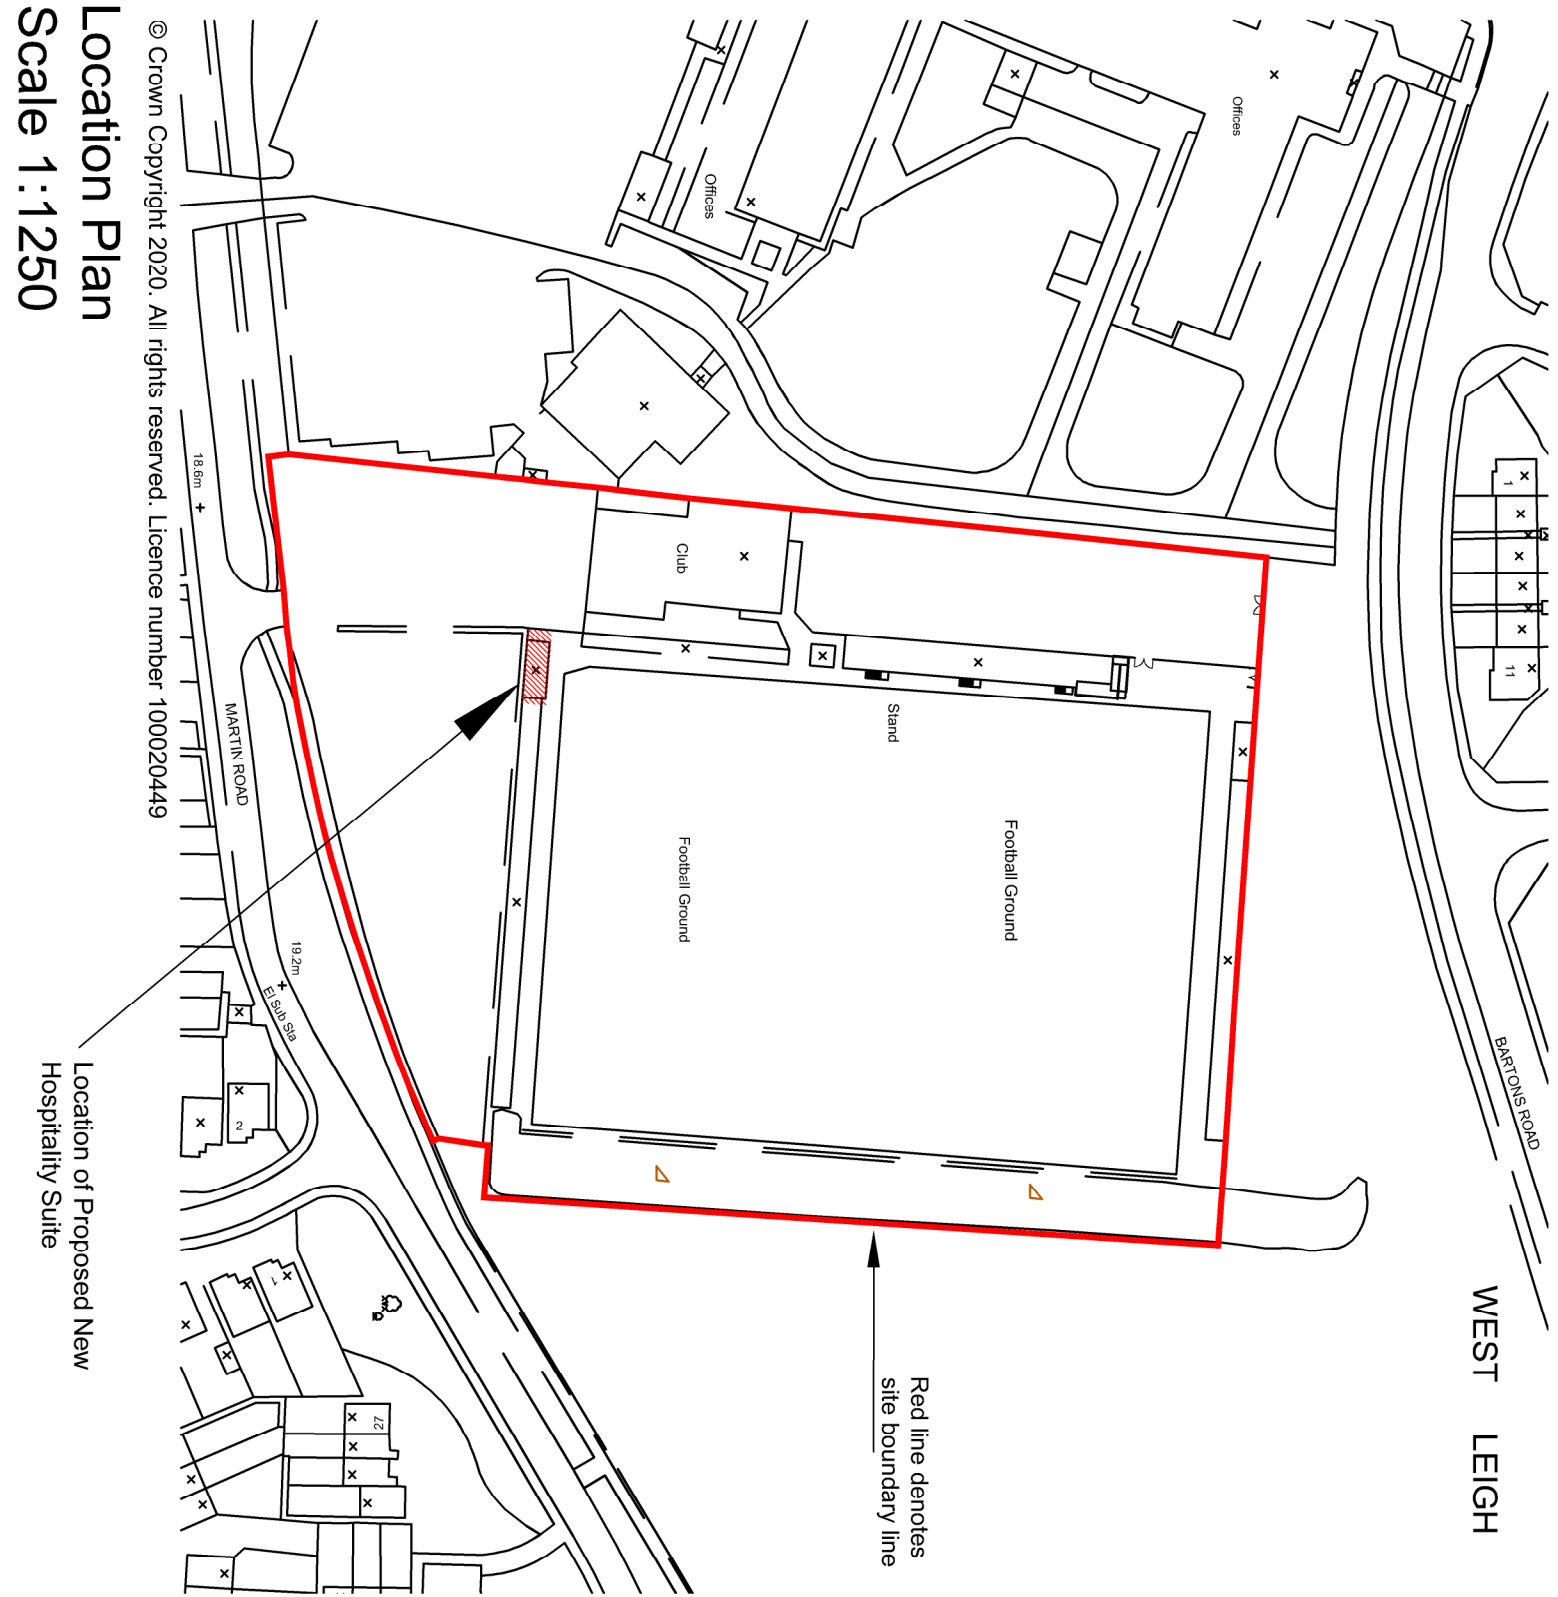


NOTES:

All dimensions to be checked on site are any discrepancy notified to The Martin Ralph Group. Written dimensions are to be used in preference to scaled dimensions.

This drawing is the property of The Martin Ralph Group and must not be reproduced, in part or whole, or deviated from, without their permission.

It is essential that prior to commencement and during construction works, the contractor reviews the drawings and specification and take preference over the layout drawings. Any discrepancies are to be brought to the immediate attention of The Martin Ralph Group.

For both pricing and construction purposes Structural, Mechanical, Electrical, and Services drawings are to be used in preference to the non-industry standard features or other concerns.

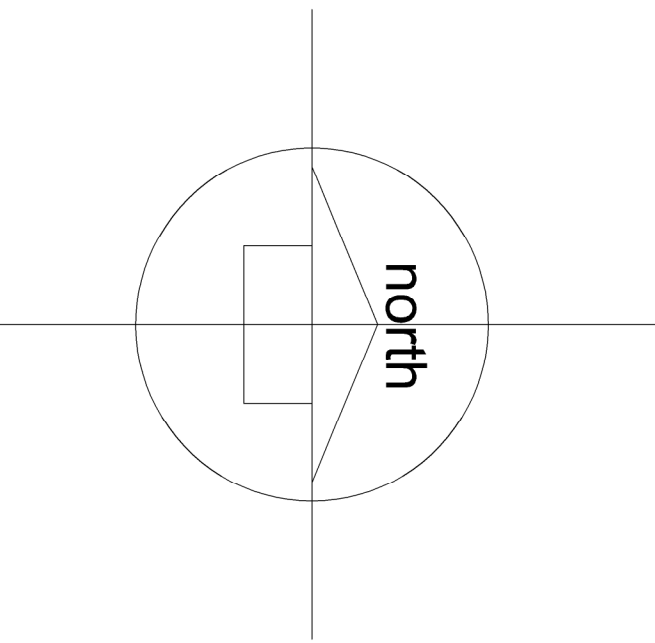

PLANNING

AMENDMENTS	DATE
P1 First issued	30.06.2020
CLIENT HAVANT & WATERLOOVILLE FOOTBALL CLUB WESTLEIGH PARK MARTIN ROAD WEST LEIGH HANTS PO9 5TH	
PROJECT PROPOSED REPLACEMENT OF PORTACABINS WITH NEW HOSPITALITY SUITE	
DRAWING TITLE PROPOSED LOCATION PLAN & SITE PLAN	
DATE 30.06.2020	
SCALE 1:1250 & 1:500 @ A1	
DRAWING No 18.127/101	REVISION P1

MARTIN RALPH GROUP

CHARTERED SURVEYORS
ARCHITECTS & ENGINEERS

11 Dragon House
Hillside Court
Havant Business Park
Petersfield
Hampshire
PO9 7AP

www.martinralph.co.uk
info@martinralph.co.uk
T. 023 8225 7711
F. 023 8225 7712

Existing Site Plan Scale 1:500