



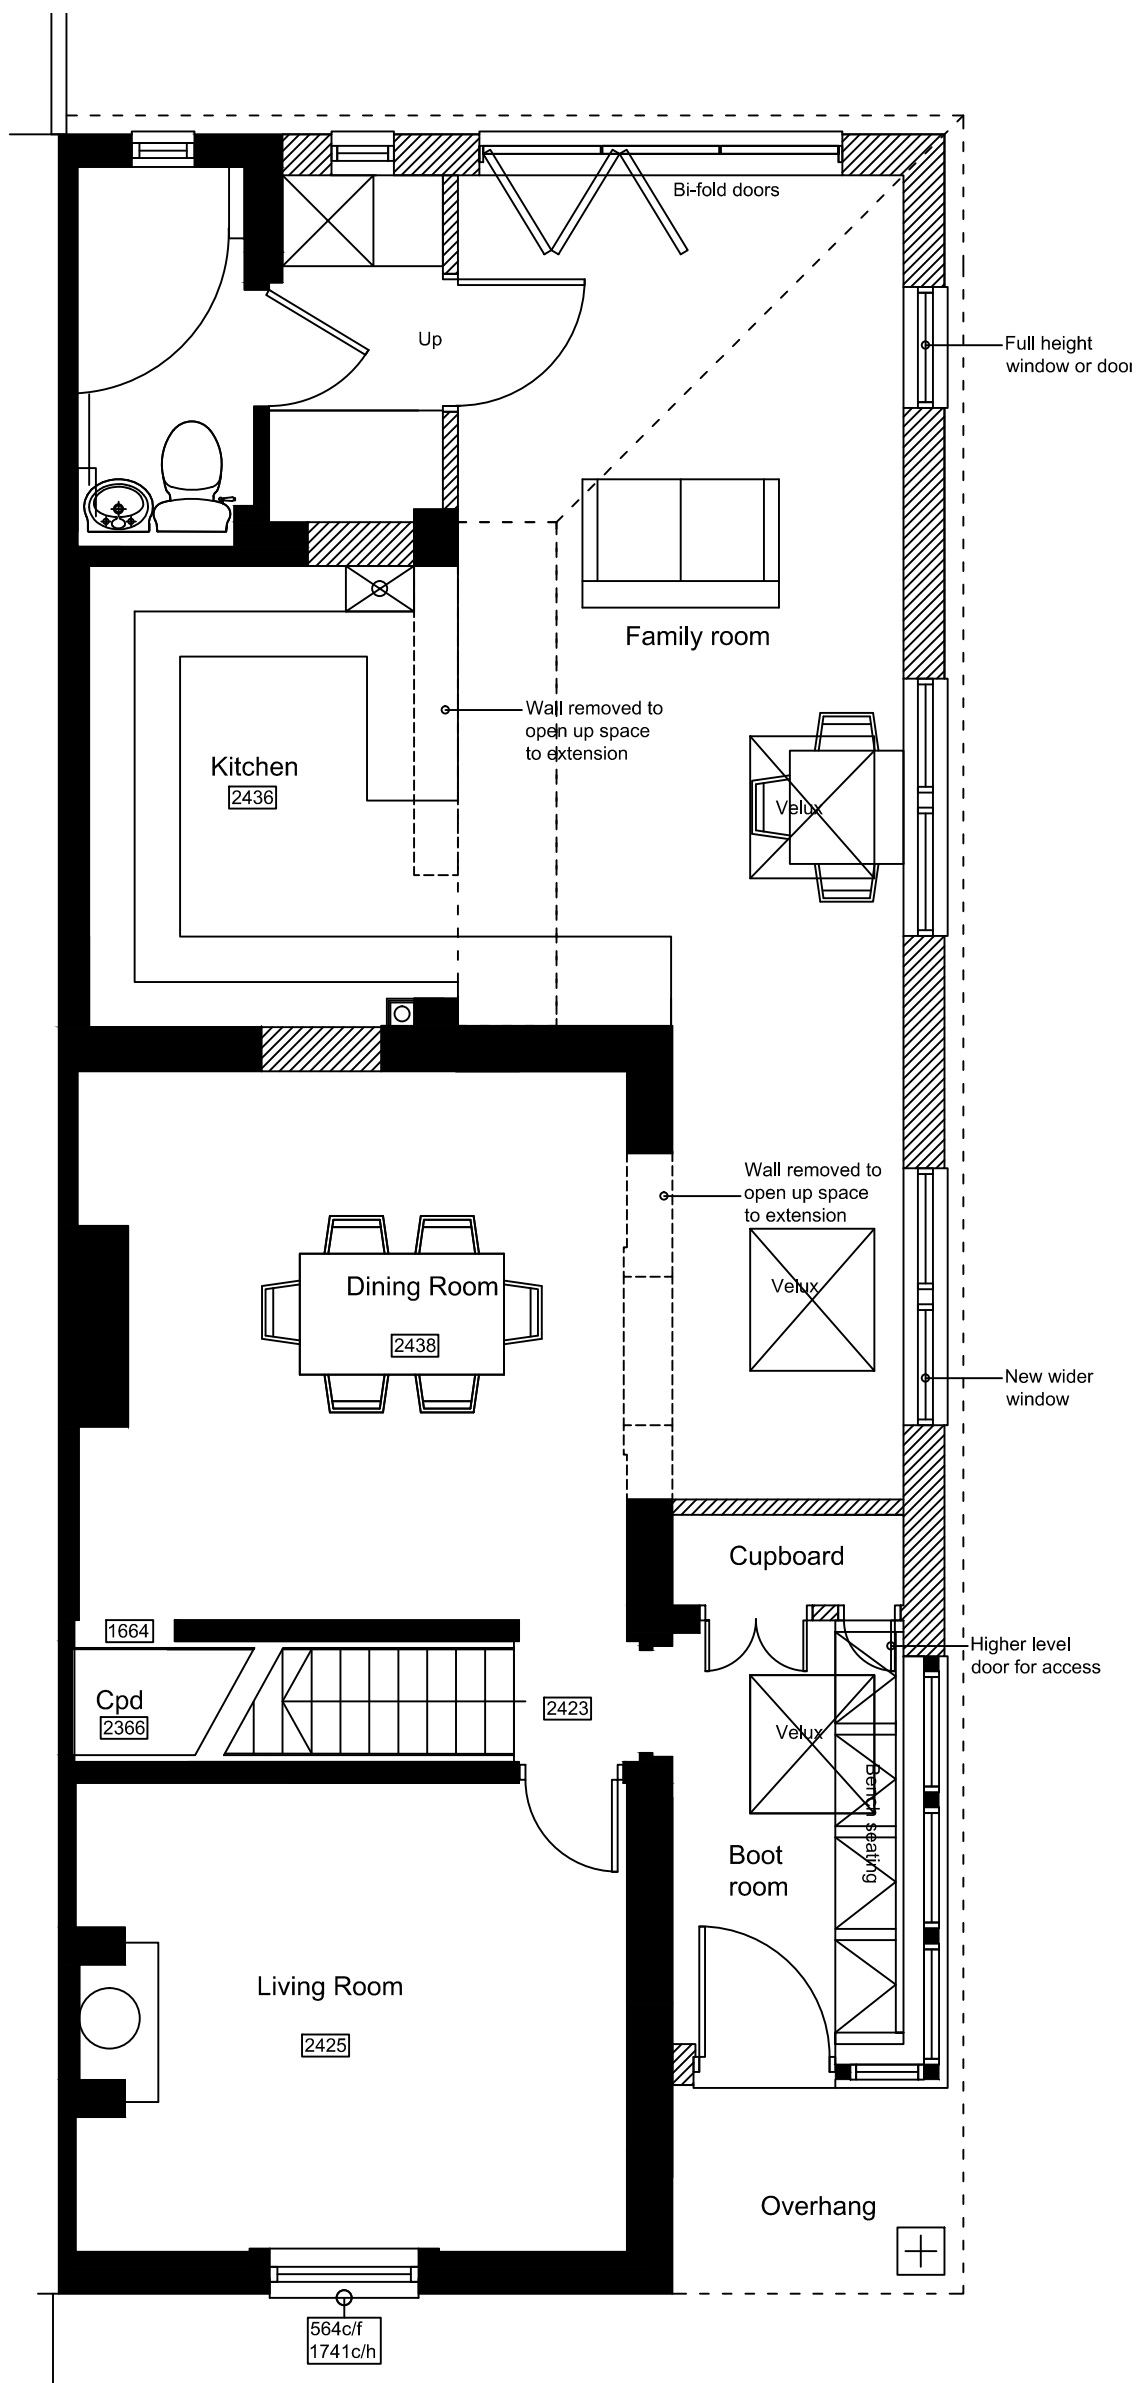

PROPOSED ground floor plan

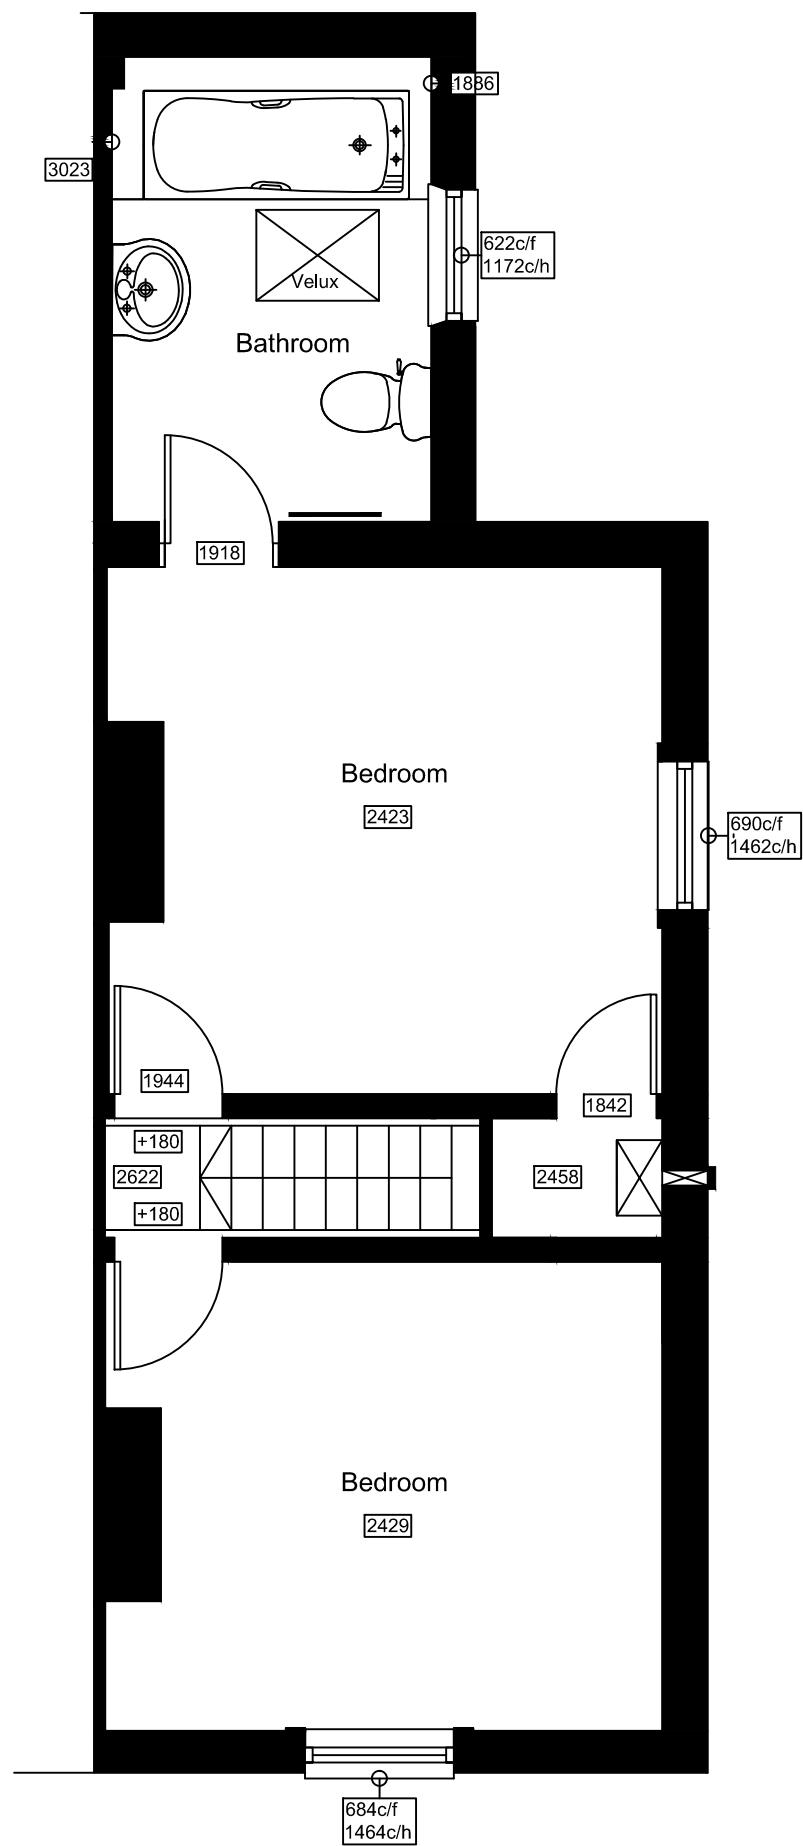

Unchanged first floor plan

SCALE 1:50



BESPOKE architects

Tel: 01243 373245

Mobile: 07970439156

Project:

16 Park Crescent, Emsworth

Drawing:

PROPOSAL DRAWING

FLOOR PLAN

19.133

Drawing.: P01C