


Proposed 'indicative' elevations



Proposed north elevation

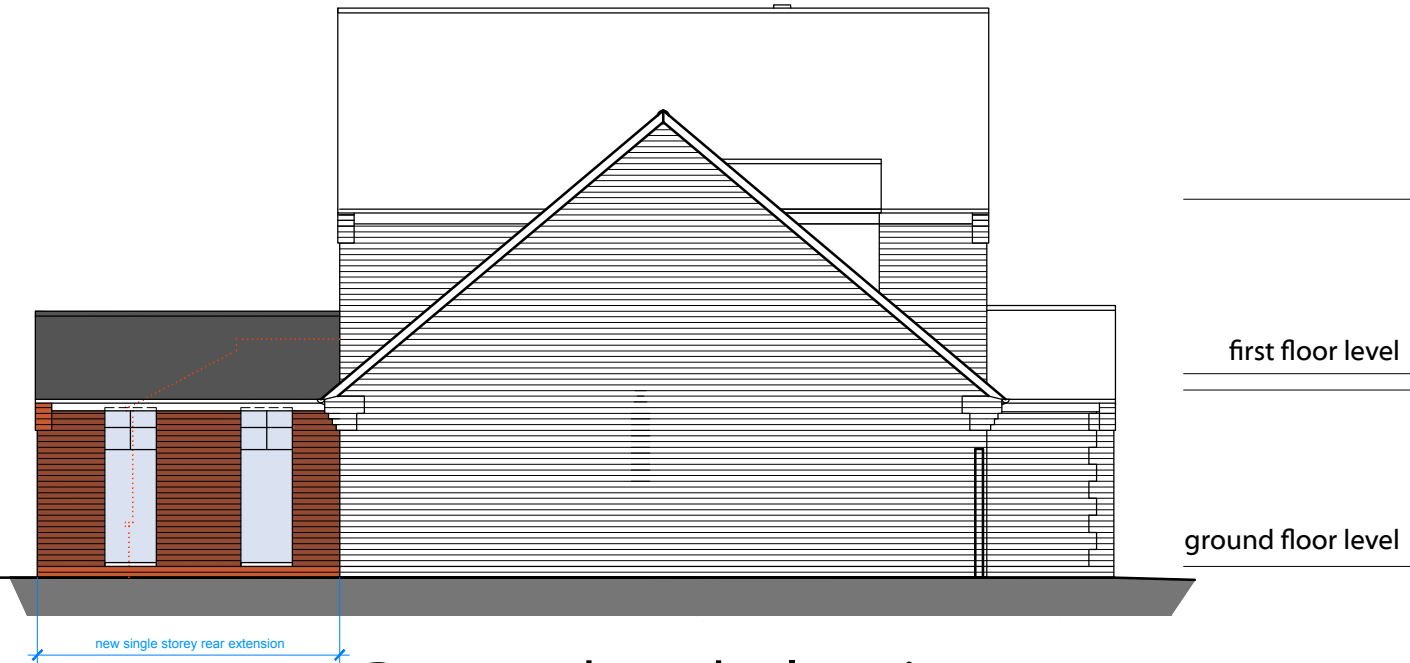

Proposed south elevation



Proposed east elevation

legend

- The proposed principal facing and roofing materials schedule, to LPA approval:
- New ground floor extension elevation treatments:**
- 1. External window/s with integral glass blinds to Client's requirements: PVCu frame triple glazed units, external framework colour white or dark grey to Client's requirements.
 - 2. Bi-fold door/s with integral glass blinds to Client's requirements: Aluminium frame triple glazed unit, external framework colour white or dark grey to Client's requirements.
 - 3. Exterior walls: Facing brickwork to match existing.
 - 4. Pitch roofs: Marley Eternit Low Pitch Birkdale (Blue Black or Flame Grey) Fibre Cement Slate tiles (fixing method- slate hooks) or similar slate tile, to suit roof pitch of 20 degrees. Rainwater gutter/s and downpipe/s to match existing.



client
Ms. Stewart and Mr. Stevenson


project
Proposed extension/s and alteration works,
16 Fushia Close, Havant. PO9 2FR.

drawing title
Proposed 'indicative' elevations

date	work stage	project	drawing number	revision
31 MAY 2019				
scale	paper size			
1:100	A3			
E.0581.005.02				
revision/s				
01 - 17 JUNE 2019 - Minor amendments				
02 - 03 AUGUST 2020 - Minor amendments				

© THE STEVEN BARLOW PARTNERSHIP (UK) 2019

TSBP architecture studio

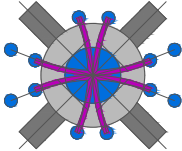

The Steven Barlow Partnership
81 Manor Road Kingston Portsmouth Hampshire PO1 5LB United Kingdom
[+44\(0\)800 756 9776](tel:+44(0)8007569776) info@tsbp-architecture.co.uk www.tsbp-architecture.co.uk
Chartered Institute of Architectural Technologists Registered Practice
Principal: Steven V. Barlow MCIAT

disclaimer
This drawing is protected by copyright of THE STEVEN BARLOW PARTNERSHIP under The Copyright, Designs and Patents Act 1988 and the reproduction or use in any form without prior written consent from THE STEVEN BARLOW PARTNERSHIP will be an infringement of copyright.
Only the original drawing should be relied on. Plans are liable to distortion in transmission to the web. Do not scale off this drawing in any event except for planning application purposes. Figured dimensions must be used if in doubt contact THE STEVEN BARLOW PARTNERSHIP.
Contractor to check and verify all levels, datum/s and dimensions on site and shall report any discrepancies or omissions to THE STEVEN BARLOW PARTNERSHIP prior to commencement of work and during construction phase. This drawing is to be read and understood in conjunction with structural, mechanical, electrical and/or any other consultant's documentation as may be applicable to the project prior to the commencement of work and it's duration.
This drawing including notes has been prepared and produced for the client named for the project detailed and solely for the purposes indicated and is not intended for use by any other person or for any other purpose.

16 Fushia Close, Havant

building regulations