
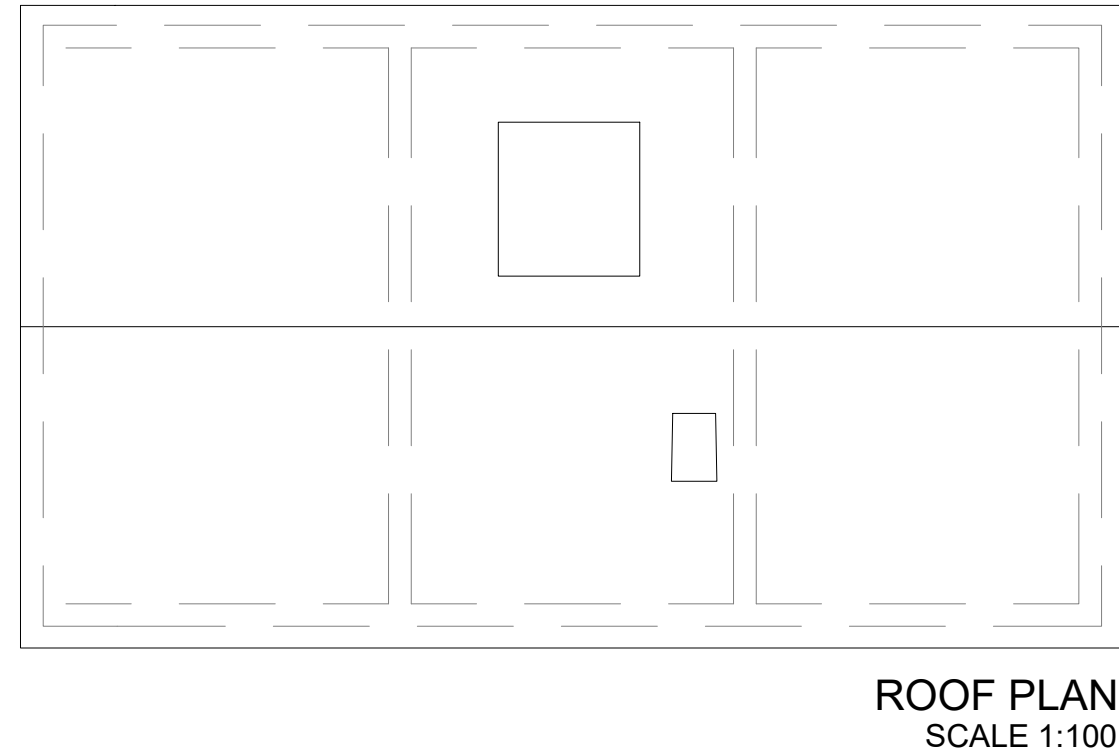
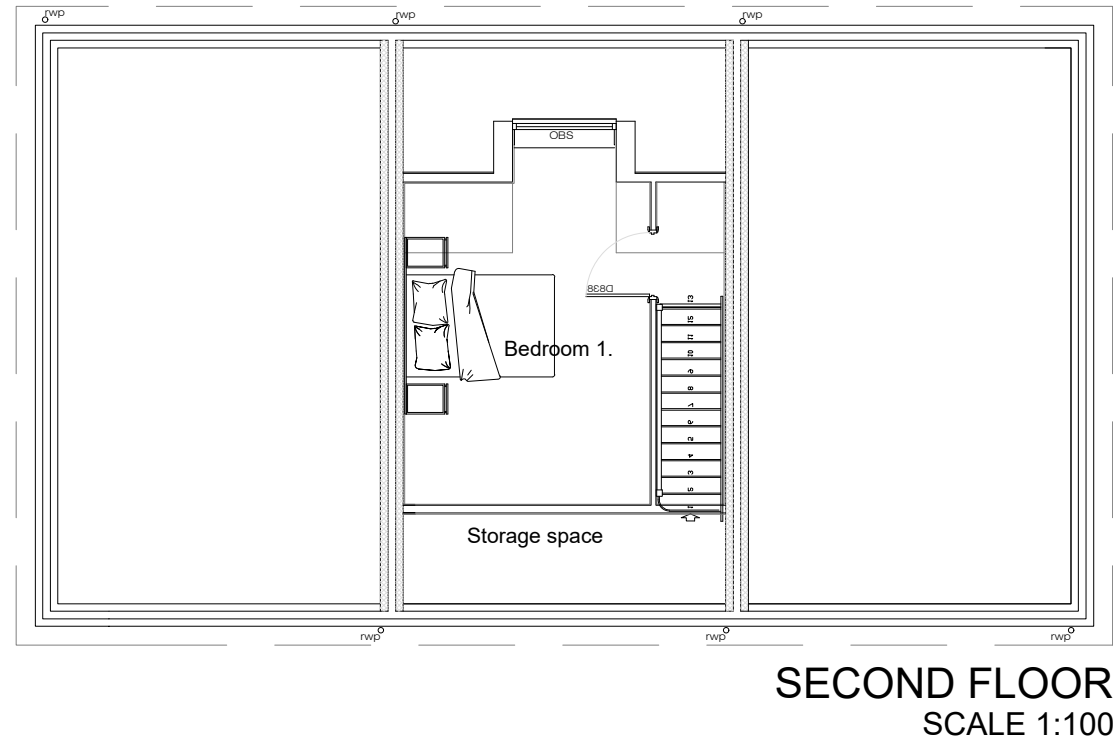
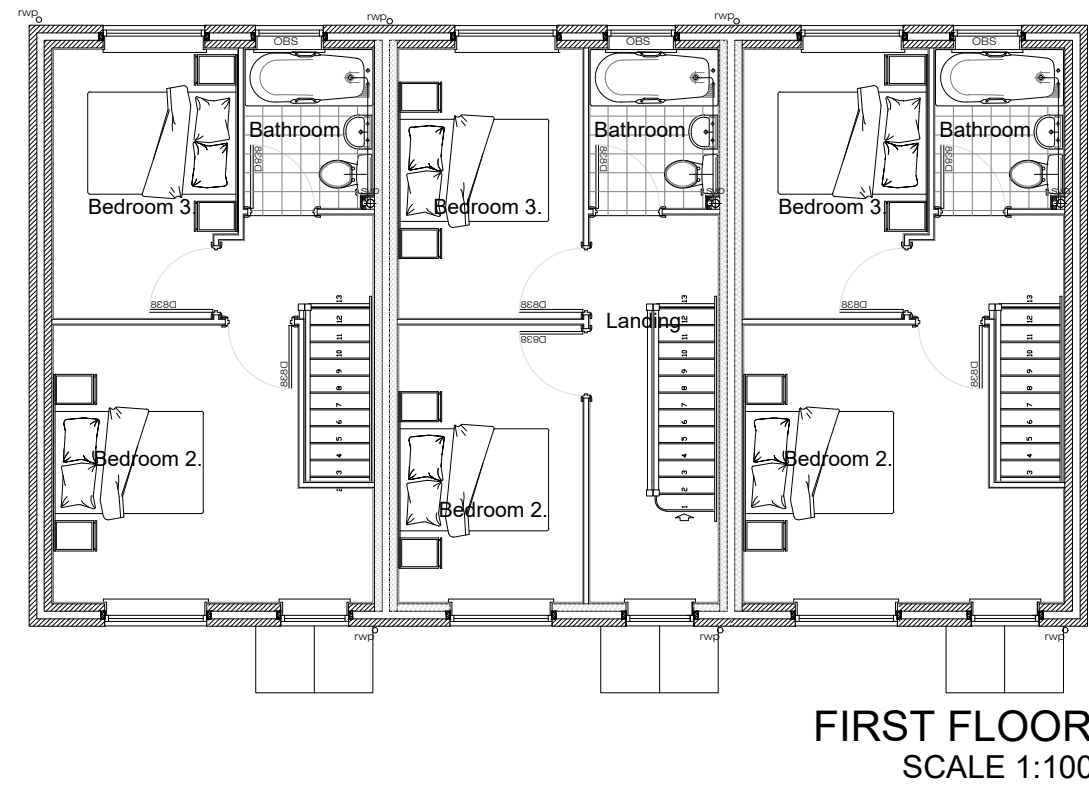
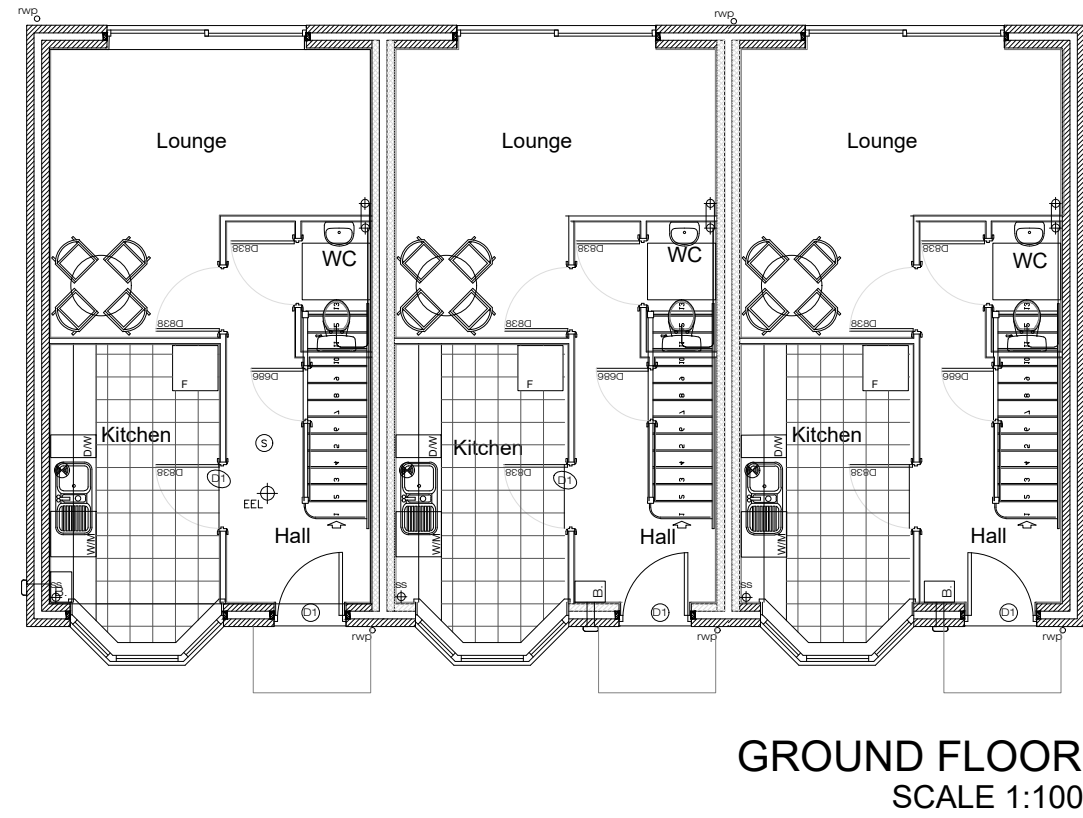
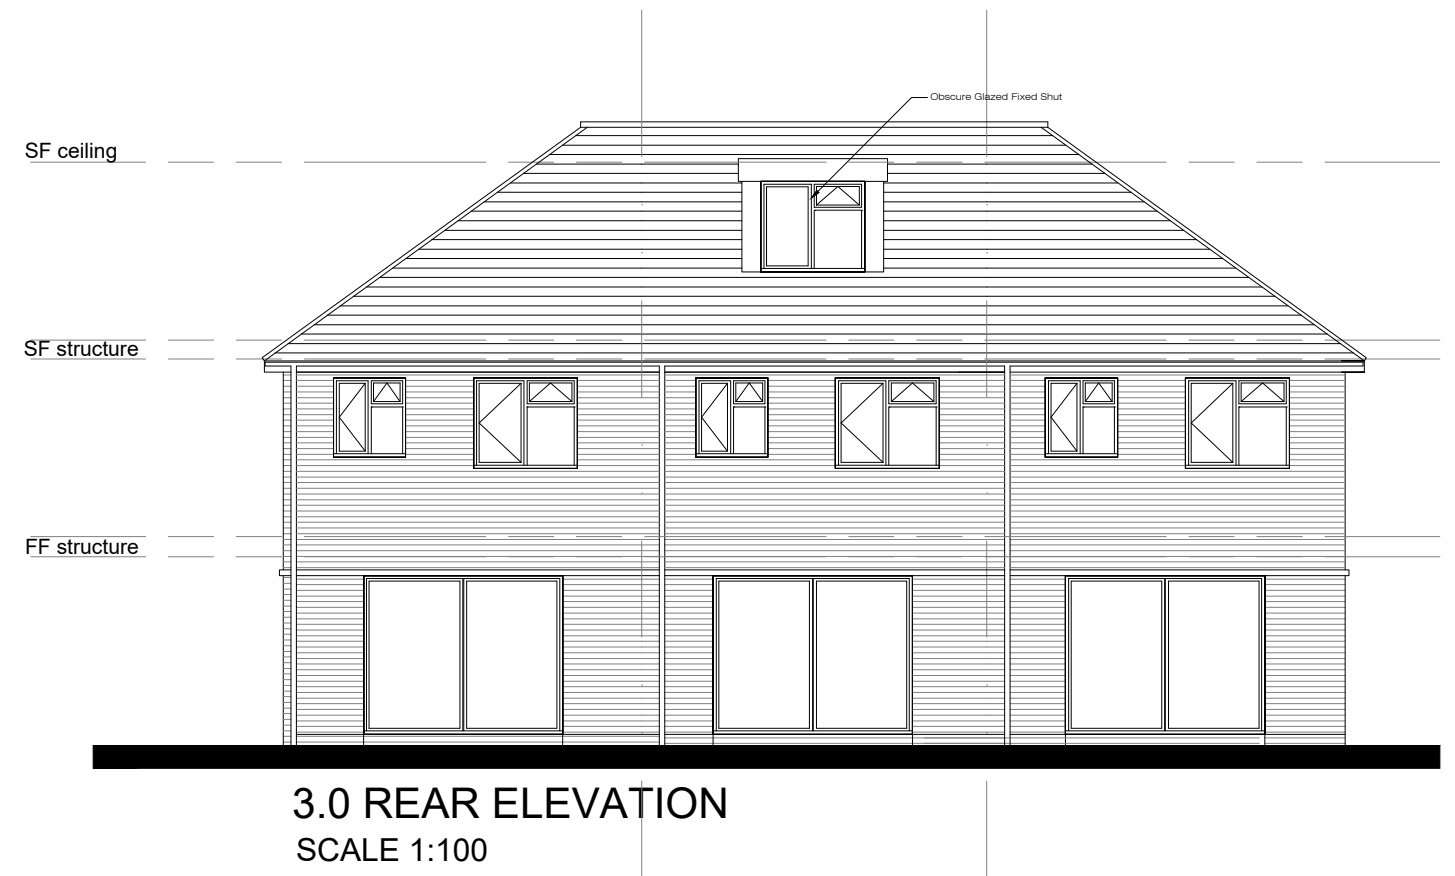


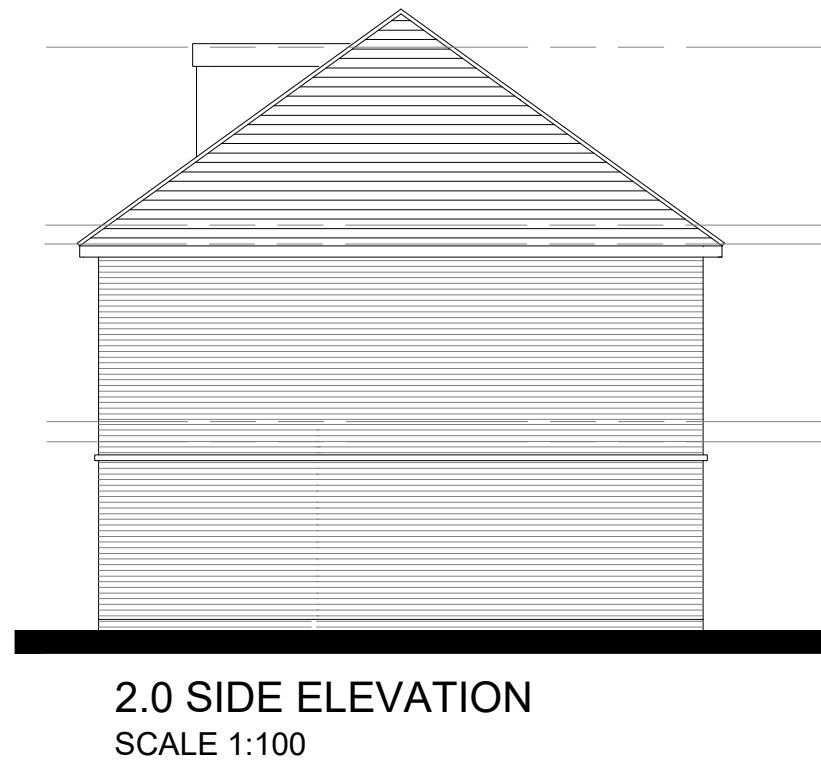

PROJECT DESCRIPTION:
New Residential Development Houses

DRAWING TITLE:
Elevations and floor plans

ADDRESS:
31A North Street
Emsworth
Hampshire

CLIENT:
Mr & Mrs Jurd

FIRST DRAWN:
August 2019

rev.	description	date	by	ch
A	Draft Issue	08/19	DL	DL
B	Roof amended to hips	04/20	DL	DL



DRAWING No. SD-1944-021

REVISION: B

drawing status: Issued for Comment

SCALE:
1:100

Solent Design Ltd
5 The old Railway
Spring Garden lane
Gosport
PO12 1TQ
tel: 02392 580745
mob: 07771 355742
e-mail: info@solentplans.com

