




15 Horndean Road
Proposed

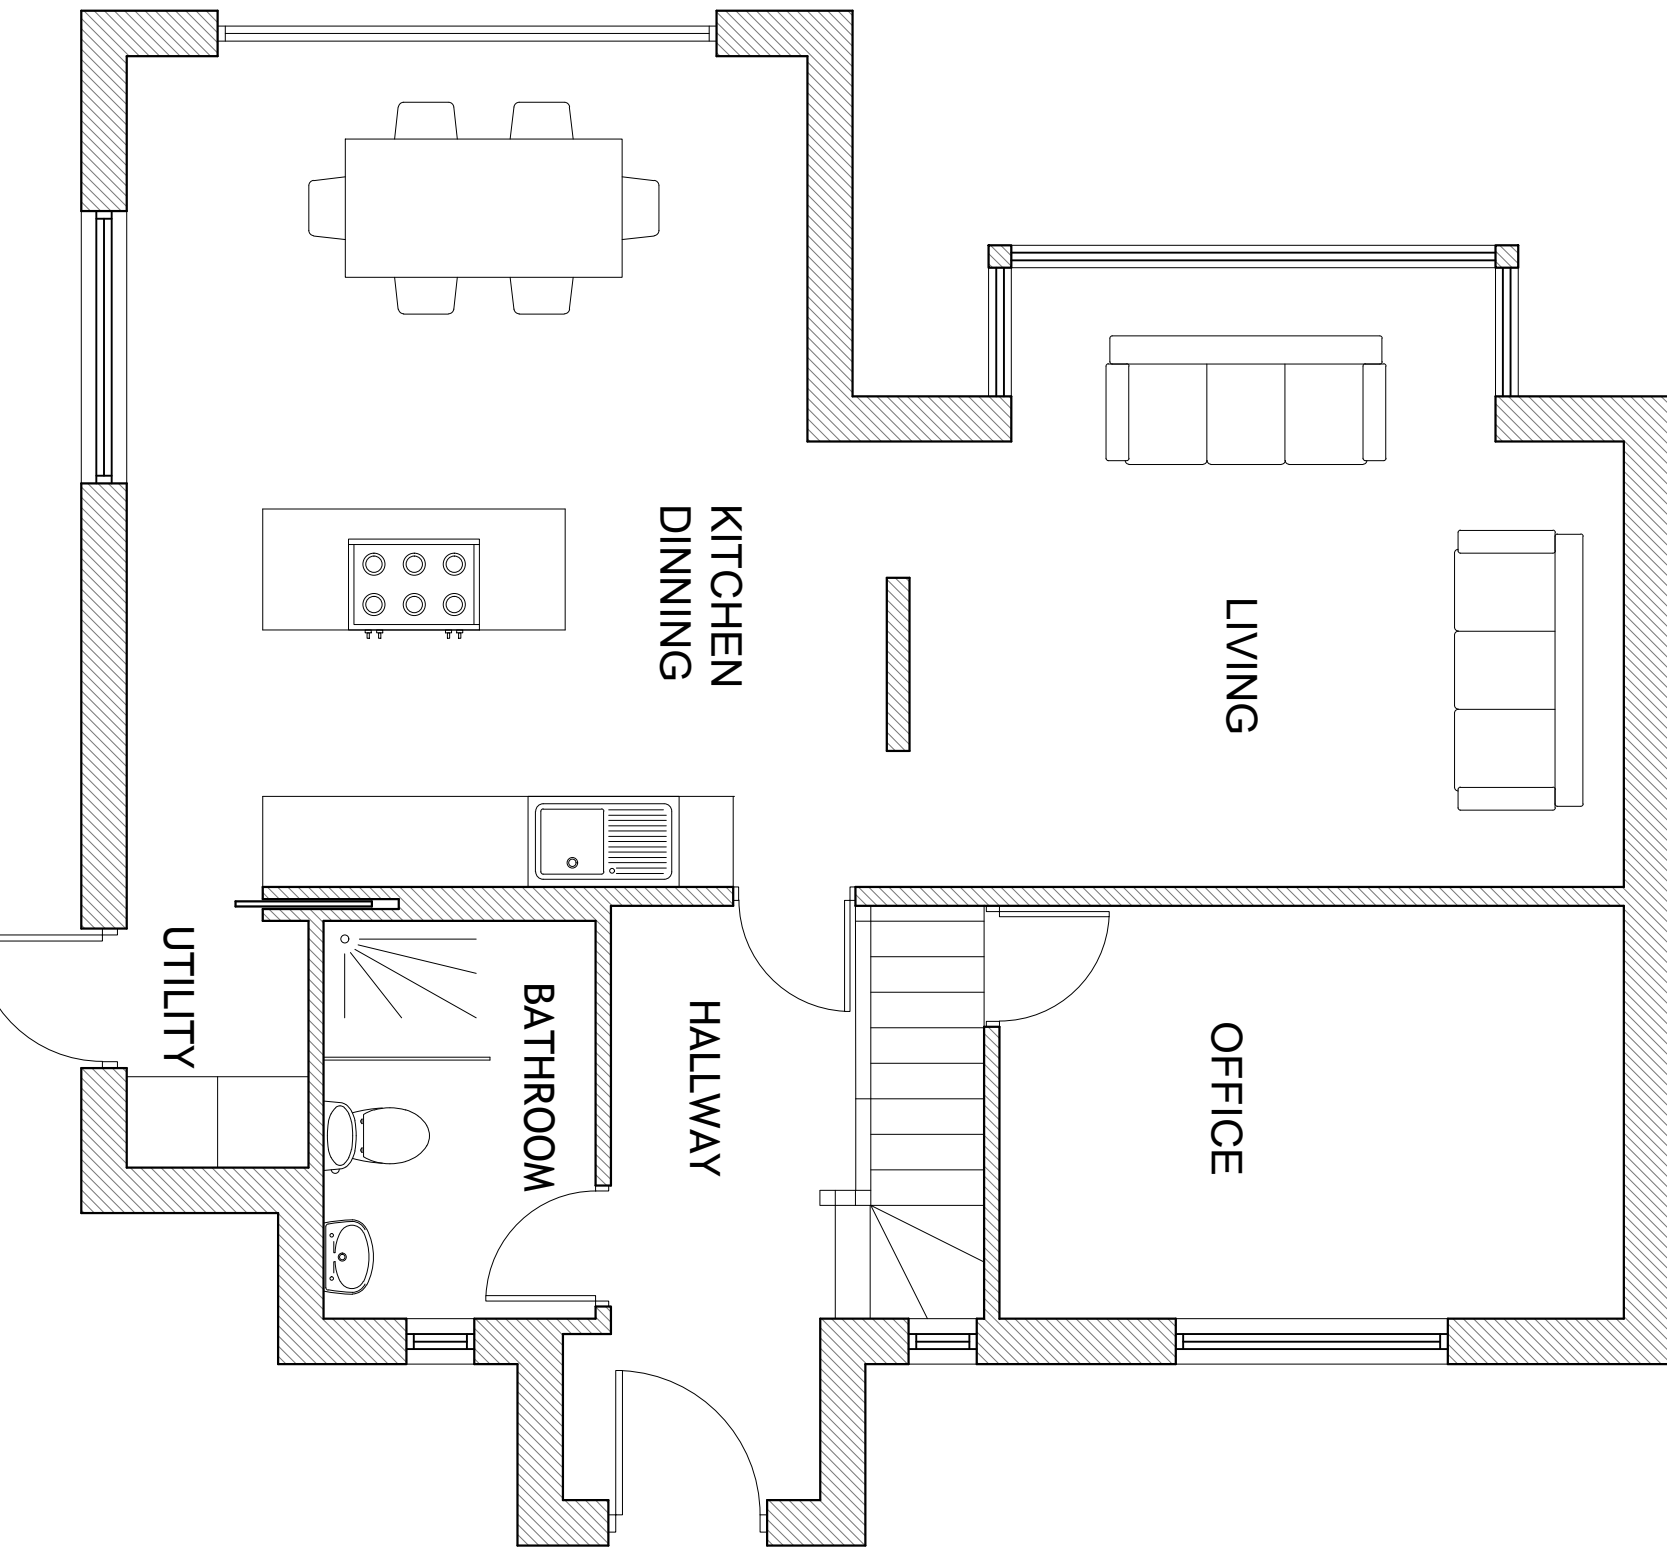

Ground Floor Plan
1:50

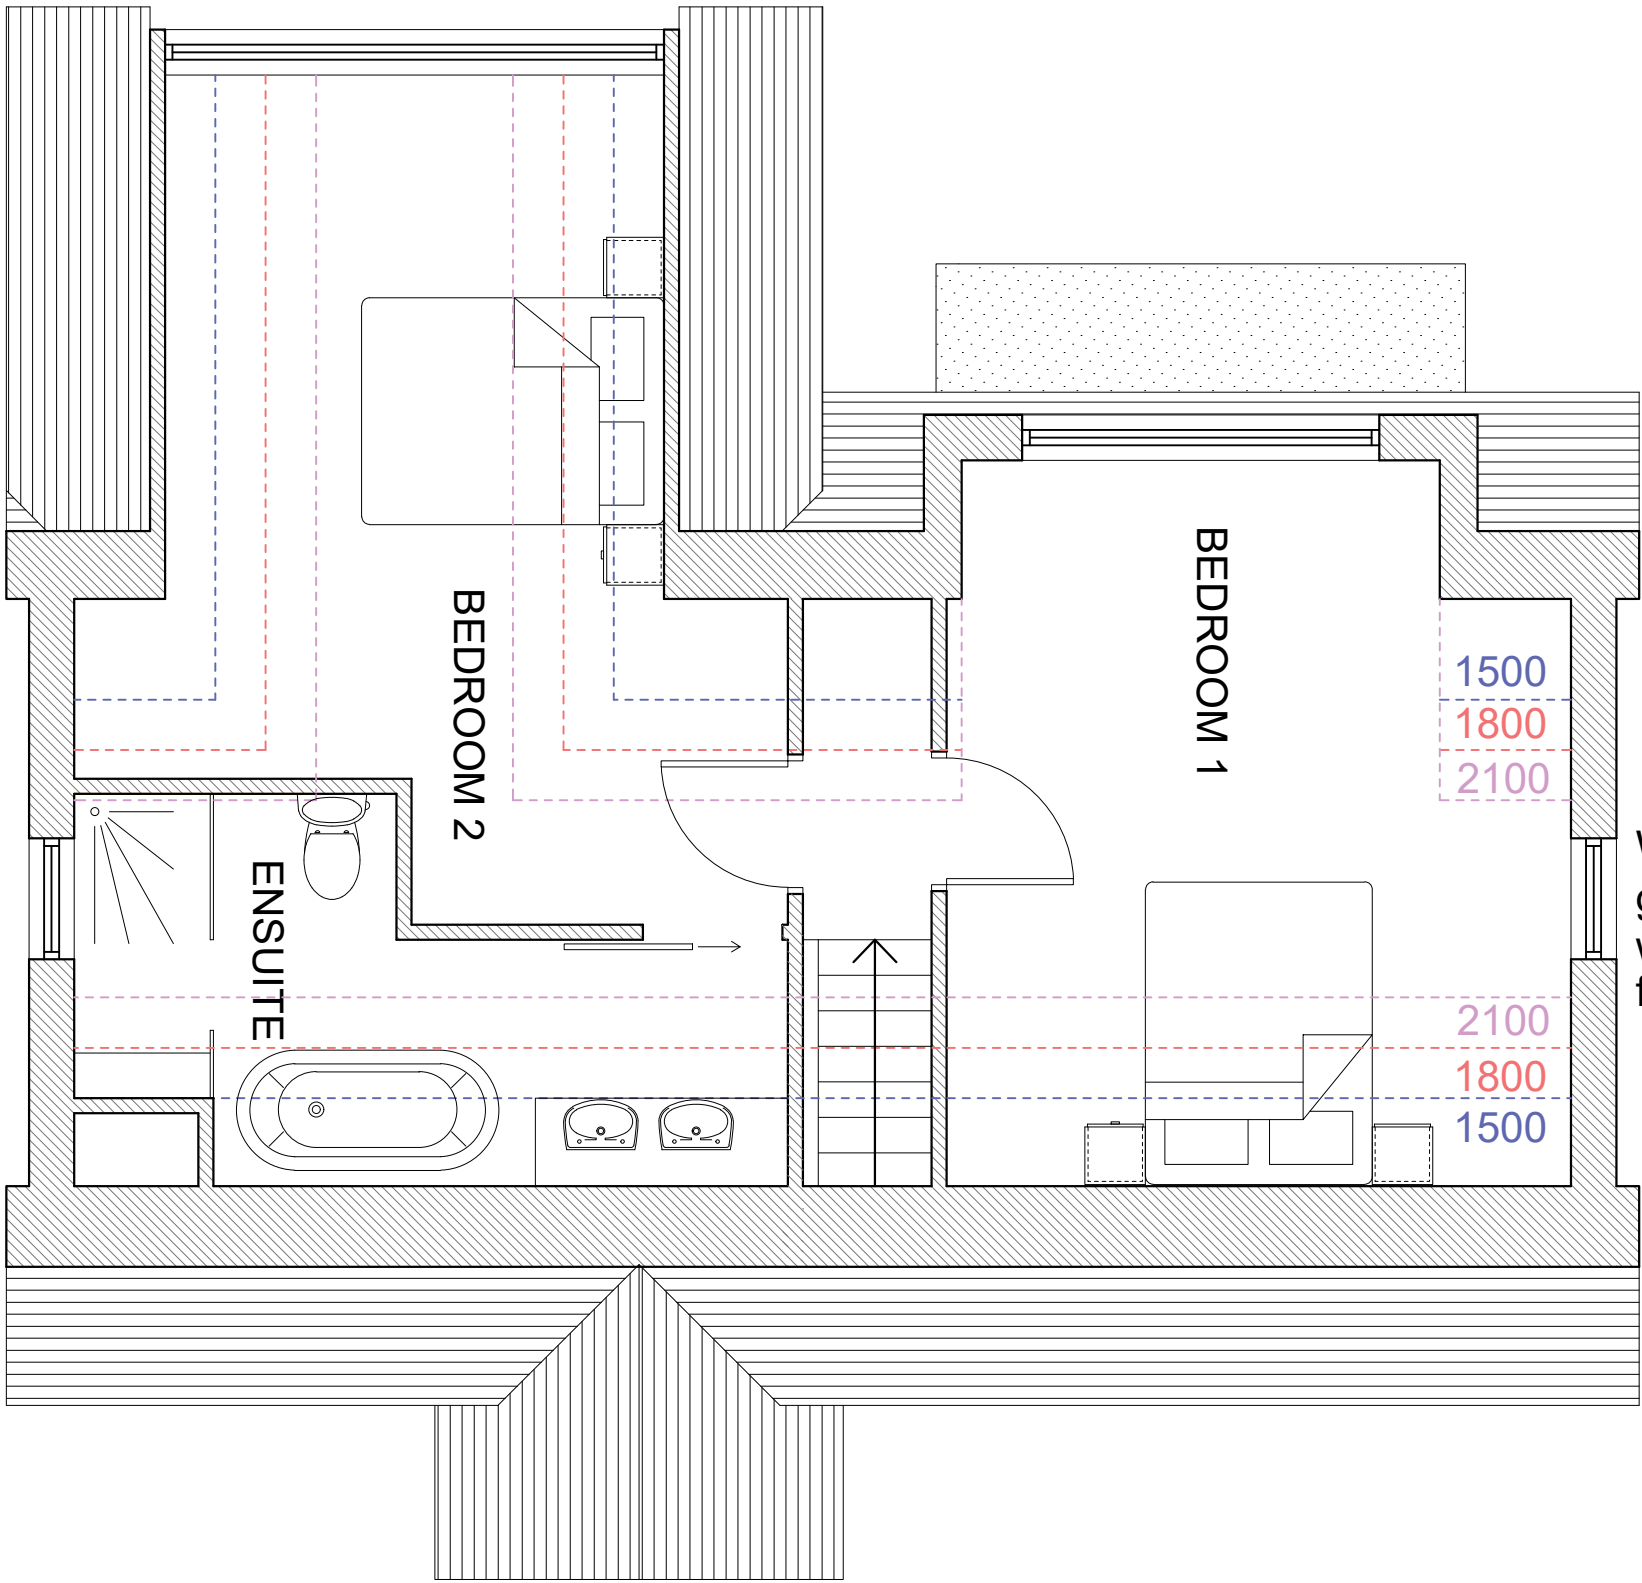

First Floor Plan
1:50

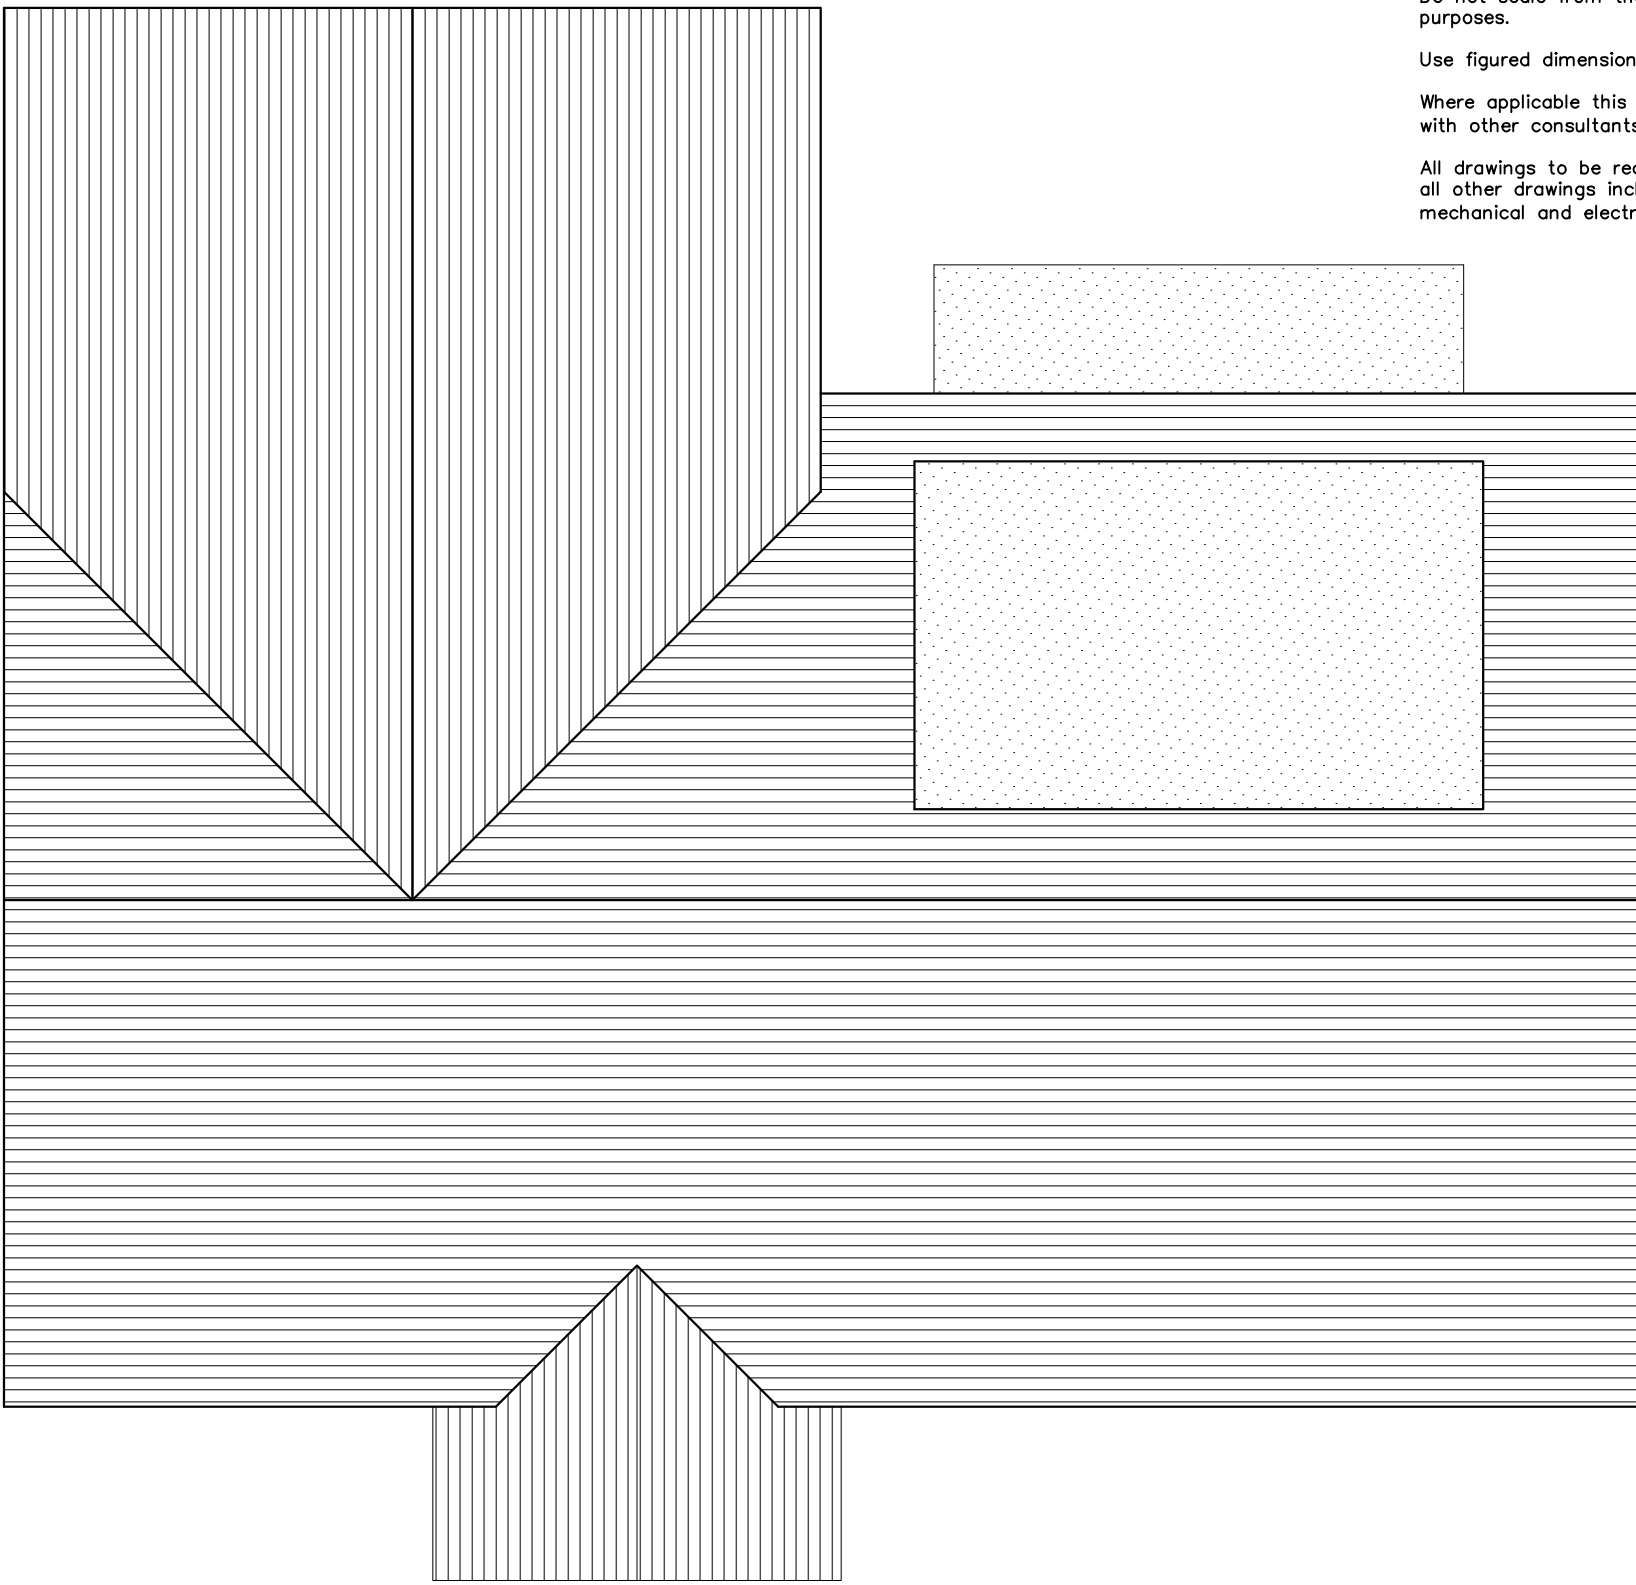

Roof Plan
1:50

NOTES:

Dimensions to be checked on site before commencing work. Any discrepancies shall be reported to the architect immediately.


Do not scale from these drawings except for planning purposes.

Use figured dimensions only.

Where applicable this drawing is to be read in conjunction with other consultants' drawings.

All drawings to be read in conjunction with specification and all other drawings including structural engineer and mechanical and electrical drawings / specification

Window to be obscure glazed and non-opening within 1.7m of finished floor level

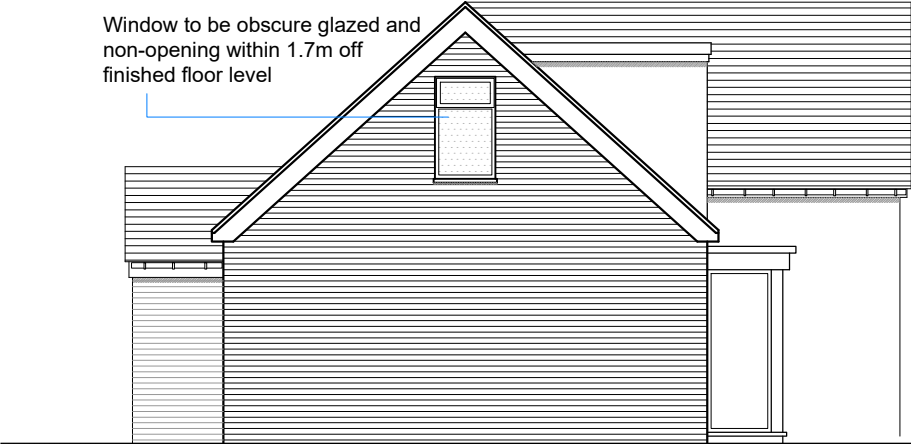

North Elevation
1:100



South Elevation
1:100




West Elevation
1:100




East Elevation
1:100




Plan showing drop curbs providing access to both properties from Horndean Road
1:200

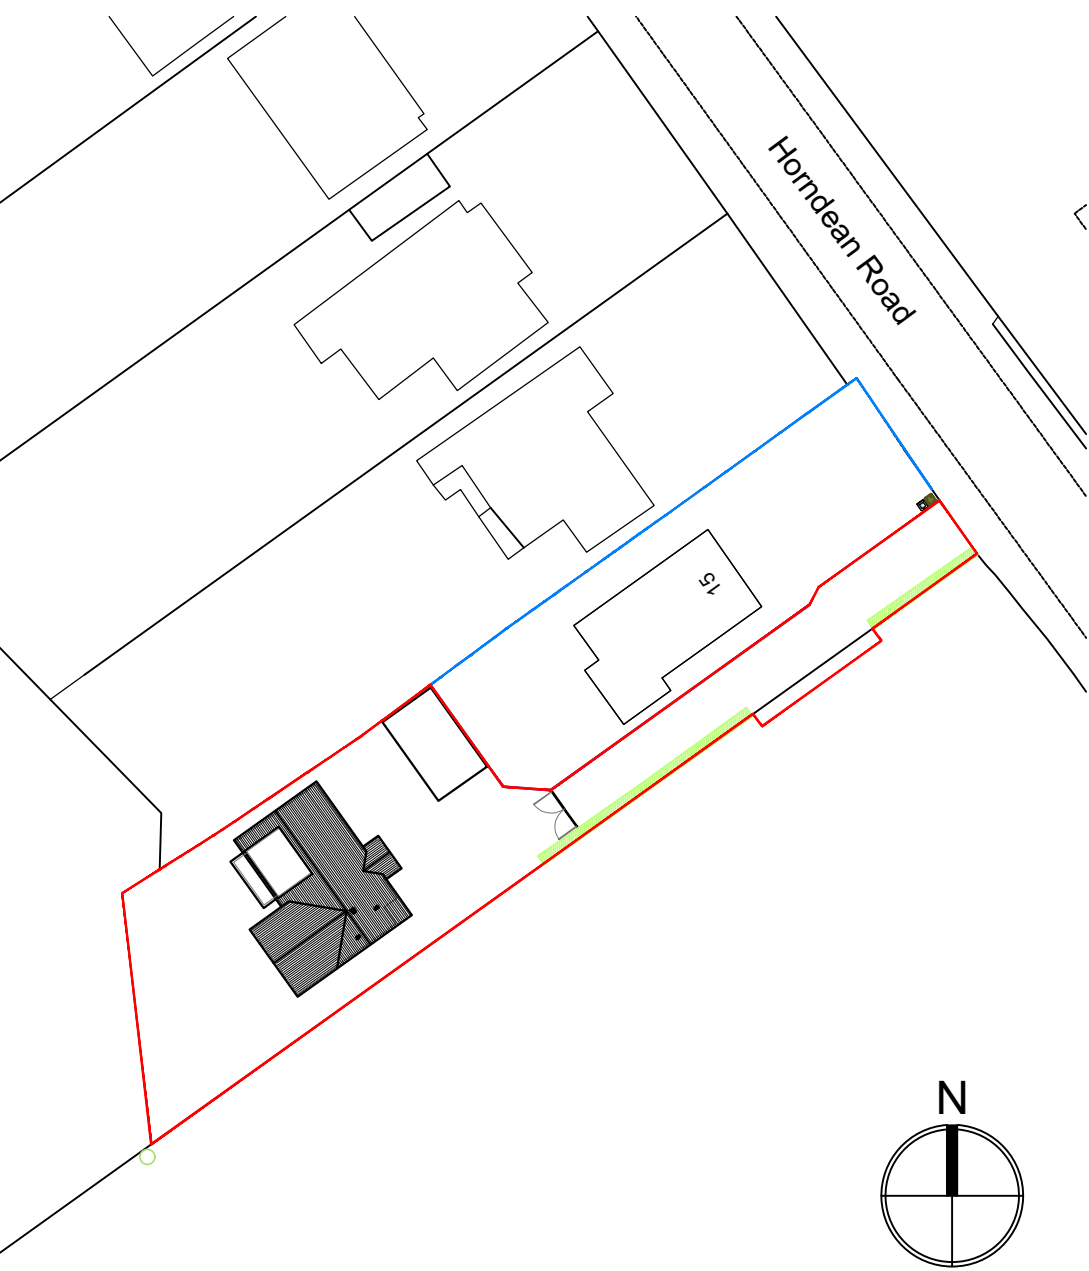


Block Plan
1:500

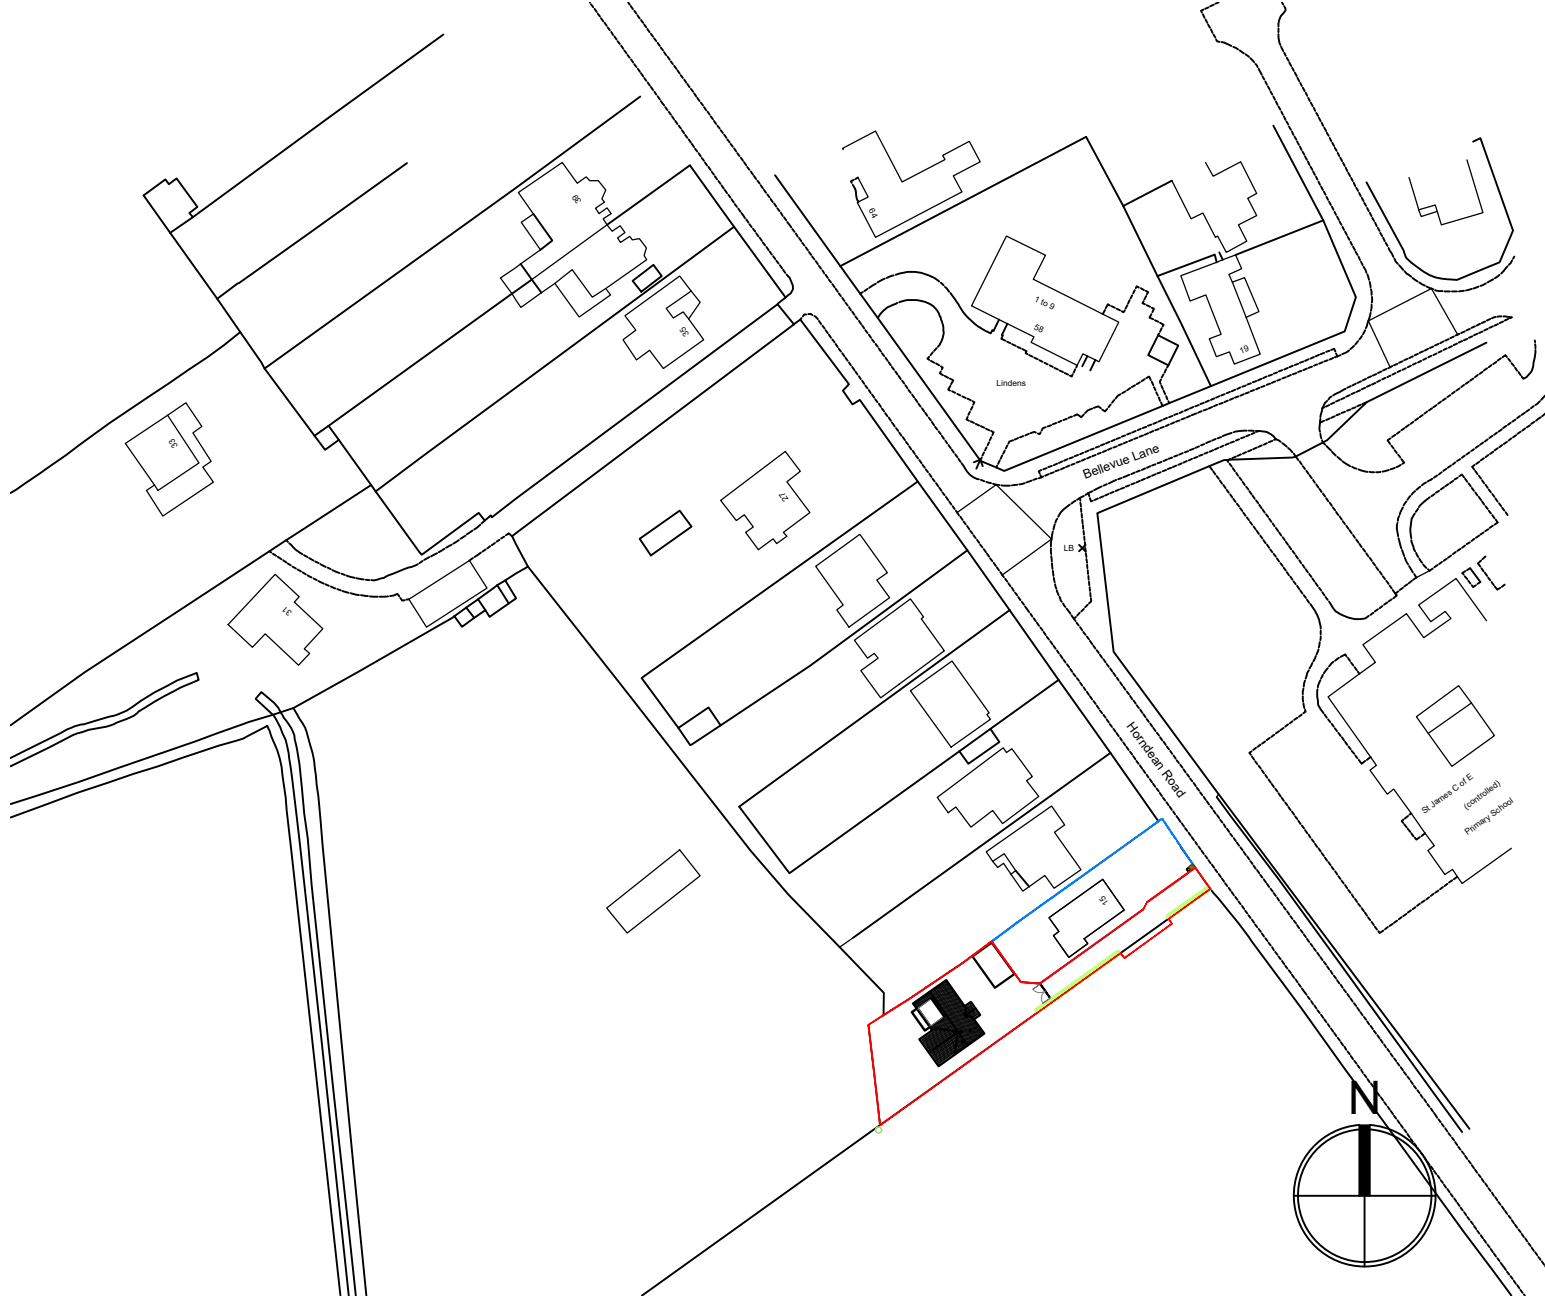

Location Plan
Ordnance Survey (c) Crown Copyright 2019. All rights reserved.
Licence number 100022432
1:1250

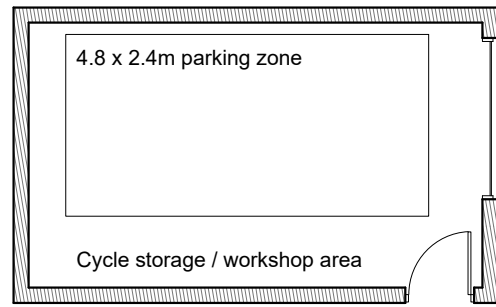


Garage floor plan
1:100

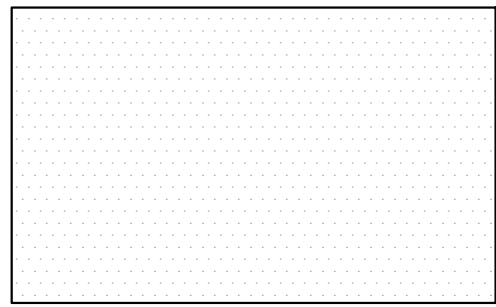

Garage roof plan
1:100




Garage south elevation
1:100

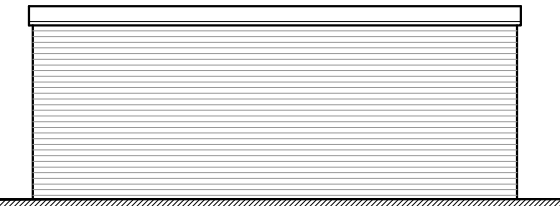

Garage north elevation
1:100



Garage east elevation
1:100

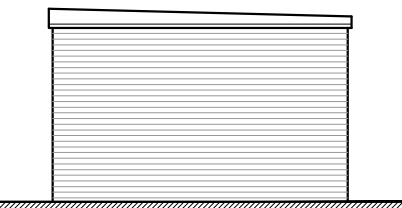

Garage west elevation
1:100

B	17/06	Altered boundary line as requested by HBC	NW
REV	DATE	AMENDMENT	DRAWN

hd architects
Helyer Davies Architects Ltd
1 The Old Flour Mill,
Emsworth, PO10 7BT
01243 370 715
www.hdarchitects.co.uk mail@hdarchitects.co.uk

PROJECT
15 Horndean Road
Emsworth

DRAWING
Proposed

SCALE
as noted @A1

DATE	May 2019	DRAWN	NW
DRAWING NUMBER	19063-01	REVISION	B