

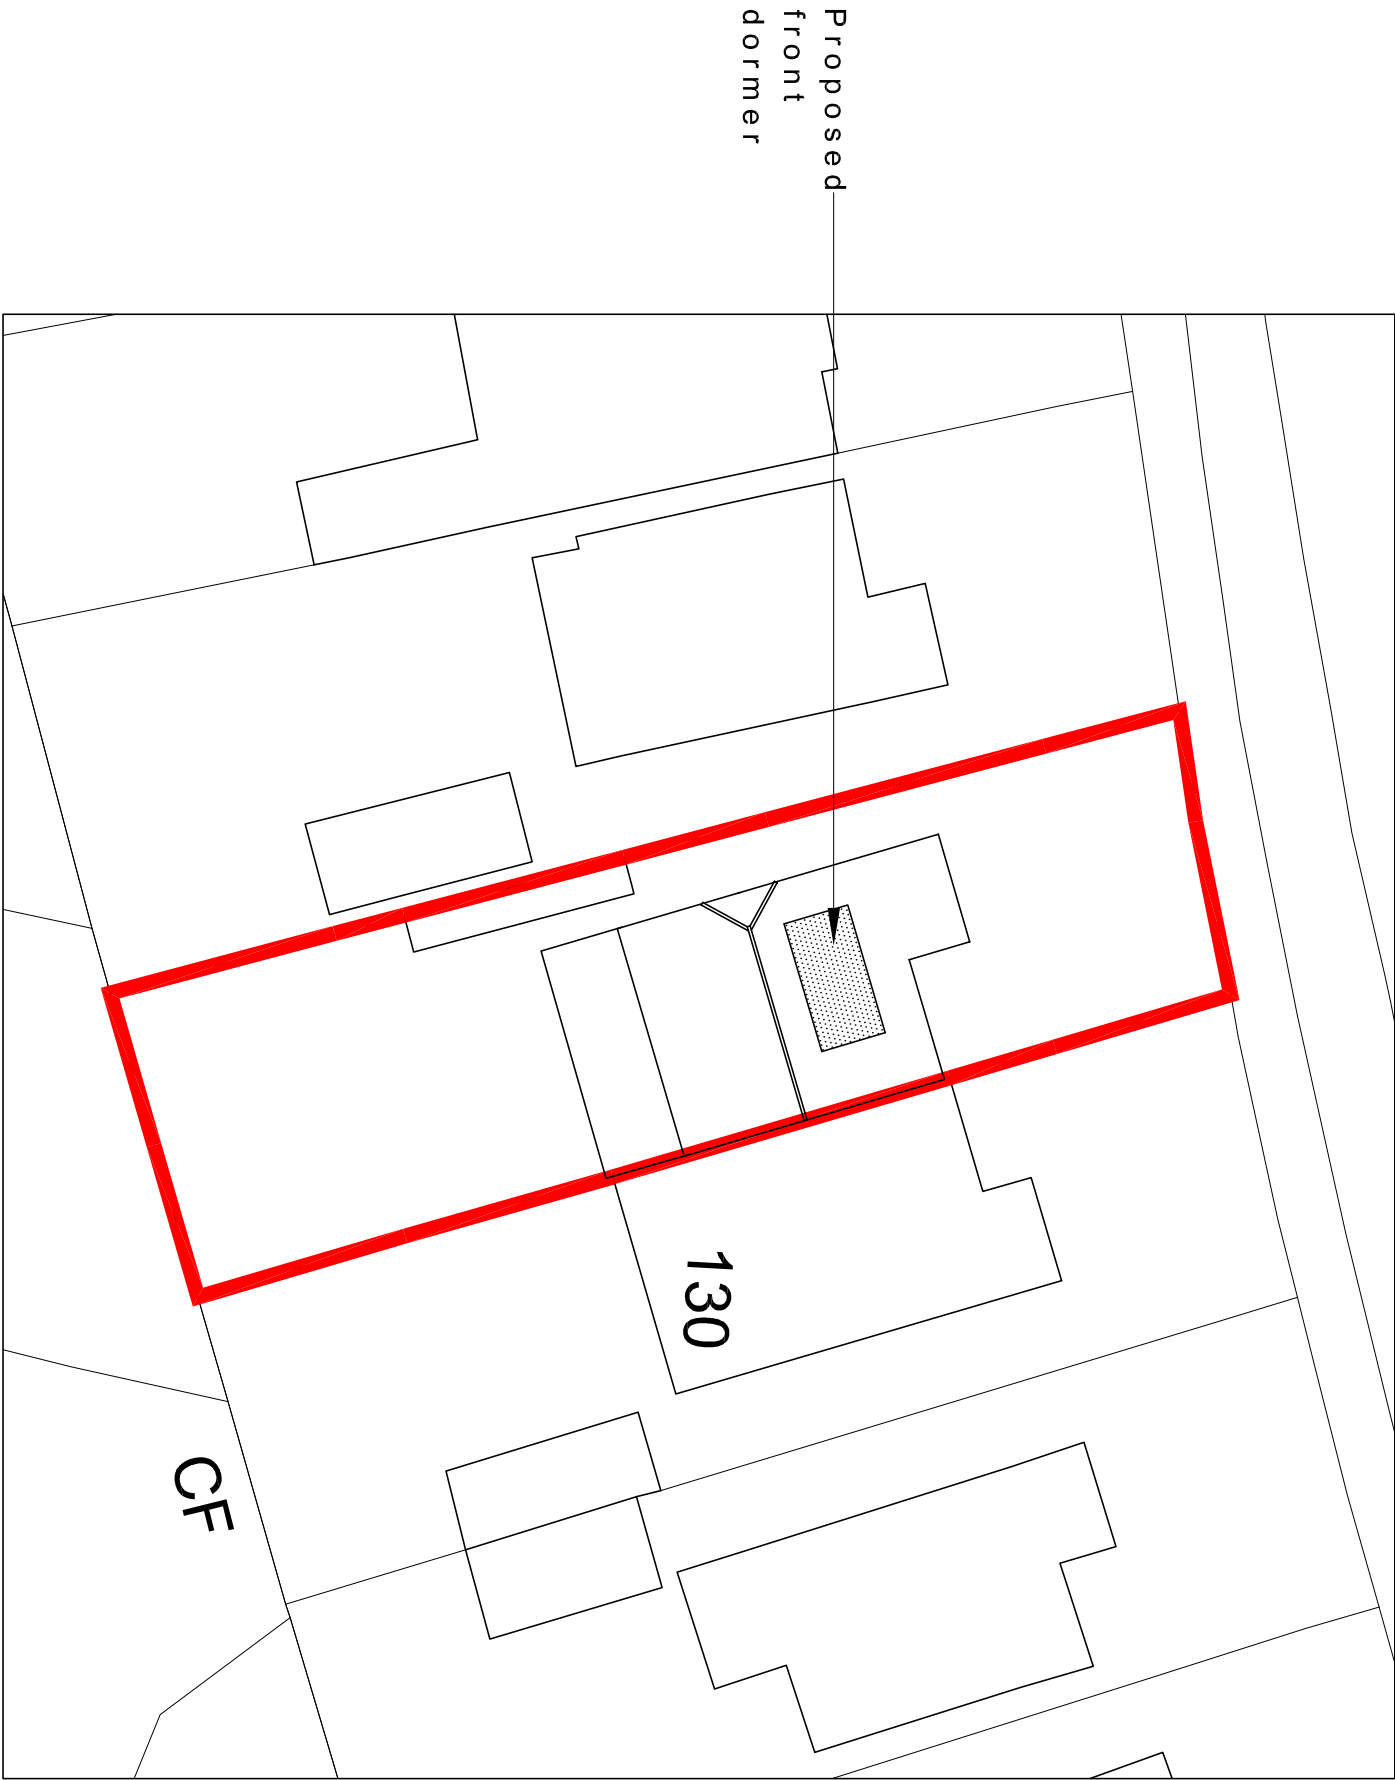


NOTES:
Dimensions to be checked on site before commencing work. Any discrepancies shall be reported to the architect immediately.
Do not scale from these drawings except for planning purposes. Use figured dimensions only.
Where applicable this drawing is to be read in conjunction with other consultants' drawings.

 


Proposed site plan scale 1:250

Ordnance Survey, (c) Crown Copyright 2019.
All rights reserved. Licence number 100022432

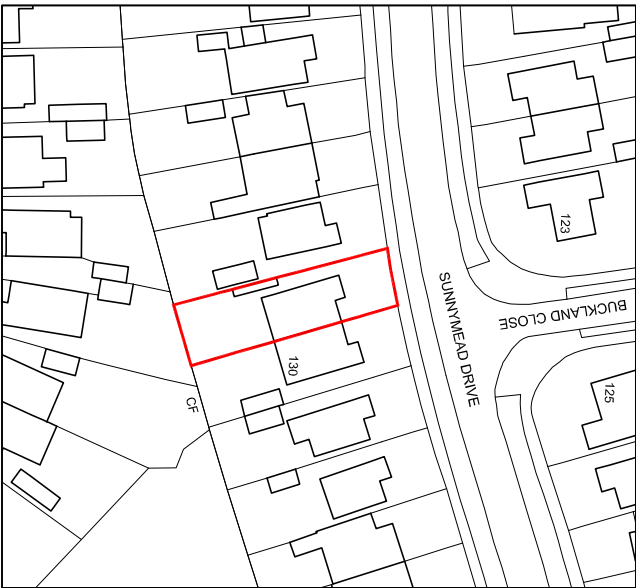

Location plan
scale 1:1250

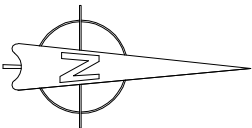

For MR & MRS JACKSON		Title SITE & LOCATION PLAN		Office Tel: 01243 933732	
PROJECT PROPOSED REAR EXTENSION AT 128 SUNNYMEAD, WATERLOOVILLE PO7 6BU		Date DEC 2019		Email: admin@jb-architecturedesign.com	
		Drawn JB		Scale As shown @ A3	
		Checked -		Job Number PL3/4/19	
		Drawing Number -01		Revision	
		Web: www.jb-architecturedesign.com			