




North Elevation - Proposed..

1 : 50
0 2.5m



East Elevation - Proposed..

1 : 50
0 2.5m

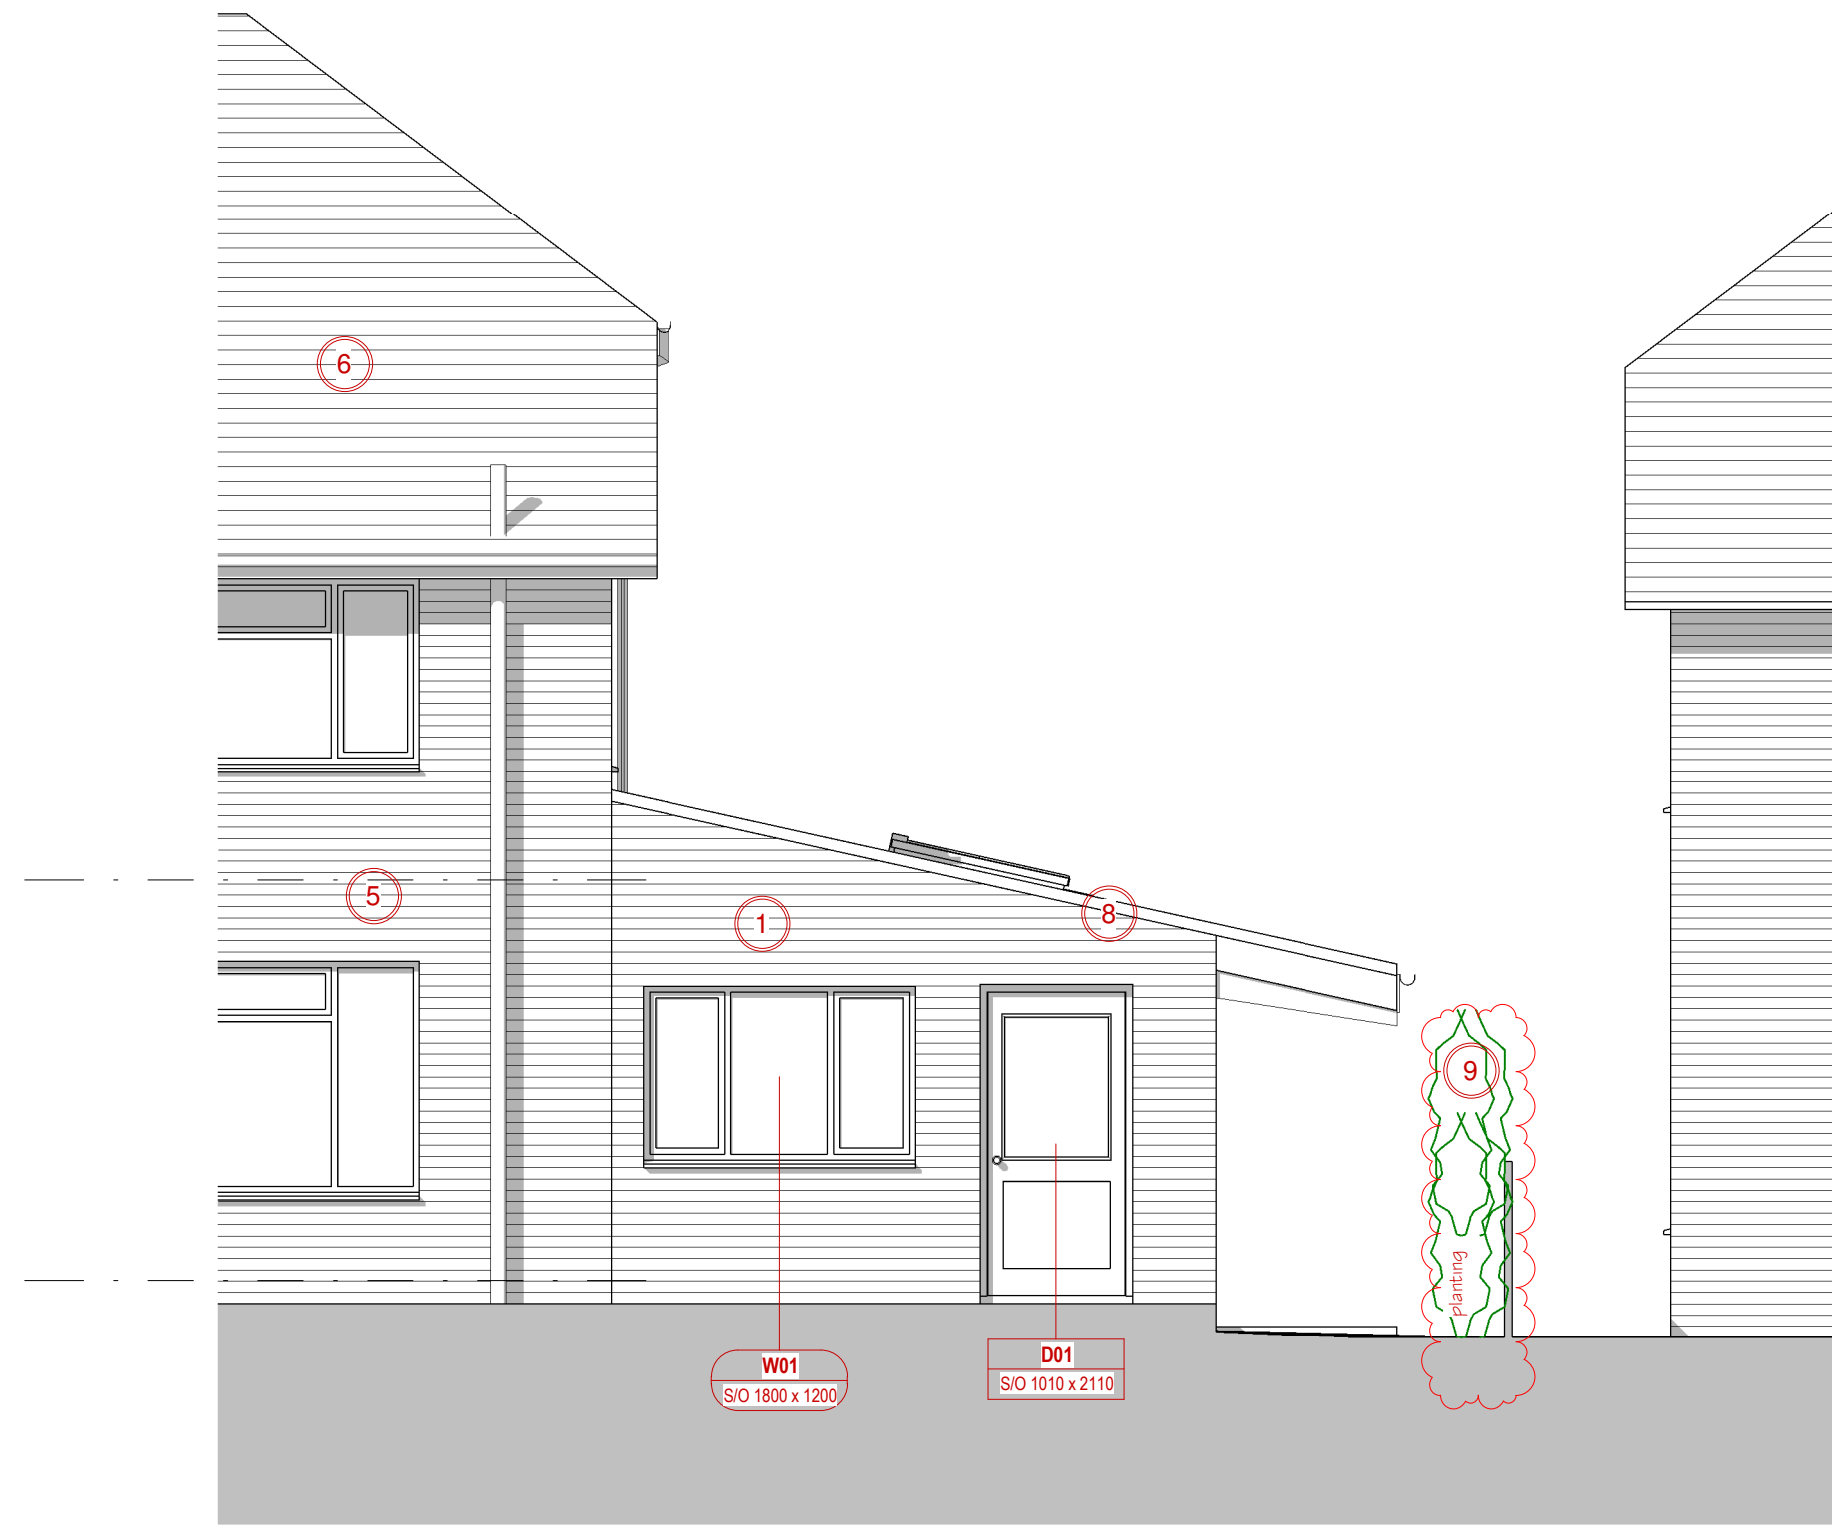

South Elevation - Proposed..

1 : 50
0 2.5m

- | | |
|---|---|
| 1 | New brickwork to match existing brickwork. |
| 2 | Interlocking concrete plain tiles, colour to match existing roof |
| 3 | New timber fence. Horizontal timber/oak boarding to match existing porch. New Gate to match fence. |
| 4 | Motorised insulated garage door |
| 5 | Existing brickwork |
| 6 | Existing plain tiled roof |
| 7 | Existing timber/oak clad porch. |
| 8 | Mortar bedded verge to tile manufacturer's details. |
| 9 | Existing planting retained and new planting as required to provide screening to ensure view from neighbour is not adversely effected. |

NOTE:

Drawings are to be read in conjunction with 19019-General Construction Notes document.

See Structural Engineer's drawings for further information.

All existing construction is indicative and to be checked and confirmed by Contractor on-site. Any discrepancies to be notified to the Client and/or Architect before proceeding.

Project: Garage Extension
Address: Jacaranda, Lane End Drive, Emsworth
Drawing Title: Elevations - Proposed

Drawing No: 19019/A12 C

All dimensions shall be checked on site before work commences and any discrepancies advised. Figured dimensions only are to be taken from this drawing. This drawing is to be read in conjunction with all relevant consultants and/or specialists drawings/documents and any discrepancies or variations to be advised before work commences. This drawing is copyright of the architect and may not be copied, altered or reproduced in anyway without our written authority.

C	Note adjusted	31/07/2020
B	Issued for Tender / Building Regulations	20/05/2020
A	Drawings updated	11/05/2020
Rev.		Date

THE ARCHITECTS DESIGN LTD

Unit 20D, The WREN Centre, Emsworth, Hampshire, PO10 7SU
01243 624622 | j@thearchitectsdesign.co.uk | www.thearchitectsdesign.co.uk

Sheet Issue Date April 2020 Drawing Status: BUILDING REGULATIONS Scale @ A1

As indicated