


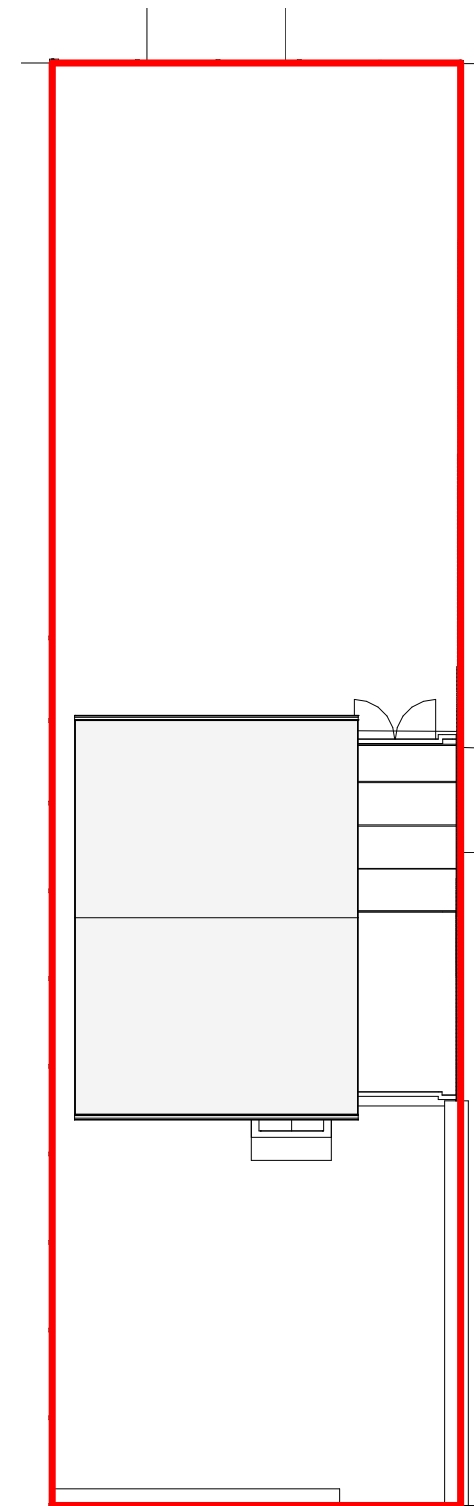

2 Site Plan
1 : 200

Levels

Site is level hence no level survey has been provided

Flood Risk

This site does not fall in a flood risk area

Tree Survey


This proposal has no impact on trees

Parking Provision

This site will retain two parking spaces and a garage

Boundary Treatment

The boundaries are made up of 1.8m and 1.2 timber panel fences, and hedges (no changes proposed)

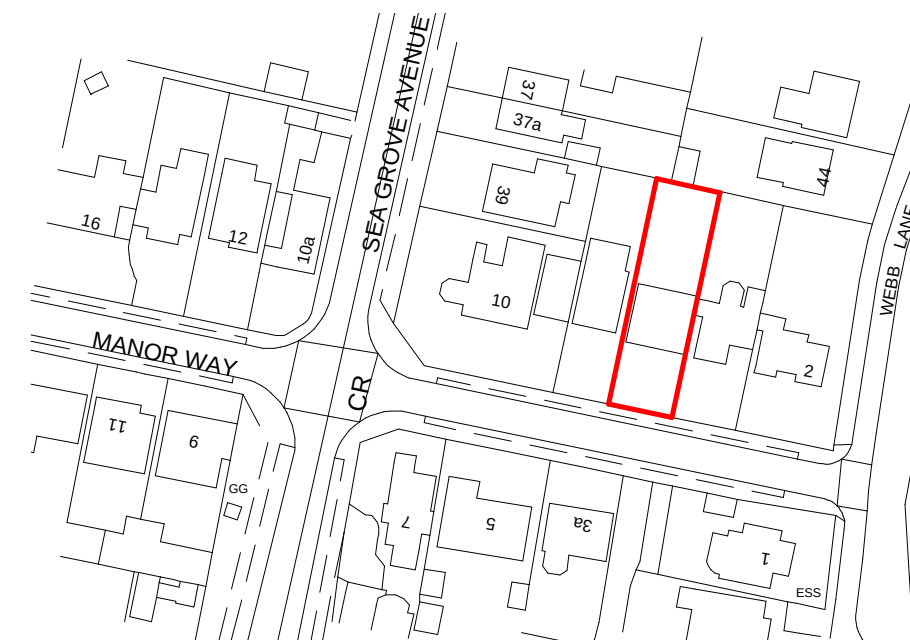

1 Location Plan
1 : 1250

This location map was purchased from emapsite.com on 12/5/2020 and is subject to the following © Crown copyright and database rights
Ordnance Survey 0100031673



**IJ Murray
Associates Ltd**



CIAT
REGISTERED PRACTICE

www.ijma.co.uk

I J Murray Associates Ltd
200 Seafront
Hayling Island
Hampshire
PO11 9HR
Phone 07779 246915
e-mail ian@ijma.co.uk

These drawings are the property of IJ Murray Associates Ltd and should not be reproduced or used in any way without the permission of a Director of IJ Murray Associates Ltd

These drawings are for planning and building regulation purposes only and are not for construction. All dimensions should be checked on site before work commences

Mr & Mrs Windridge

6 Manor Way HI V1

Existing Site & Location Plans

Project number	Project Number	A101
Date	Issue Date	
Drawn by	Author	
Checked by	Checker	Scale
		As indicated