



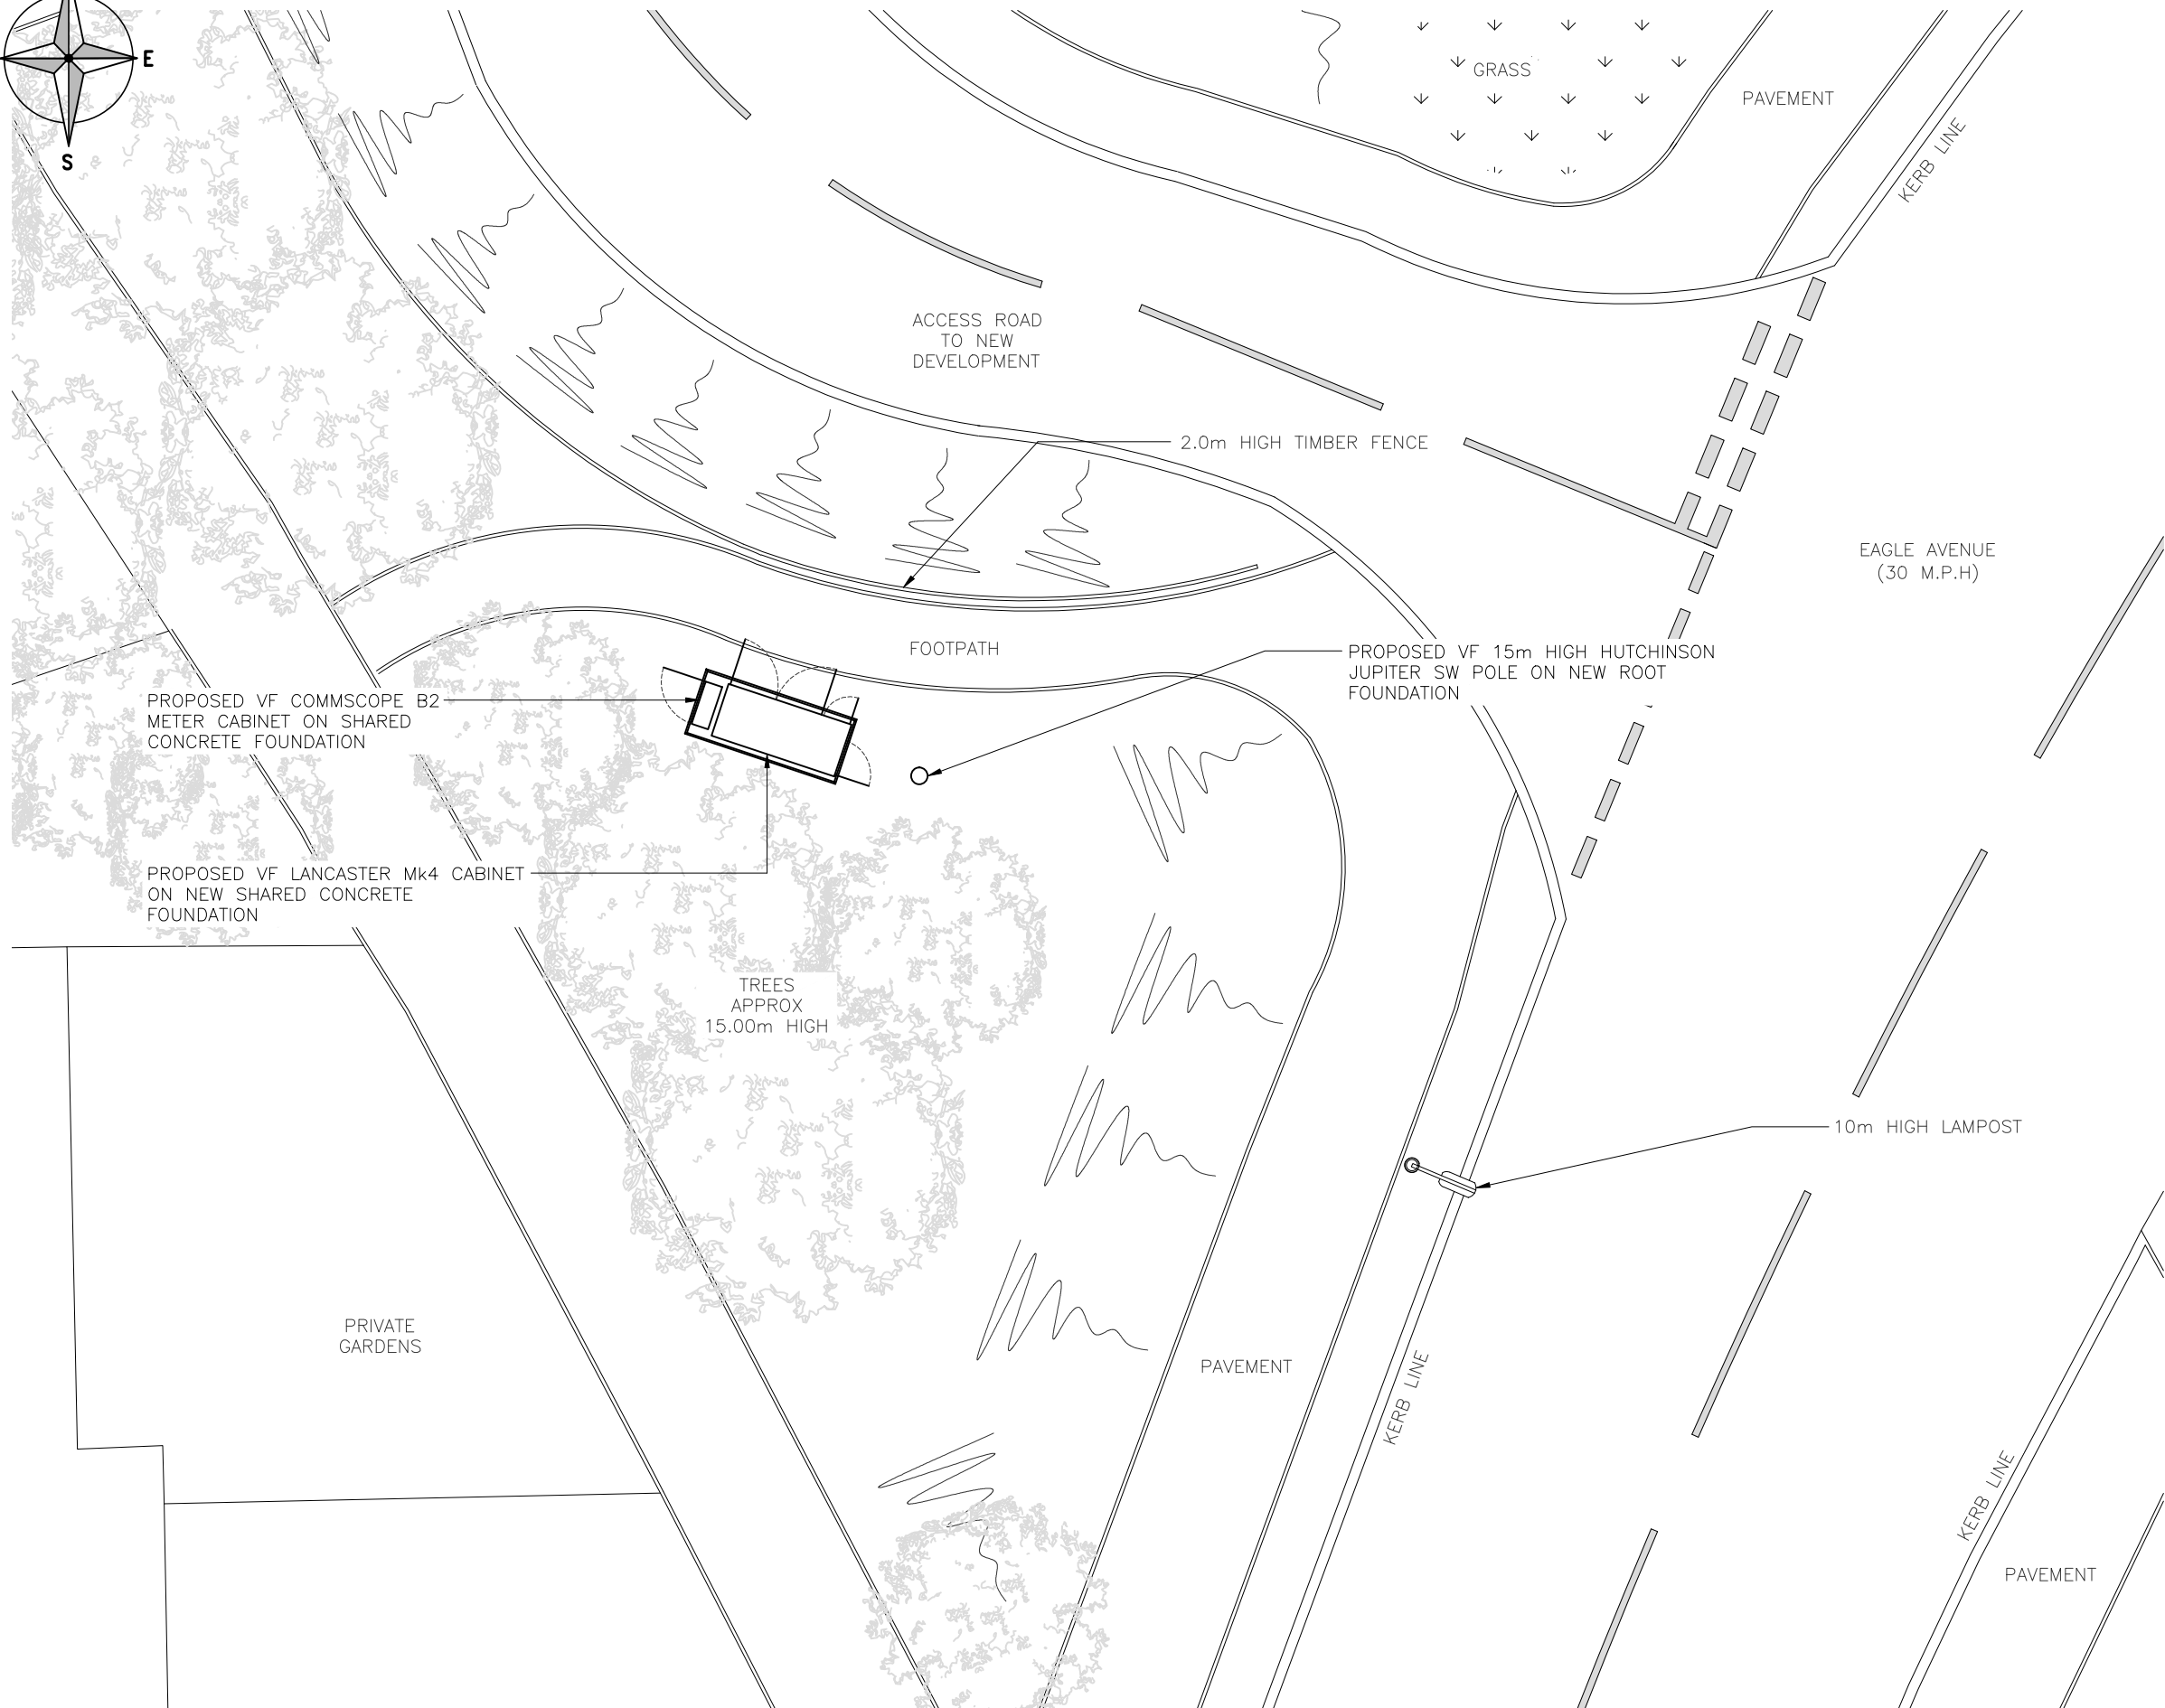

PROPOSED SITE PLAN
(1:100)

 

ALL DIMENSIONS ARE IN mm UNLESS NOTED OTHERWISE

N.G.R. | E: 468524 | N: 111950

CONCESSION REQUIRED | NO

NOTES:

B	SW Pole Height Changed	MF	RWB	25.10.19
A	Issued for Construction	MF	RWB	27.06.19
REV	MODIFICATION	BY	CH	DATE



WOLVEY - HINCKLEY - LEICESTERSHIRE - LE10 3JF
Tel: +44 (0)1455 222792 Fax: +44 (0)1455 222758



vodafone
CTIL - BEACON

Cell Name | Opt.

EAGLE AVENUE SW | C

Cell ID No

CTIL	TEF	VF
245340	N/A	17445

Site Address / Contact Details

EAGLE AVENUE
WATERLOOVILLE
HAMPSHIRE
PO8 9QD

Drawing Title: PROPOSED SITE PLAN

Purpose of issue: CONSTRUCTION | Dwg Rev:

Drawing Number: 200 | B

Surveyed By: MF	Original Sheet Size: A3	Pack Issue:
Drawn: MF	Date: 27.06.19	Checked: RWB
	Date: 27.06.19	B