


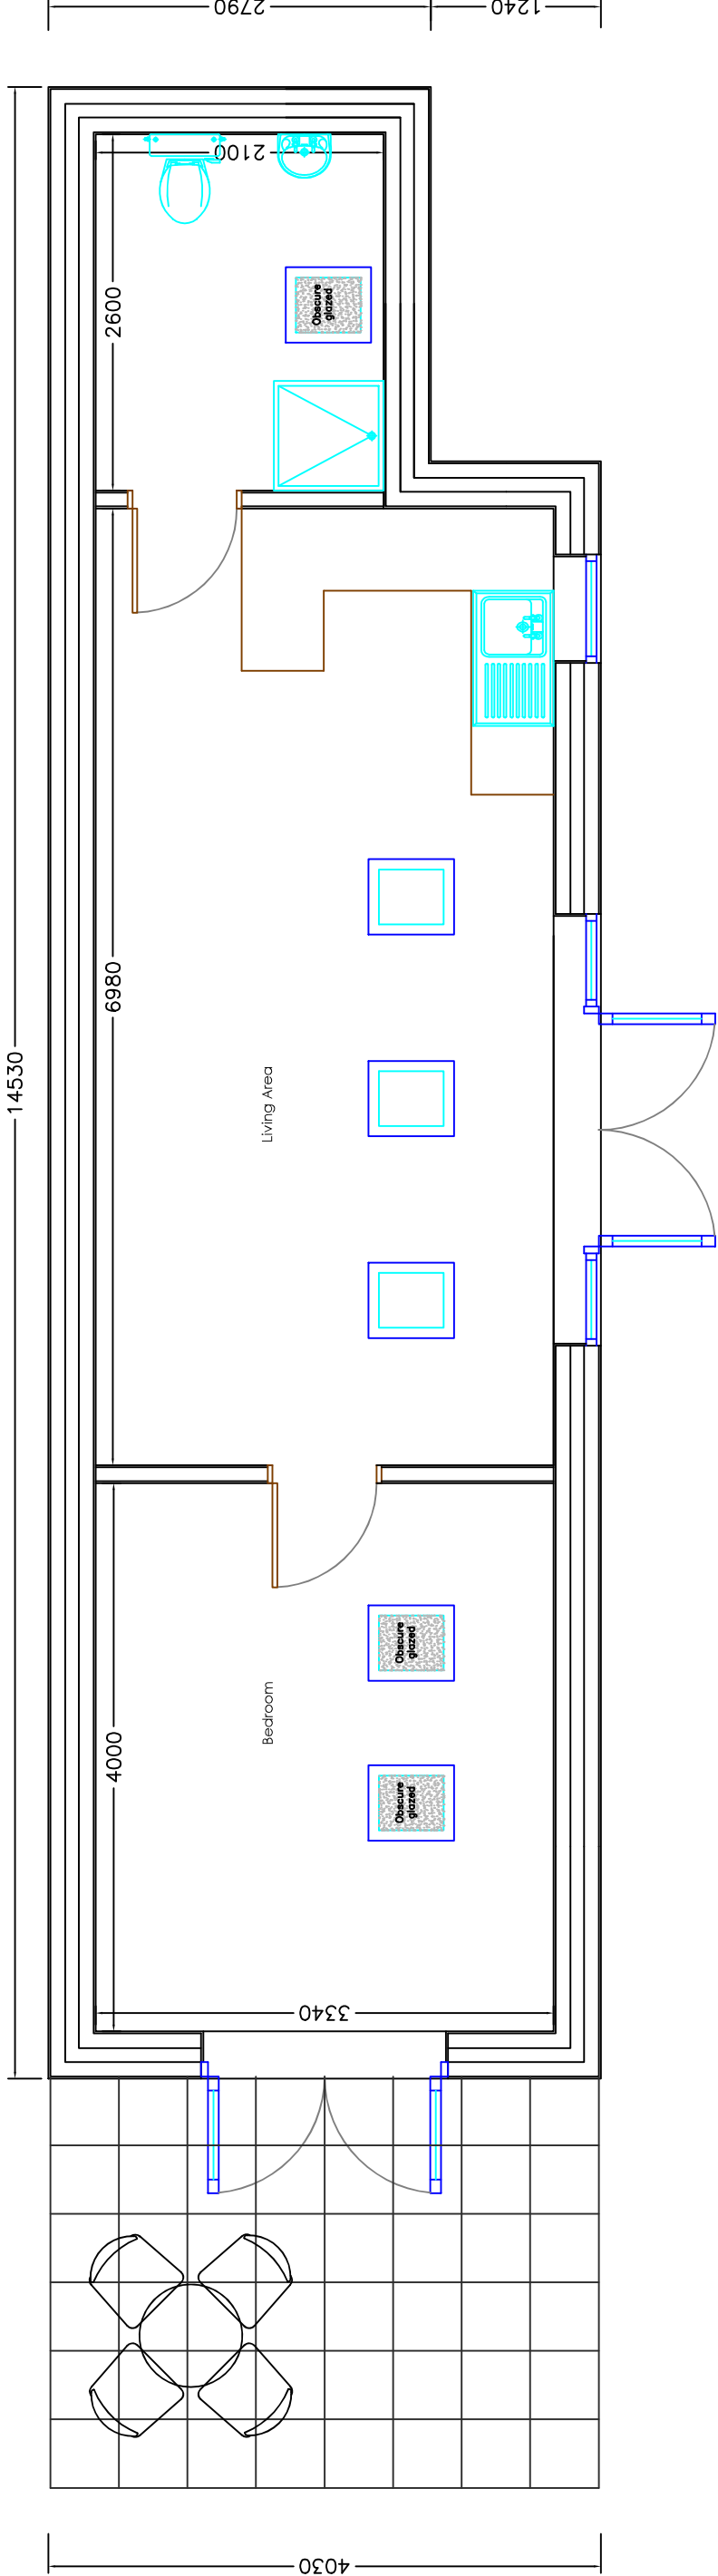

PROPOSED FLOOR PLAN

Copyright is reserved by GBS Designs and is issued on the condition that it is not copied or disclosed by or to any unauthorised persons without prior consent in writing from GBS Designs.

All dimensions to be checked on site

All structural elements to be specified by a suitably qualified structural engineer.

REV	DESCRIPTION	DRAWN	DATE
-	Initial design	GBS	24.05.20
A	Revisions to scheme following design meeting	GBS	02.06.20
B	Amendments to floorplan; open kitchen to living area and new shower room added with skylight.	JLR	12.06.20

Drawing Ref	Drawing Title
61 STAKES 03	61 Stakes Hill Road Waterlooville Hampshire PO7 7LD

Scale at A1	Scale at A3
N/A	1:50

Date	Drawn by
24 MAY 2020	GBS



CAD - ARCHITECTURE - DESIGN

6 Shillinglee Waterlooville
Hampshire PO7 5RW
Tel 023 9225 8315
www.gbsimages.co.uk