




PHYSICAL SCALE IN METERS @ 1:100

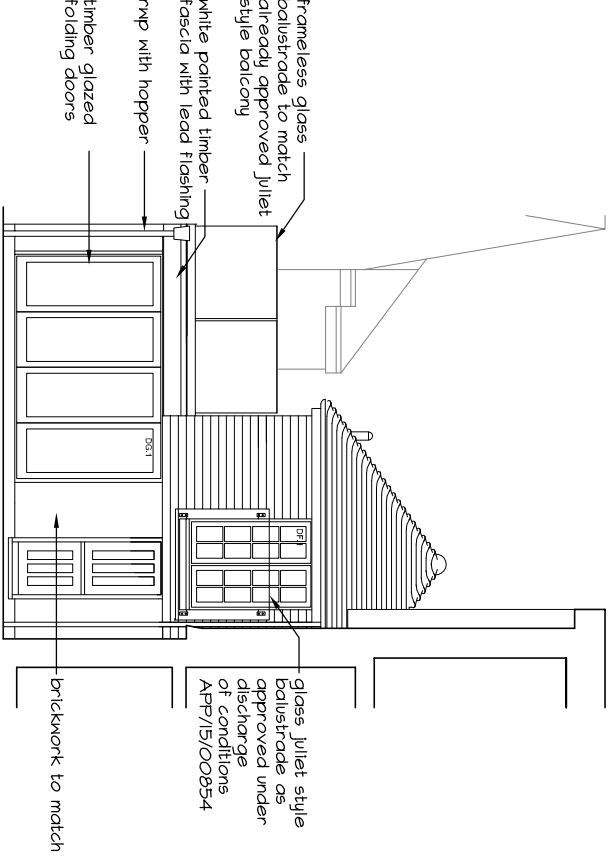


Proposed South

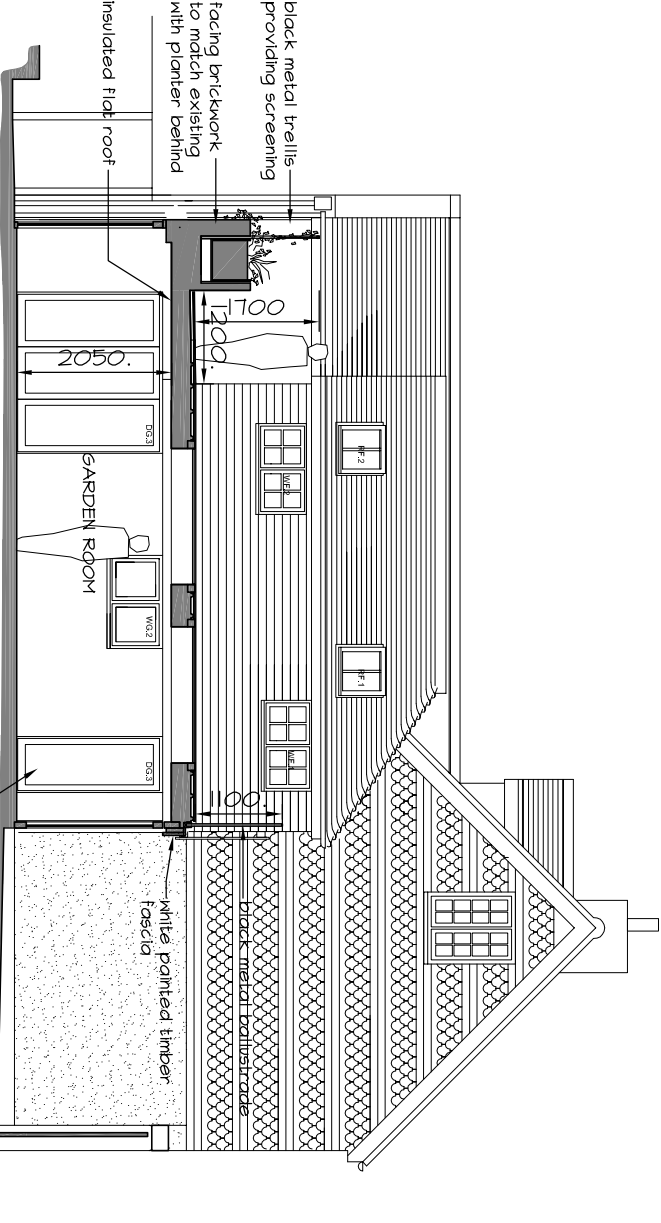


Proposed West (Section BB)

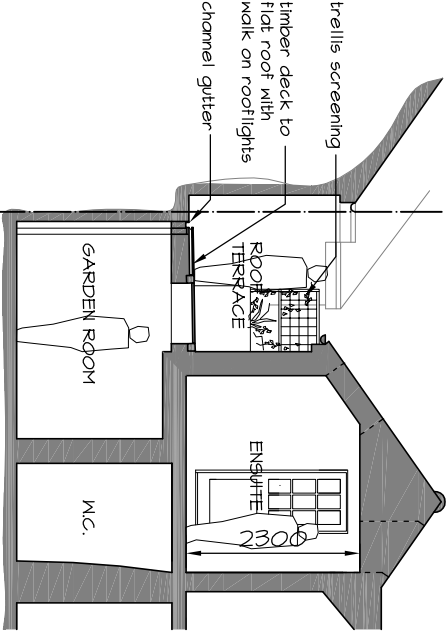


Proposed Section AA

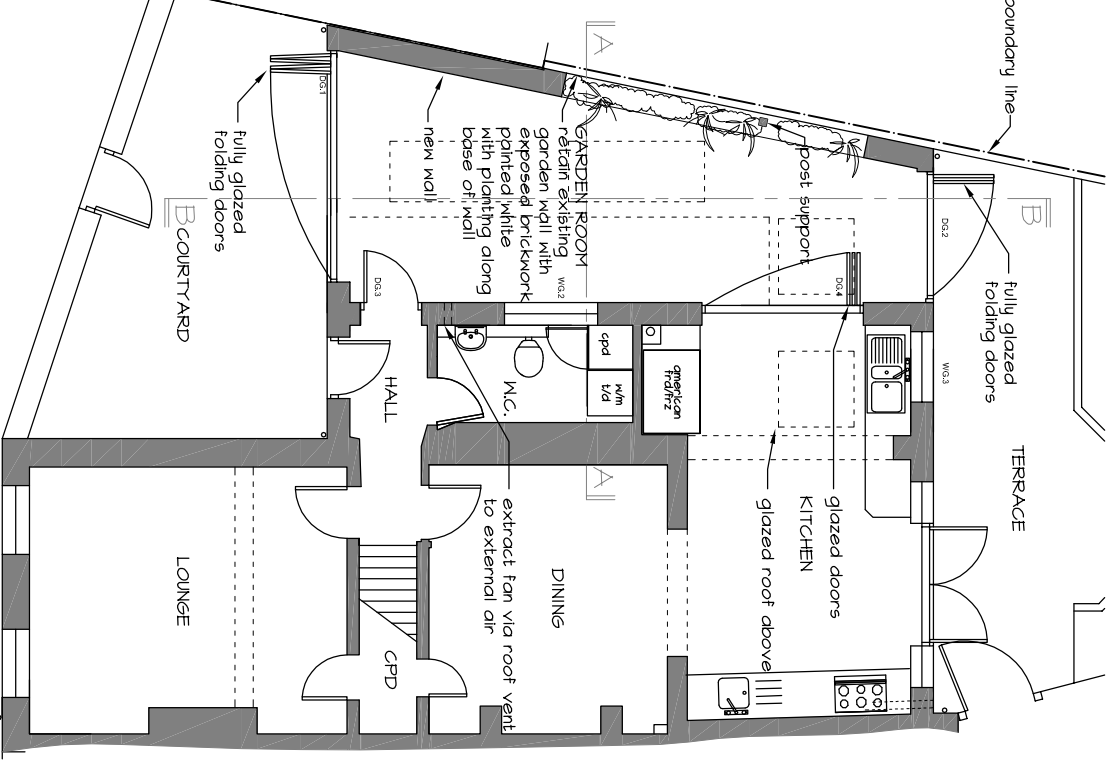


Proposed Ground

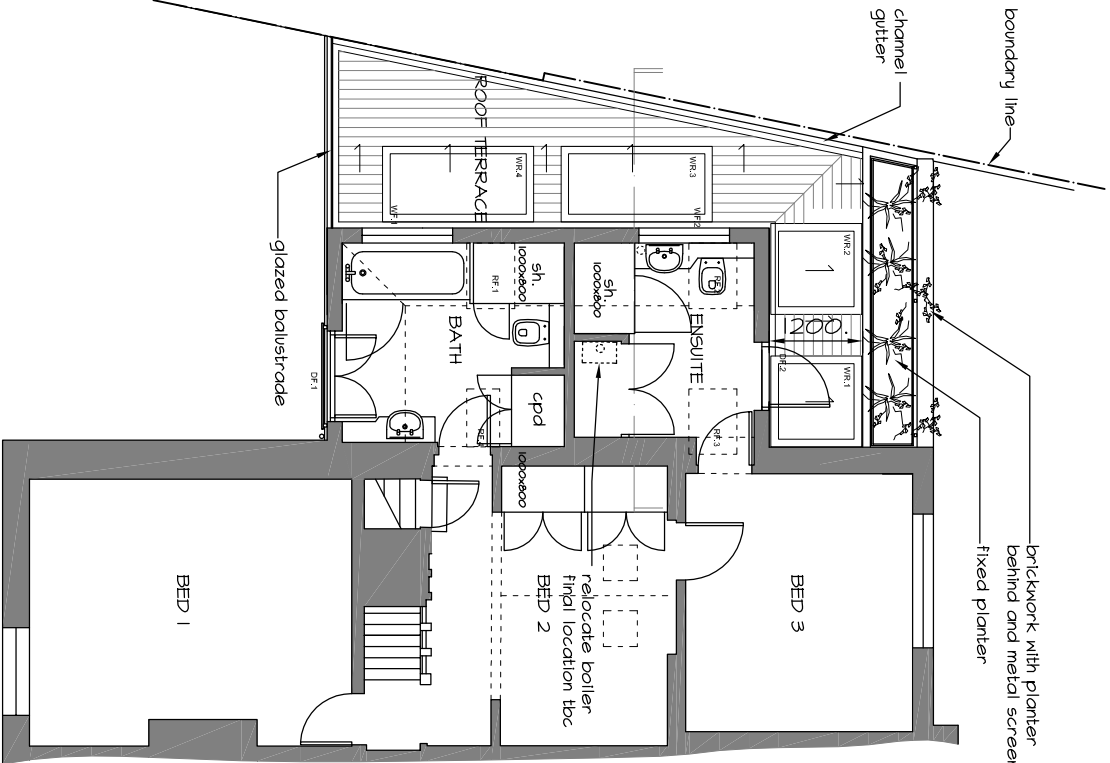

Proposed First

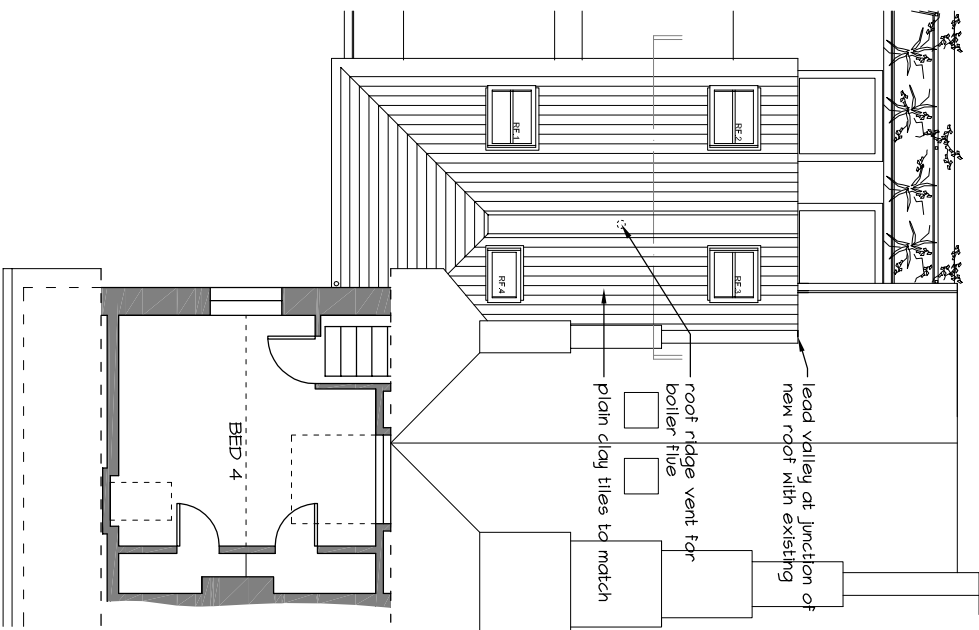

Proposed Roof

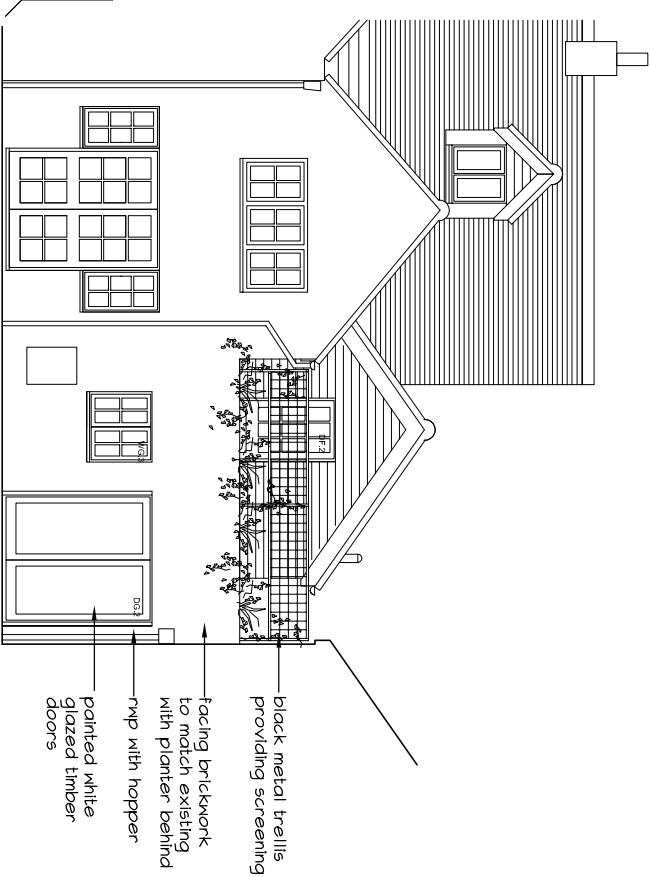

Proposed North

- P: Revision to garden room front doors on ground floor plan and south elevation - 04.03.2020
O: Plan prepared to confirm schedule of conditions - 23.01.2019
N: Revision to front doors to garden room - 12.10.2017
M: Metal balustrade and glass to rear - 18.08.2017
L: Walk on rooflights with timber deck - 18.08.2017
K: Structural glass roof - 18.07.2017
J: Adjustments to doors/boiler - 23.05.2017
I: Revisions to garden room - 15.05.2017
H: Garden Room addition - 08.05.2017
G: Door and window reference numbers applied to new works - 02.09.2015
F: Glazed roof to rear only - 20.07.2015
E: Glazed roof/terrace to site elevation - 17.07.2015
D: Adjustments to roof/terrace - 10.07.2015
C: Single storey rear extension
B: Amendments following meeting with JT - 08.05.2015 and email 19/05/2015
A: Amendments following email 15.04.2015

mf designs ltd

Chartered Architects



36 Grove Road • Havant • Hampshire • PO9 1AR
Director: Martin Farrer RIBA • Co Registration No.4507379
Date: April 2015
Scale: 1:100
Job No: 3125
Dwg No: P_01 P

EXTENSION & ALTERATIONS - 16 Langstone High Street, Havant. PO9 1RY

NOTES:
This drawing has been produced solely for PLANNING/DESIGN.
Do not Scale from this Drawing except for planning purposes.
Any drainage shown is presumed and to be checked on site
before commencement of works.
This drawing is the copyright of MF Designs Ltd.