





1: Existing Front Elevation 1:100



2: Proposed Front Elevation 1:100

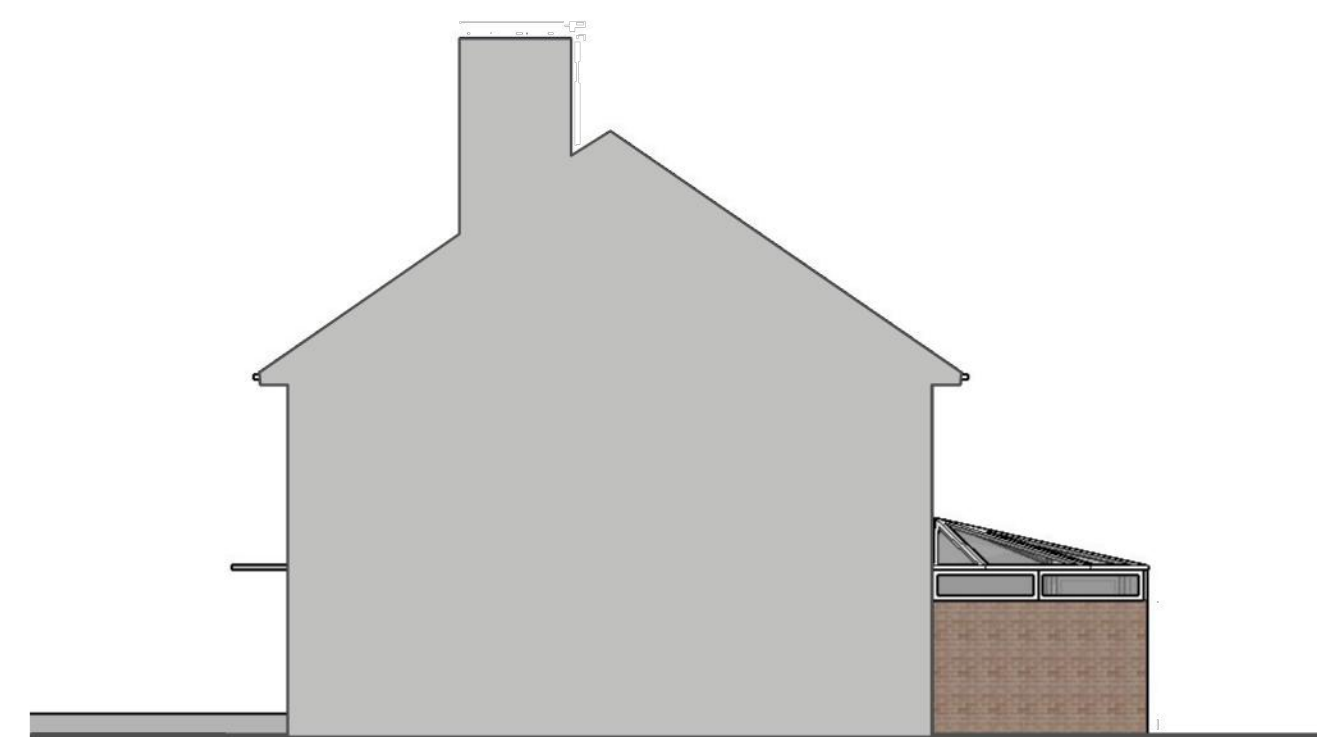

3: Existing Flank Elevation 1:100

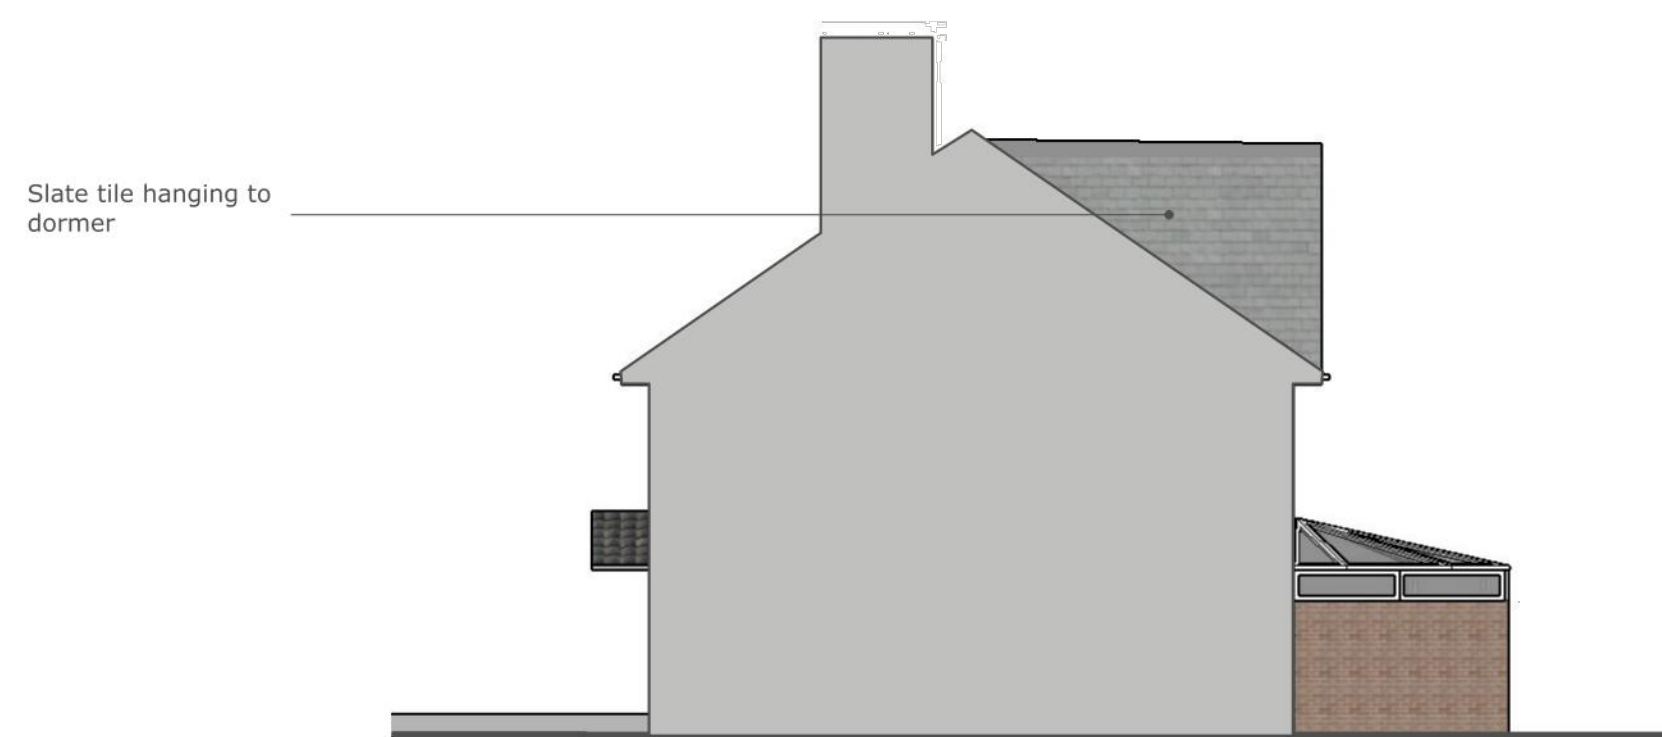

4: Proposed Flank Elevation 1:100



5: Existing Side Elevation 1:100



6: Proposed Side Elevation 1:100



7: Existing Rear Elevation 1:100




8: Proposed Rear Elevation 1:100



9 LOCATION PLAN
Scale: 1:1250

© Crown copyright and database rights 2019 OS 100053143
Reproduction in whole or part is prohibited without the prior permission of Ordnance Survey.

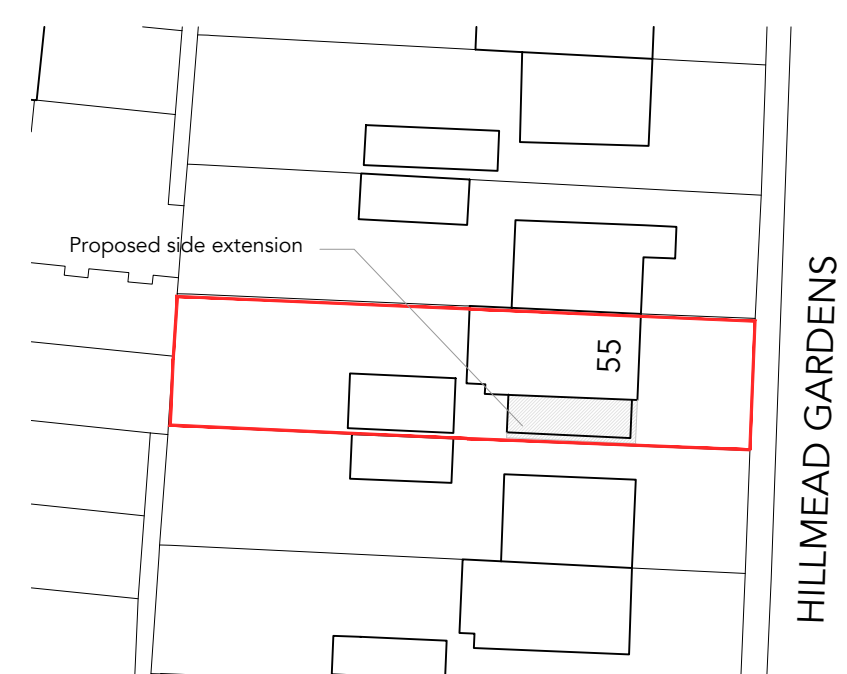

10 BLOCK PLAN
Scale: 1:500

SCALE 1:100
0 1 2 3 5 10

DATE	FEB 20	SIZE	A1
DRAWN	CB	REF NO.	BA048_06_002
		REV	B
SCALE	1:100 / 1:500 / 1:1250	STAGE	PLANNING
SITE 55 HILLMEAD GARDENS, BADHAMPTON, HAMPSHIRE, PO9 3NN			
TITLE EXISTING AND PROPOSED ELEVATIONS			
PROJECT PROPOSED 2 STOREY SIDE EXTENSION AND DORMER TO FORM HABITABLE LOFT SPACE			
CLIENT MR WILLIAMS			
BECKMANN ARCHITECTURE THREE QUARTERS, 36A NAPPERS WOOD, FERNHURST, GU27 3PB t: 07845698006 e: OFFICE@BE-AR.CO.UK COPYRIGHT © BECKMANN ARCHITECTURE LIMITED			