


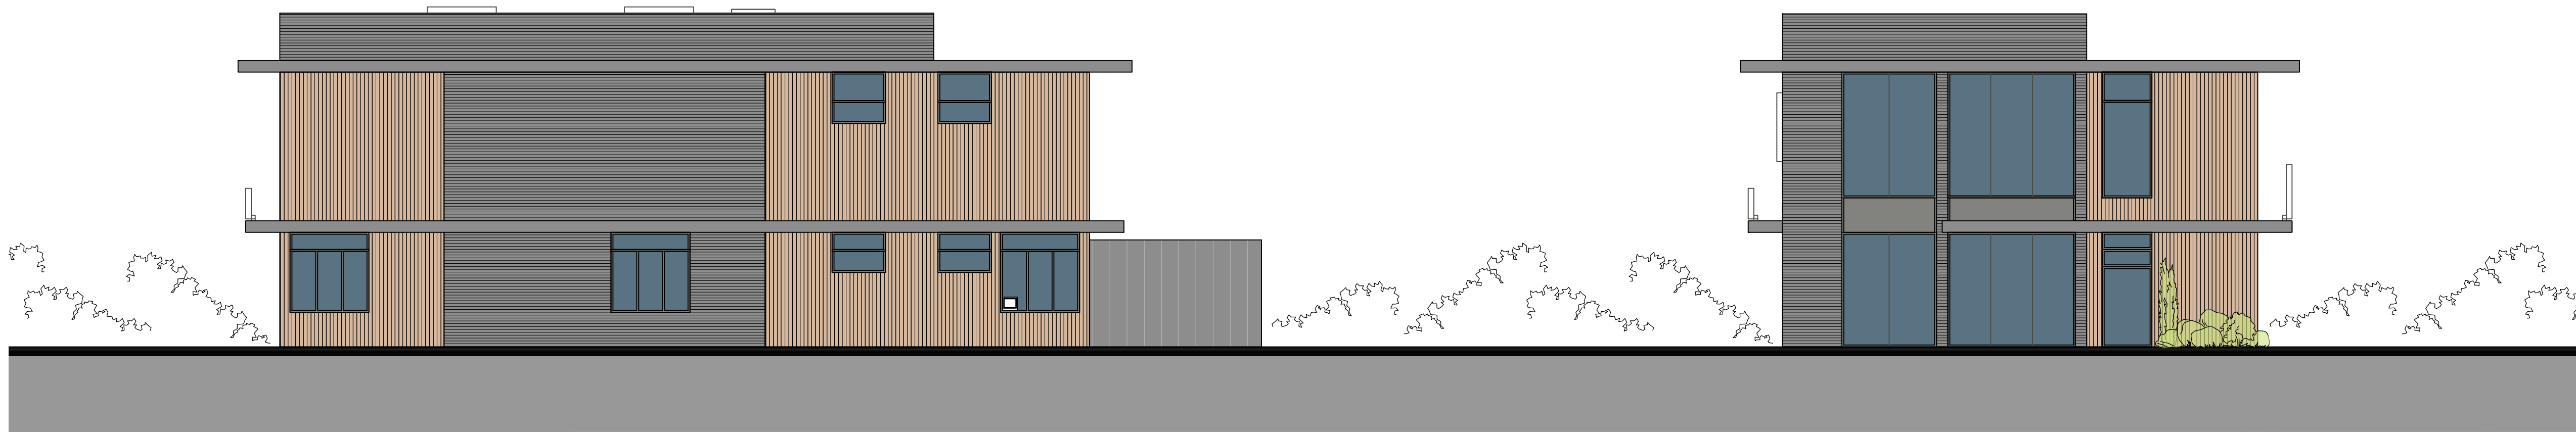


FRONT SOUTH EAST ELEVATION
SCALE 1:100

SIDE SOUTH WEST ELEVATION
SCALE 1:100




REAR NORTH WEST ELEVATION
SCALE 1:100

SIDE NORTH EAST ELEVATION
SCALE 1:100

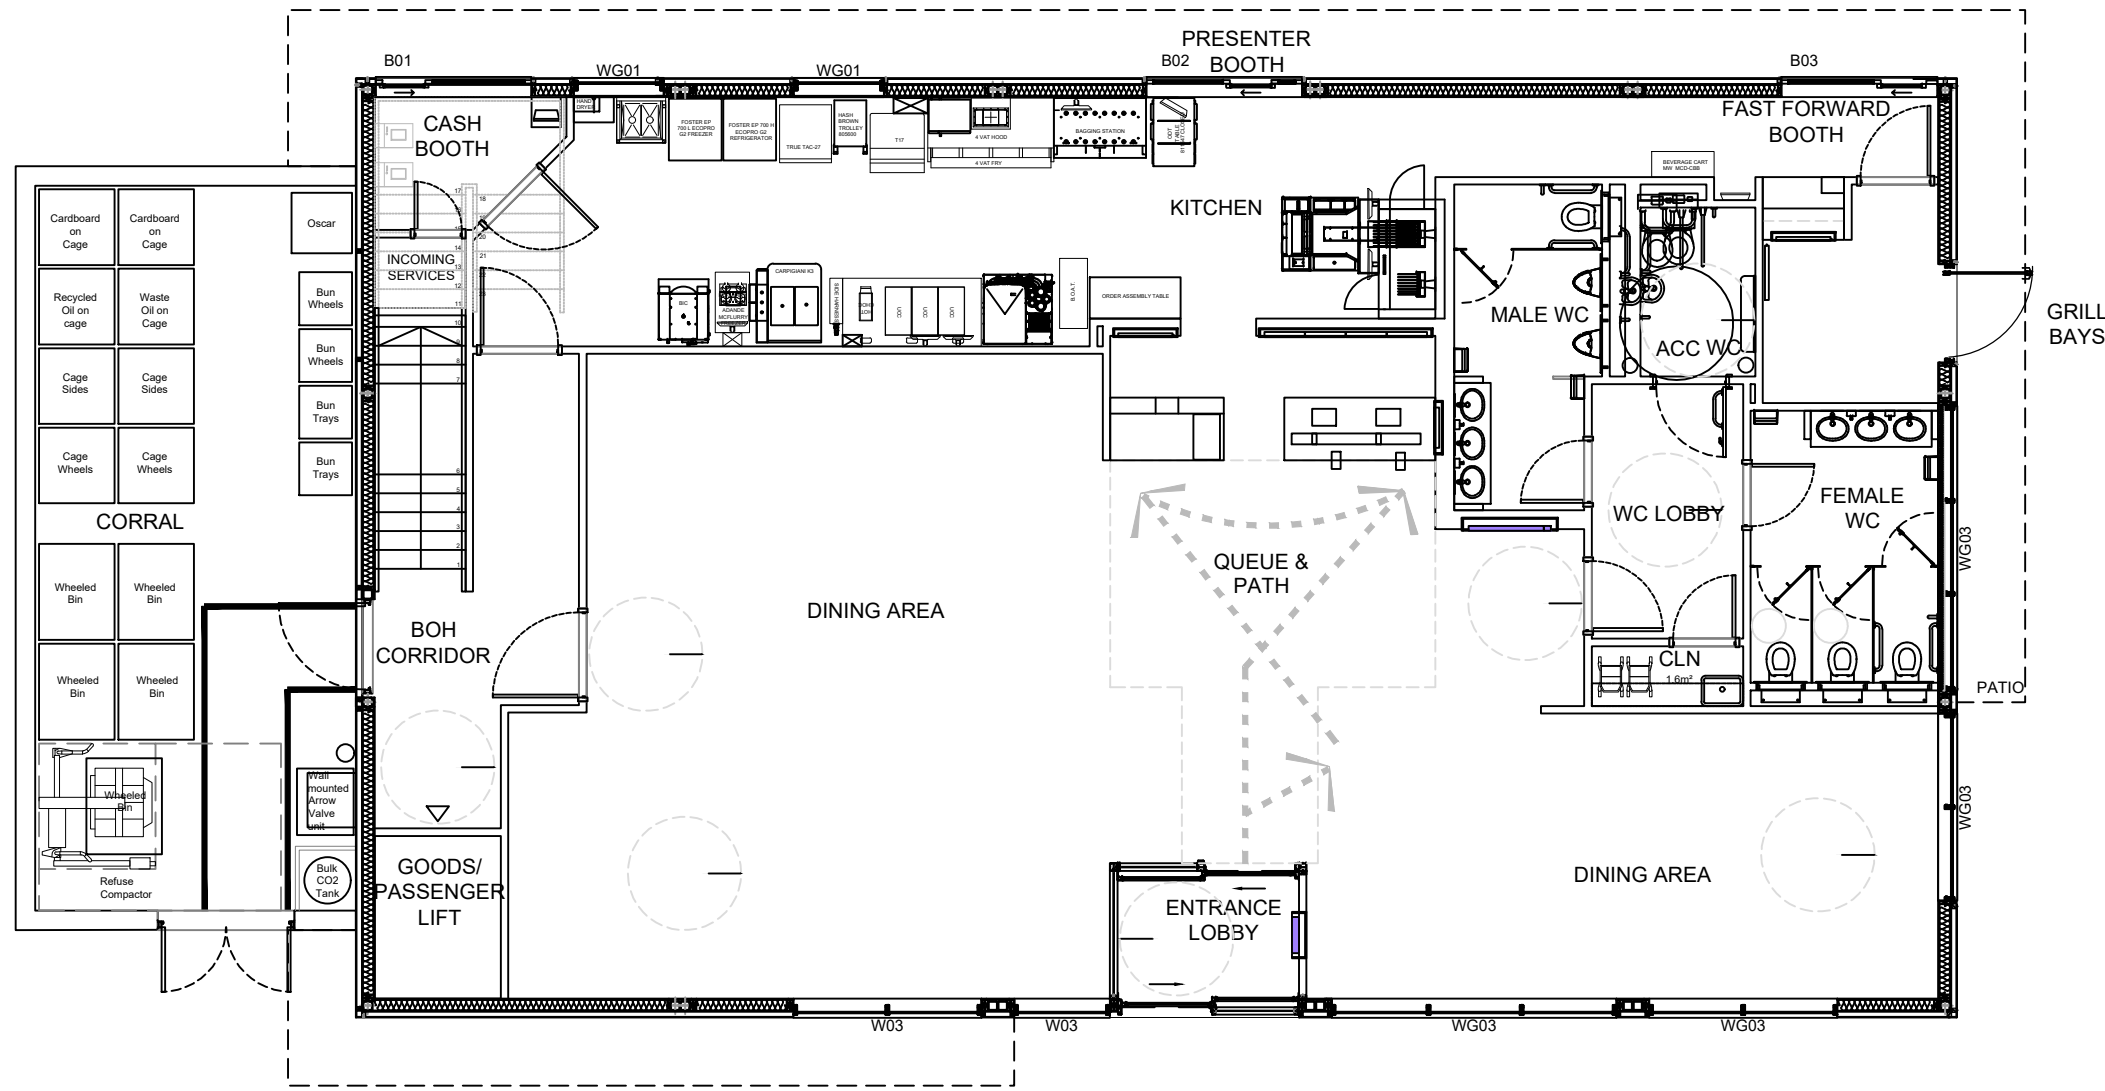

GROUND FLOOR PLAN
SCALE 1:100

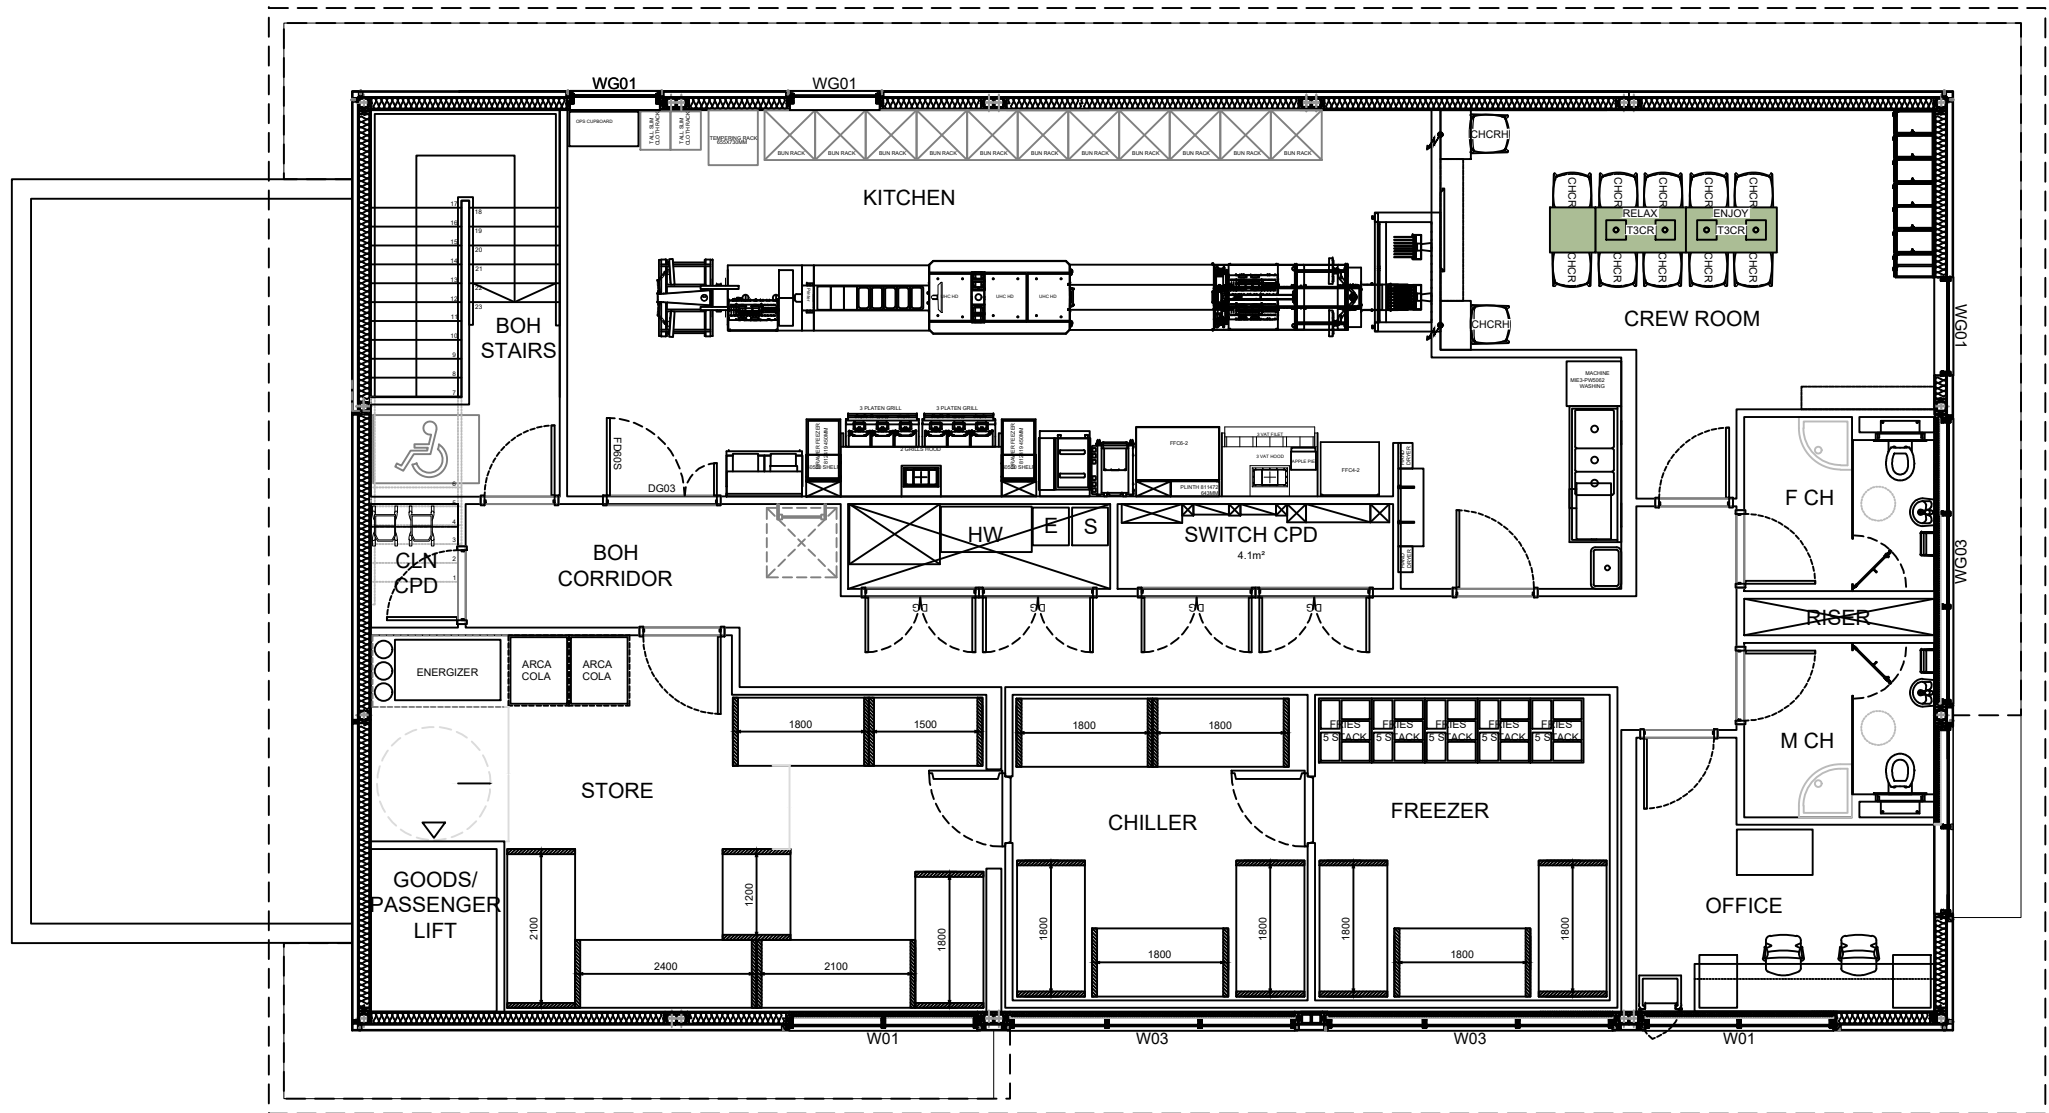

FIRST FLOOR PLAN
SCALE 1:100

NOTES

- 1 The contents of this drawing are copyright.
- 2 Scaled drawings for planning purposes only.
- 3 Contractors must verify all dimensions and report any discrepancies before putting work in hand or making any shop drawings.
- 4 All flat roofs to be fitted with a man safe system.
- 5 Please note a domestic sprinkler system may be required
- 6 Fixed shut fire safety glass windows may be required where windows are in close proximity to boundaries (subject to building regulations)

LEGEND

FLOOR AREA - 536.2 SQM / 5771 SQFT
(OVER 2 STOREYS)

No.	Revision.	date	by
-----	-----------	------	----

PROPOSED DEVELOPMENT,
BARTONS ROAD,
HAVANT,
HAMPSHIRE,
PO9 5EY

MCDONALDS PLANS & ELEVATIONS

scale	AS SHOWN @ A1	checked	//
date	JUNE 2020	drawn	WD
9303/124			

ARC Architecture Ltd.

Chapel Studios, 14 Purewell,
Christchurch, Dorset, BH23 1EP

Tel: +44 (0) 1202 479919
E-mail: enquiries@andersrobertscheer.co.uk
Web: www.andersrobertscheer.co.uk

