


NOTES:
Dimensions to be checked on site before commencing work. Any discrepancies shall be reported to the architect immediately.
Do not scale from these drawings except for planning purposes. Use figured dimensions only.
Where applicable this drawing is to be read in conjunction with other consultants' drawings.



Ordnance Survey, (c) Crown Copyright 2019.
All rights reserved. Licence number 100022432




Location plan scale 1:1250

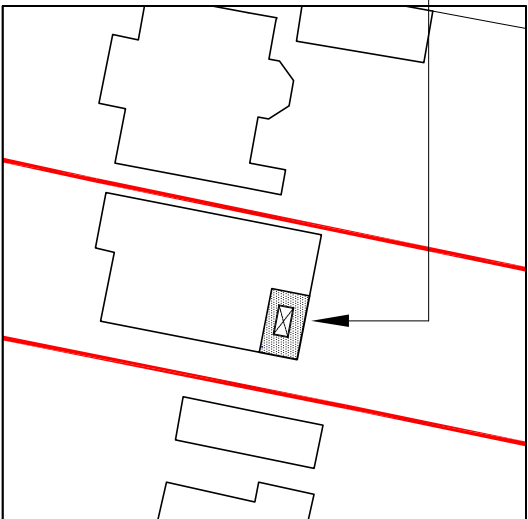


Site plan scale 1:500

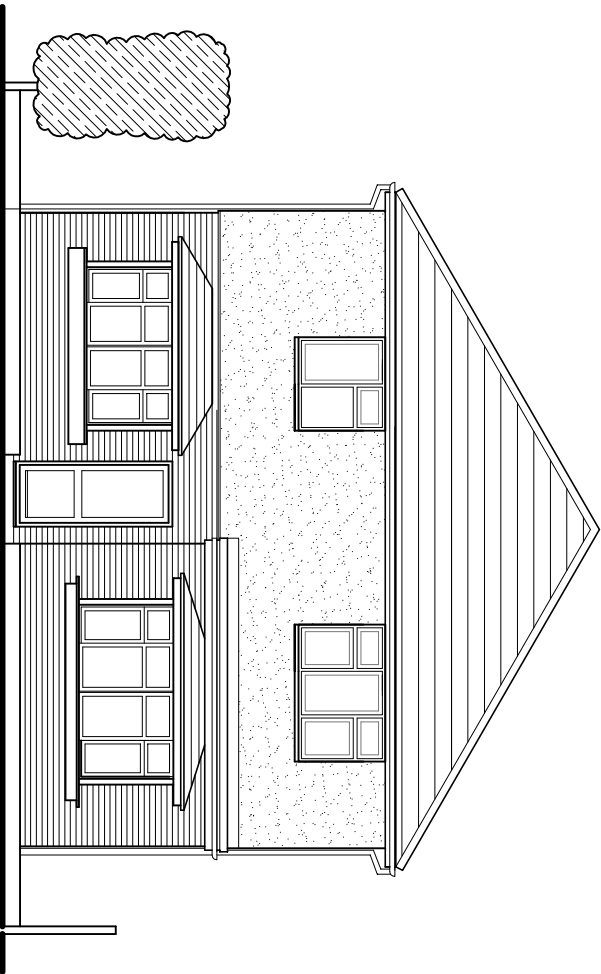 

North (rear) elevation

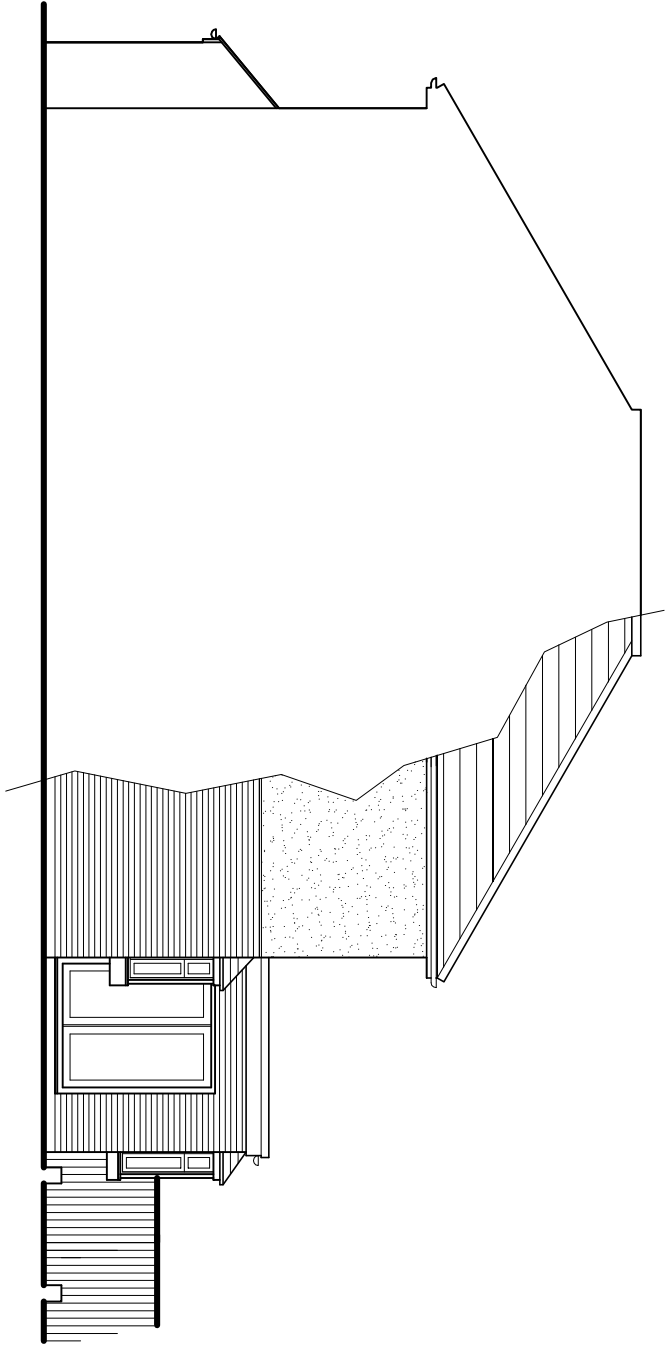


East (side) elevation

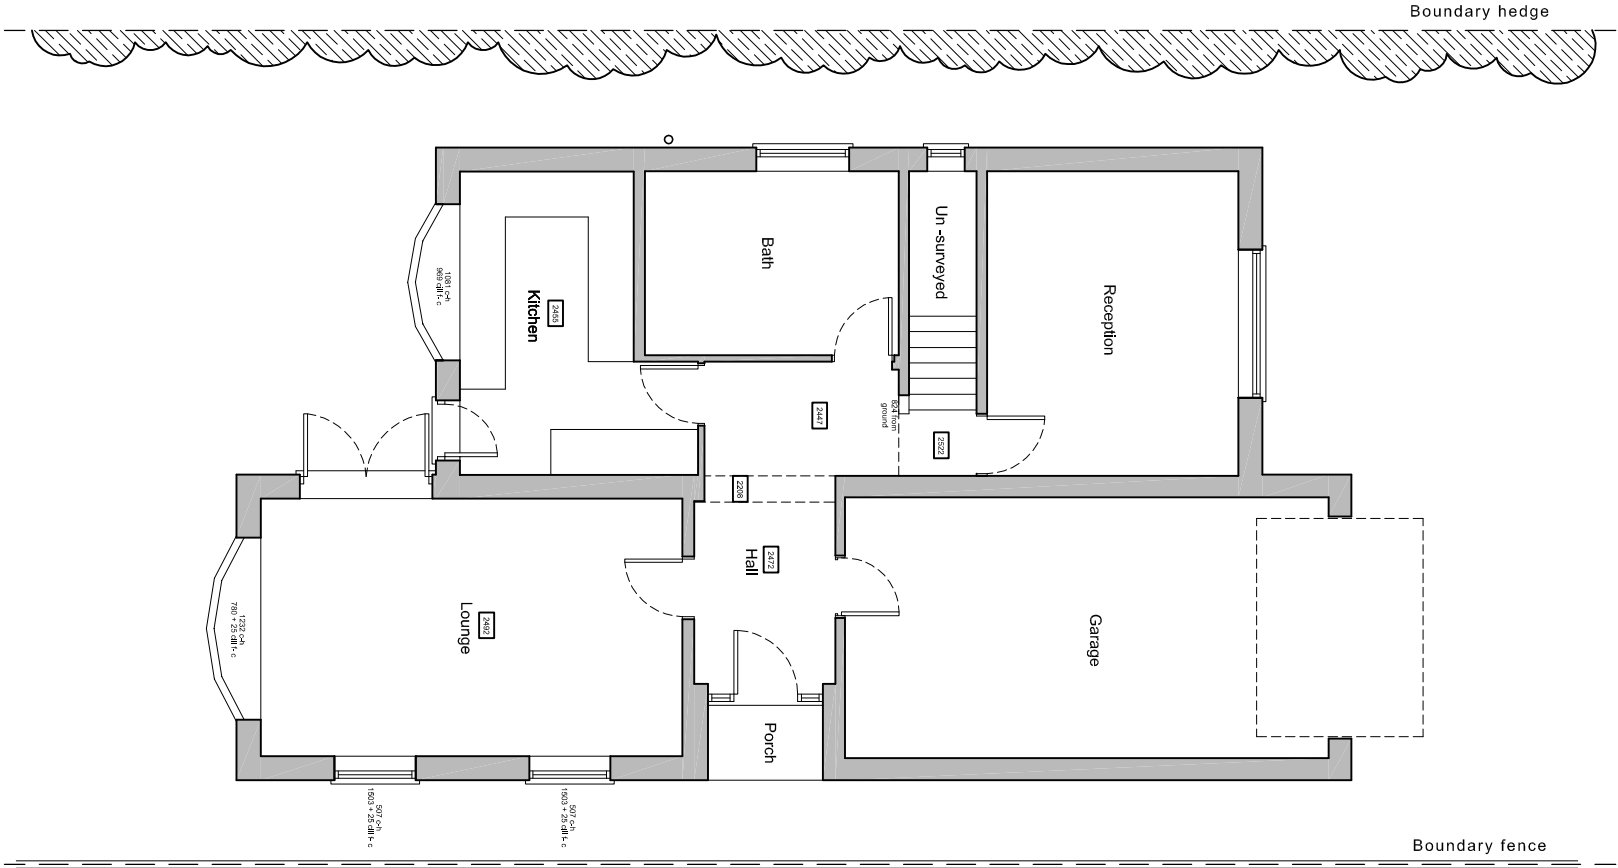

Existing ground floor plan &
north & east elevations scale 1:100
(South & west elevation unchanged in new proposal)

 

For	MR & MRS HUGHES	Title	EXISTING GROUND FLOOR PLAN, ELEVATIONS & LOCATION PLAN				Office Tel:	01243 933732	
Project	PROPOSED REAR EXTENSION AT 34 HART PLAIN AVENUE, WATERLOOVILLE HANTS, PO8 8RX	Date	Drawn	Scale	Checked	Email: admin@jb-architecturedesign.com	Web: www.jb-architecturedesign.com		
		SEPT 2019	JB	As shown @ A3	-				
		Job Number	Drawing Number	Revision					
		PL-304.19	-01						

