




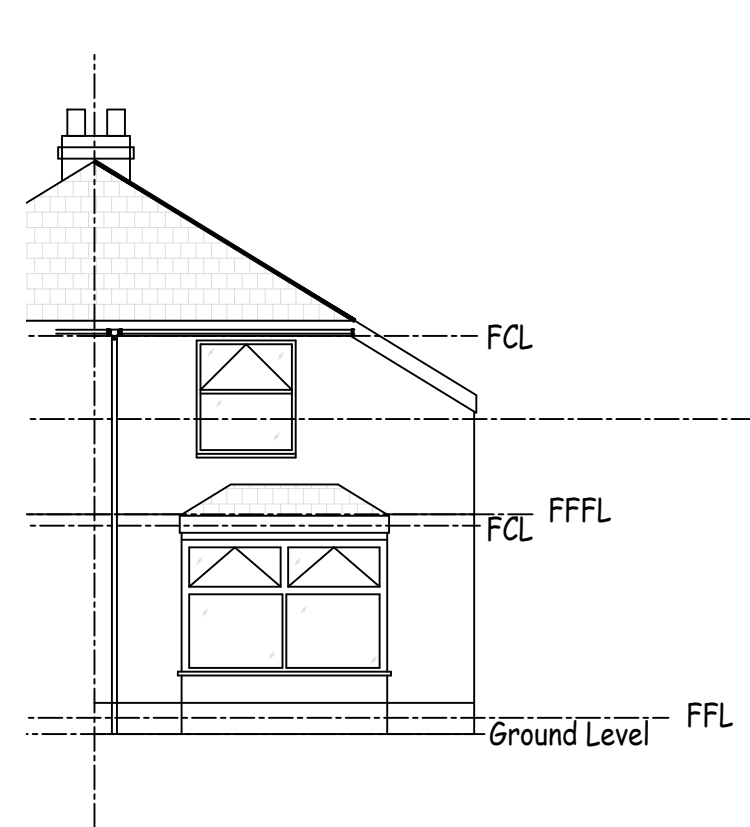


Existing Front Elevation

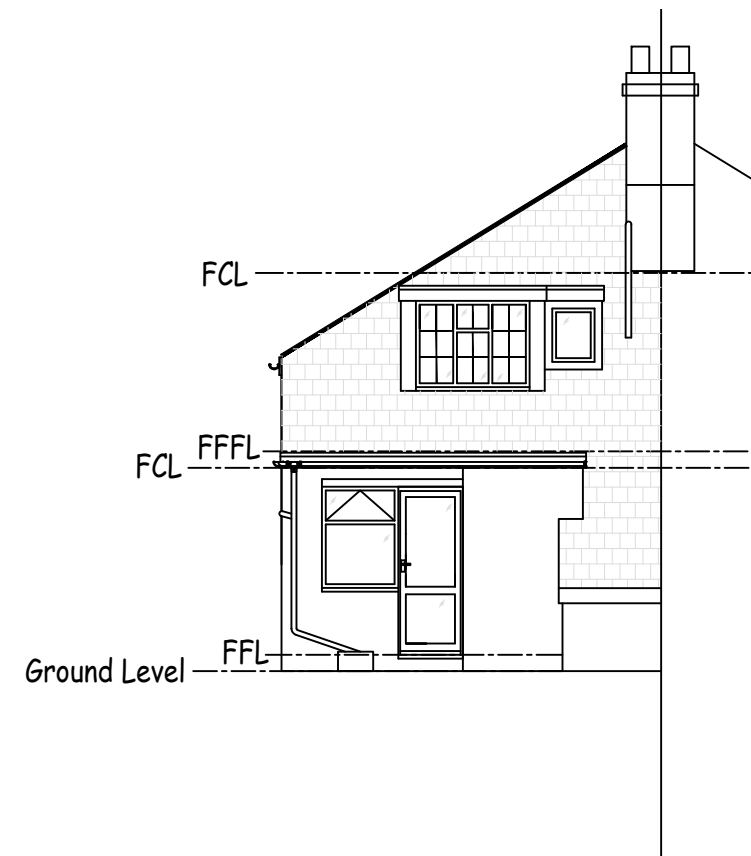

Existing Rear Elevation

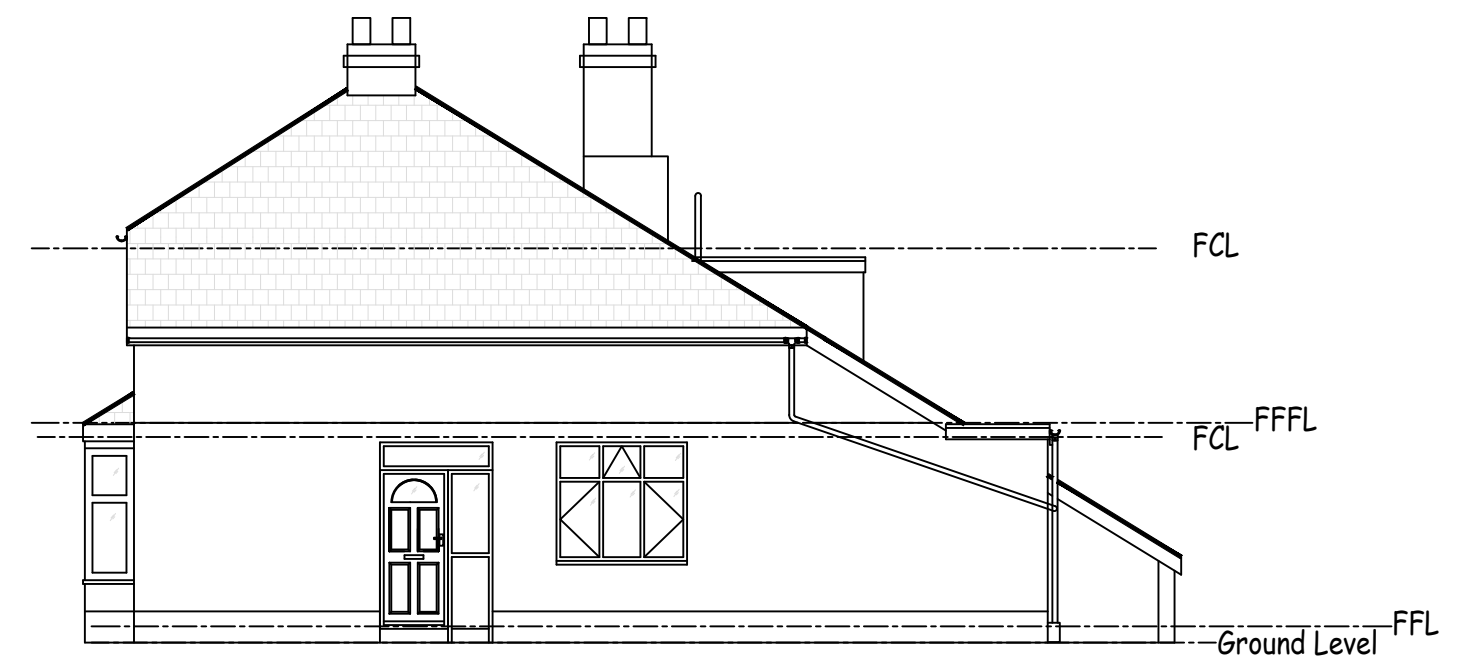

Existing Side Elevation

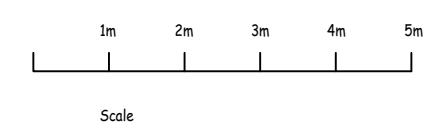

This drawing may be scaled for planning purposes only.
For all other purposes dimensions must be checked on
site and not scaled from the drawing.

Client:	Mr & Mrs E French
Project:	12 Westbrook Grove
	Purbrook, PO7 5HX
Drawing Title:	Existing Elevations
Drawn By :	SD
Date:	Feb 20
	Scale : 1:100@A2
Drawing No:	A2-003
	Issue: A