




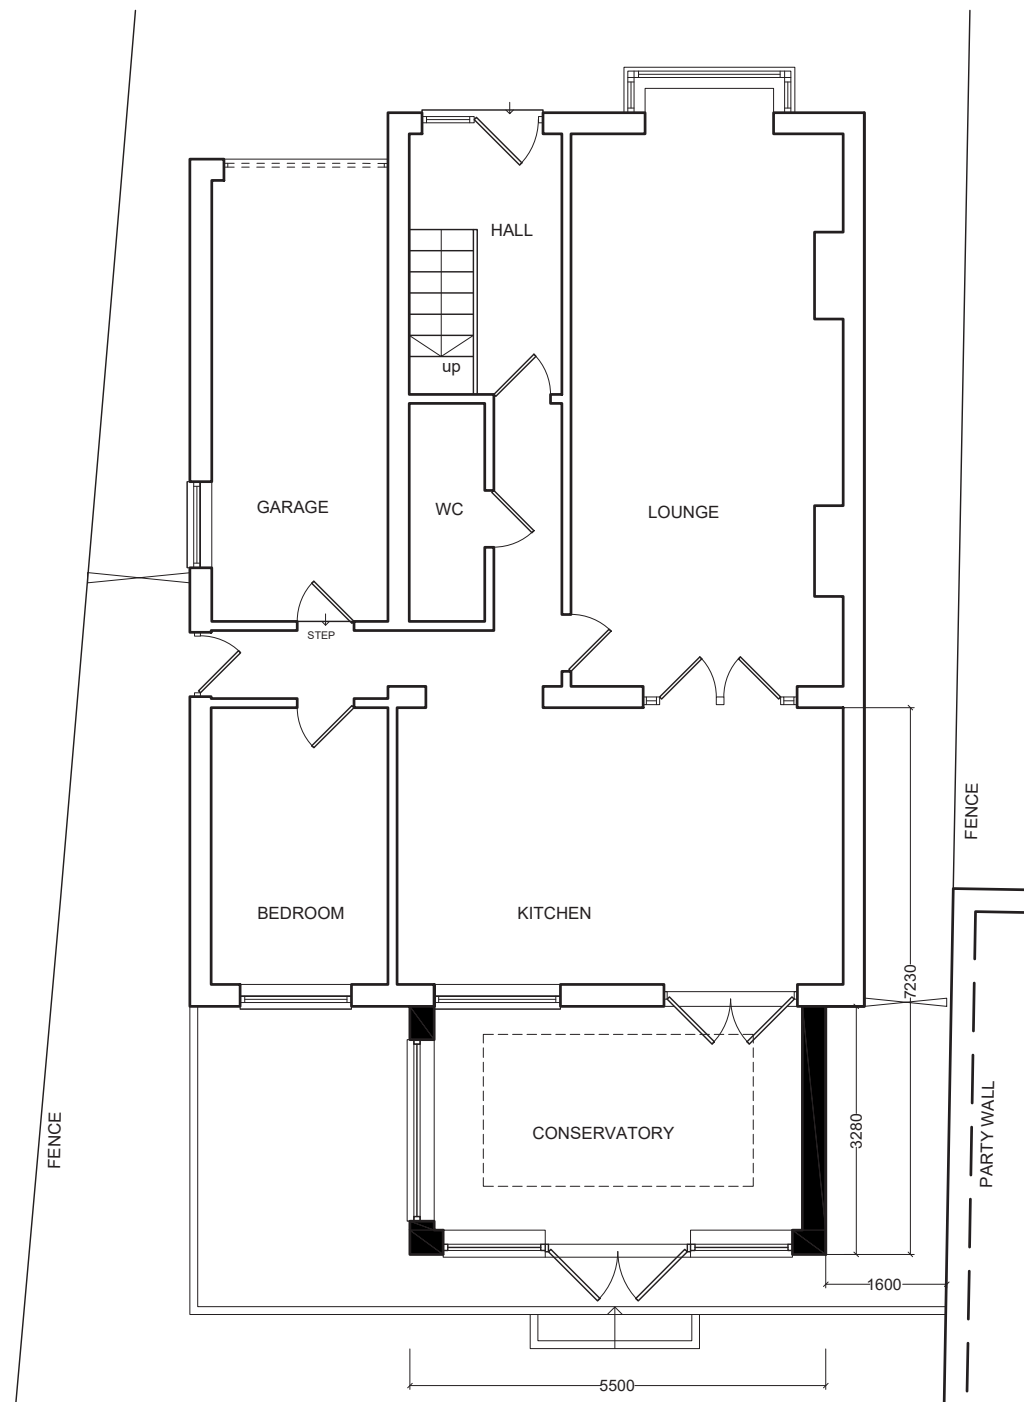

GROUND FLOOR PLAN

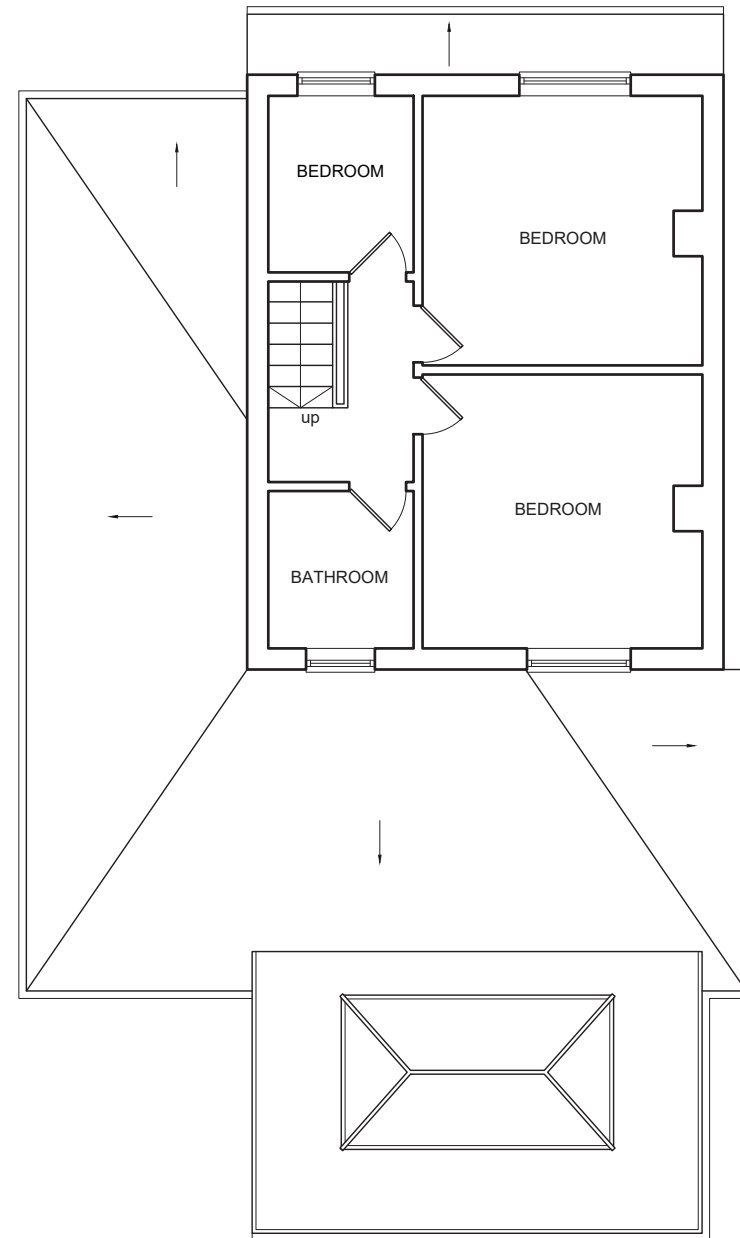

FIRST FLOOR PLAN

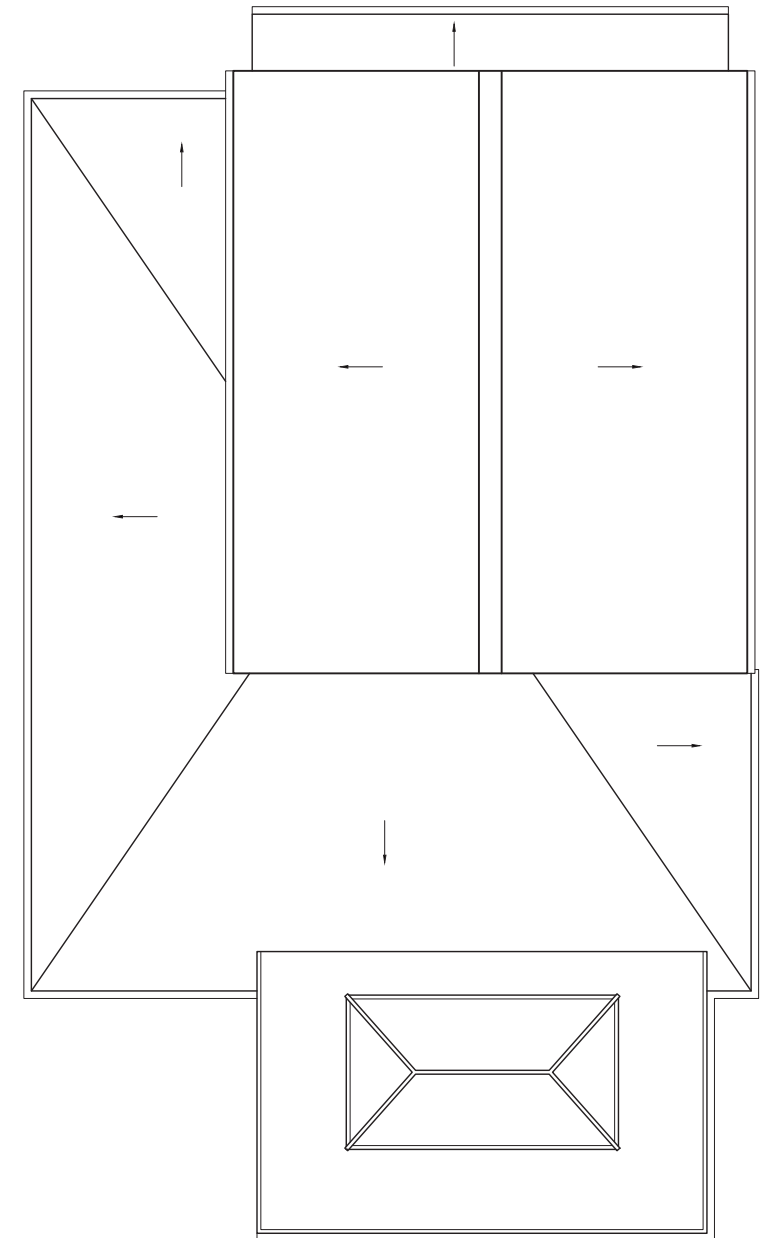

ROOF PLAN



Address
77 Silvester Road
Cowplain
Waterlooville
PO8 8TR

Drawing Number
003

Drawing
Existing Floor and roof plans

Scale
1:100 @ A3



**PLANNING &
ARCHITECTURE**

19 Well Copse Close, Horndean, Waterlooville, Hampshire, PO80HB
02392593488
WWW.SDAPLANNING.CO.UK