




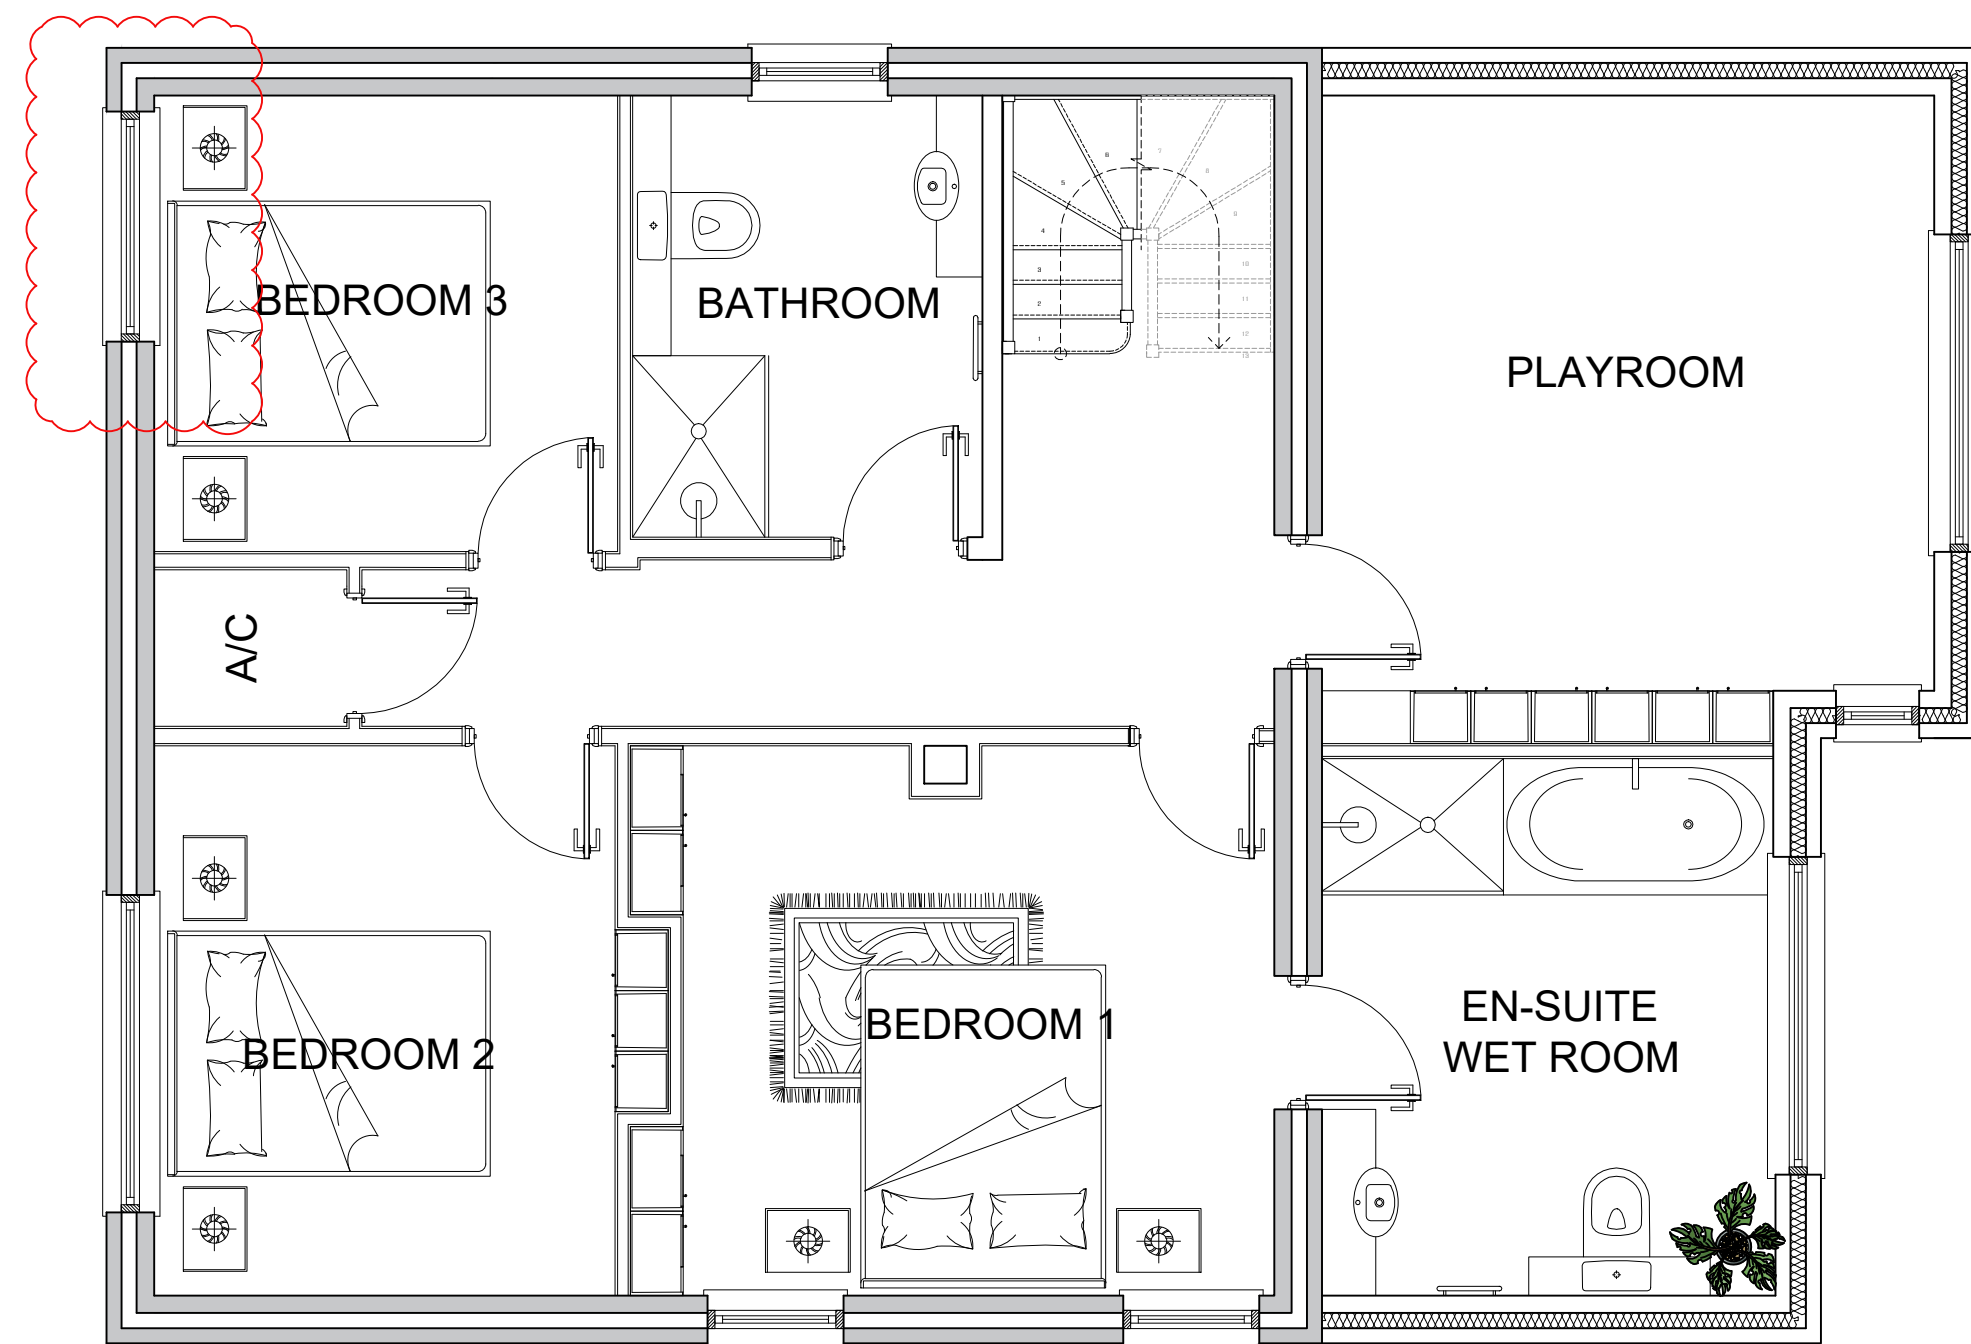


Proposed First Floor Plan
1:50

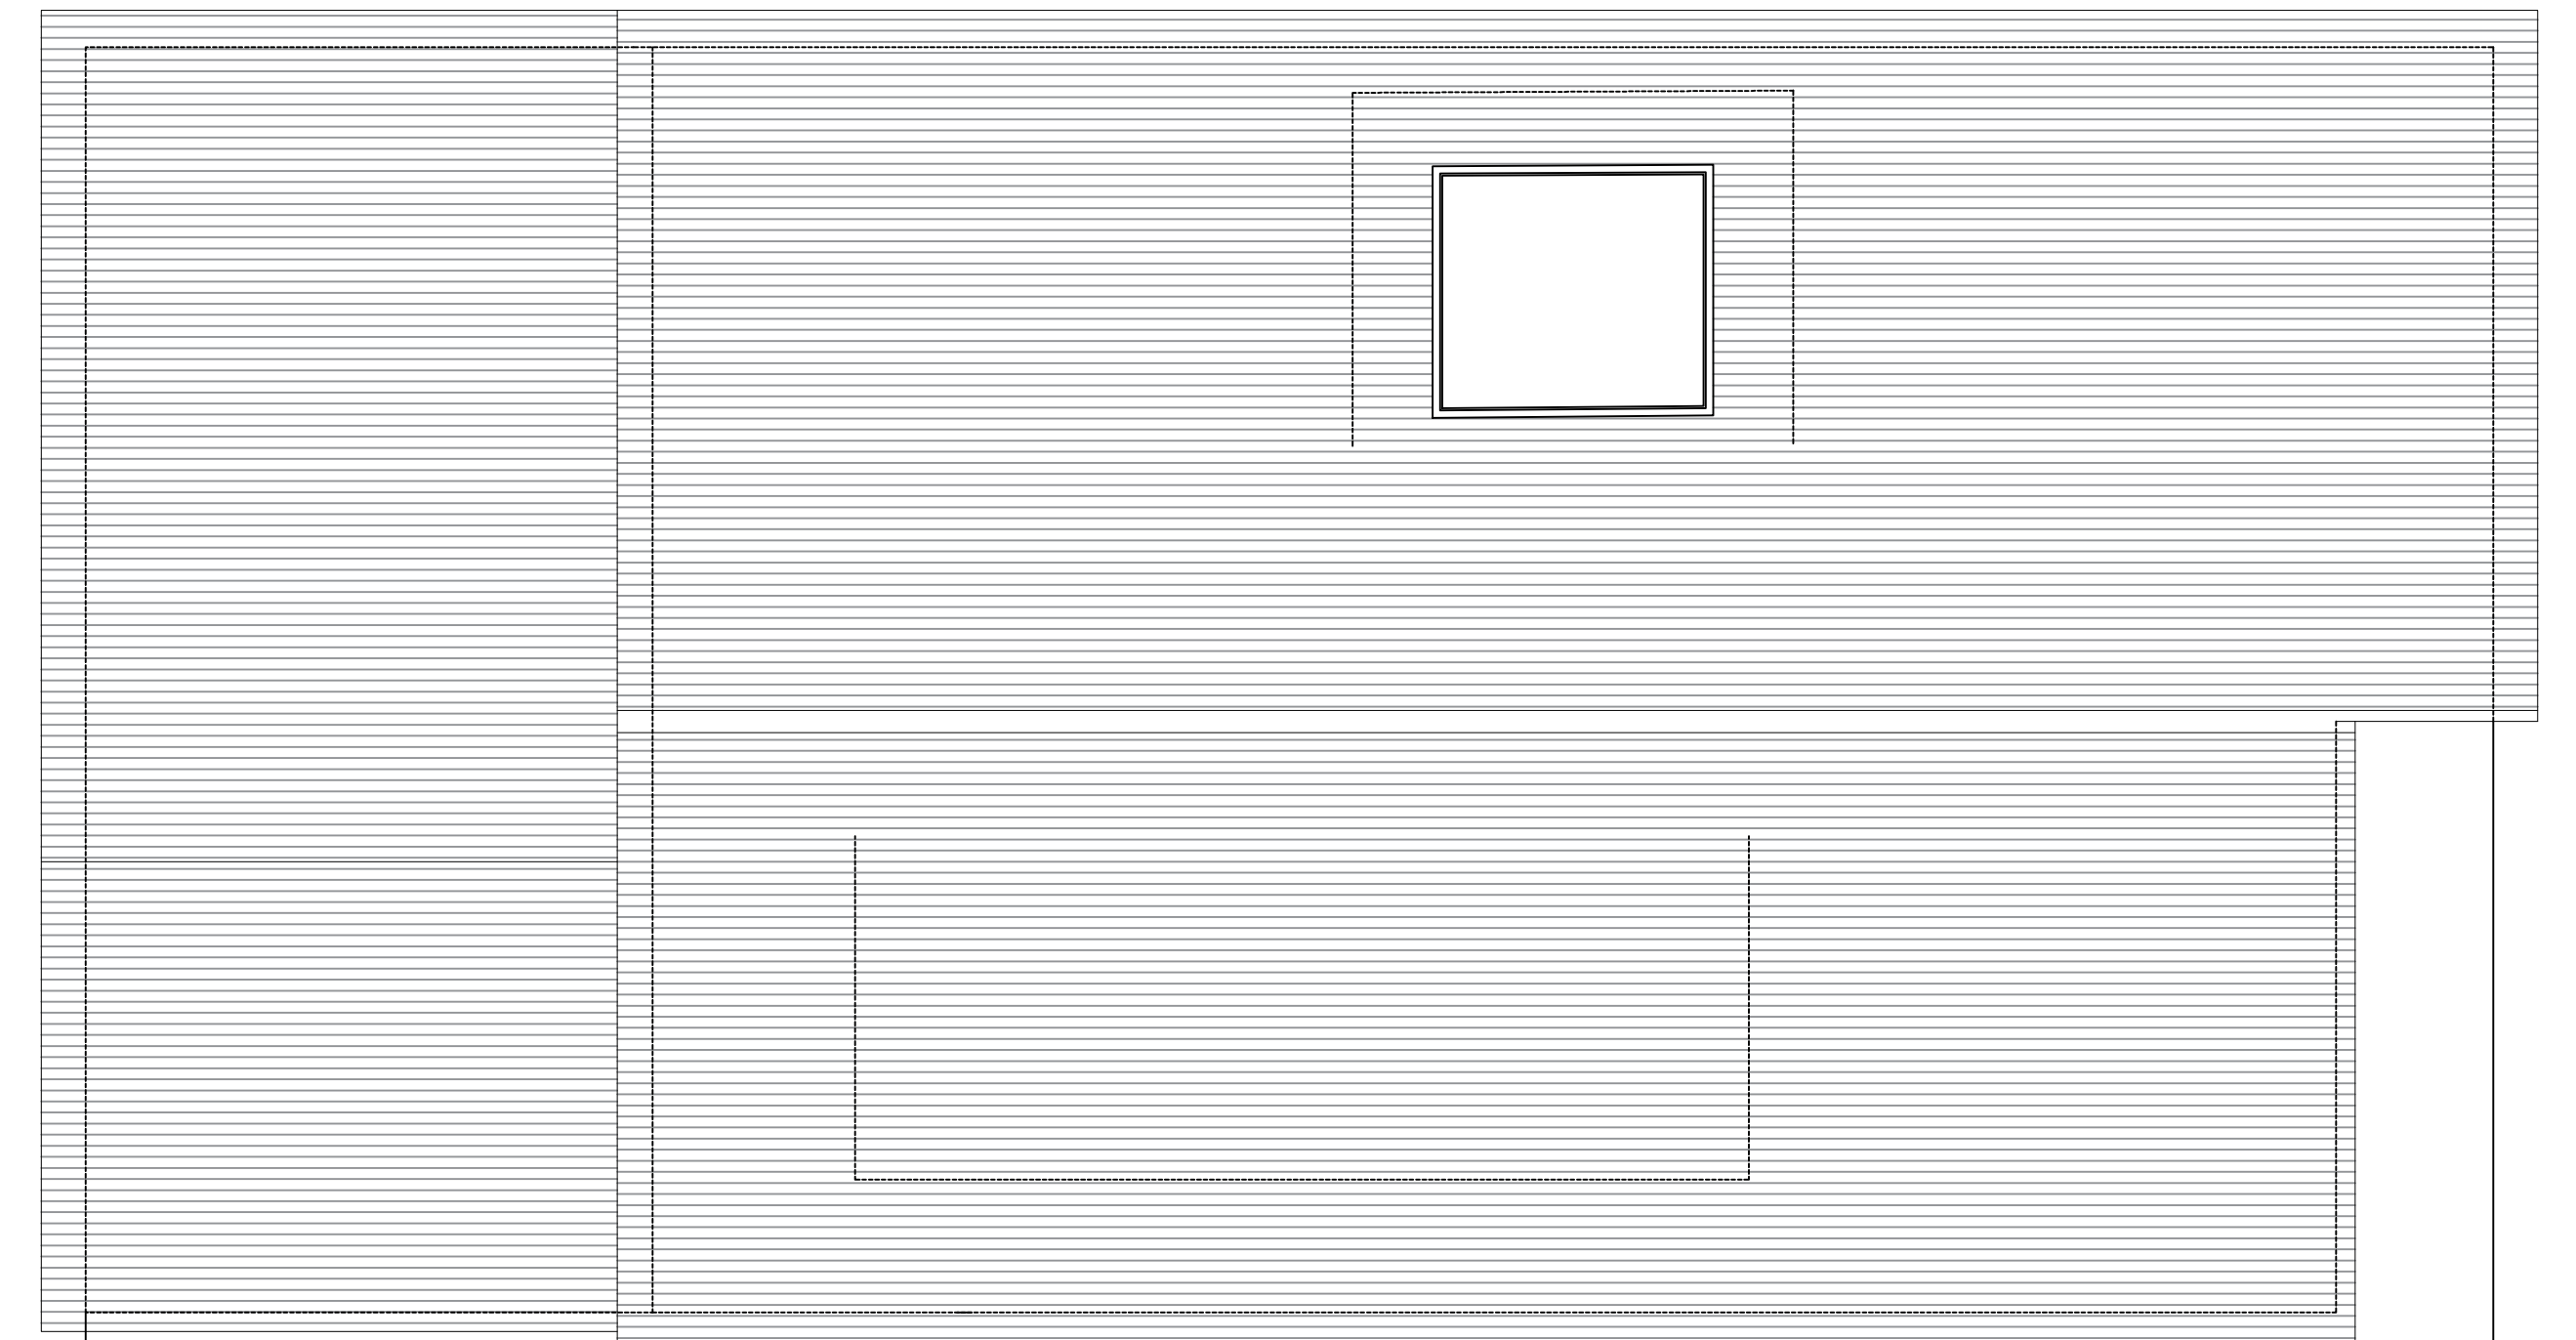


Proposed Roof Plan
1:50

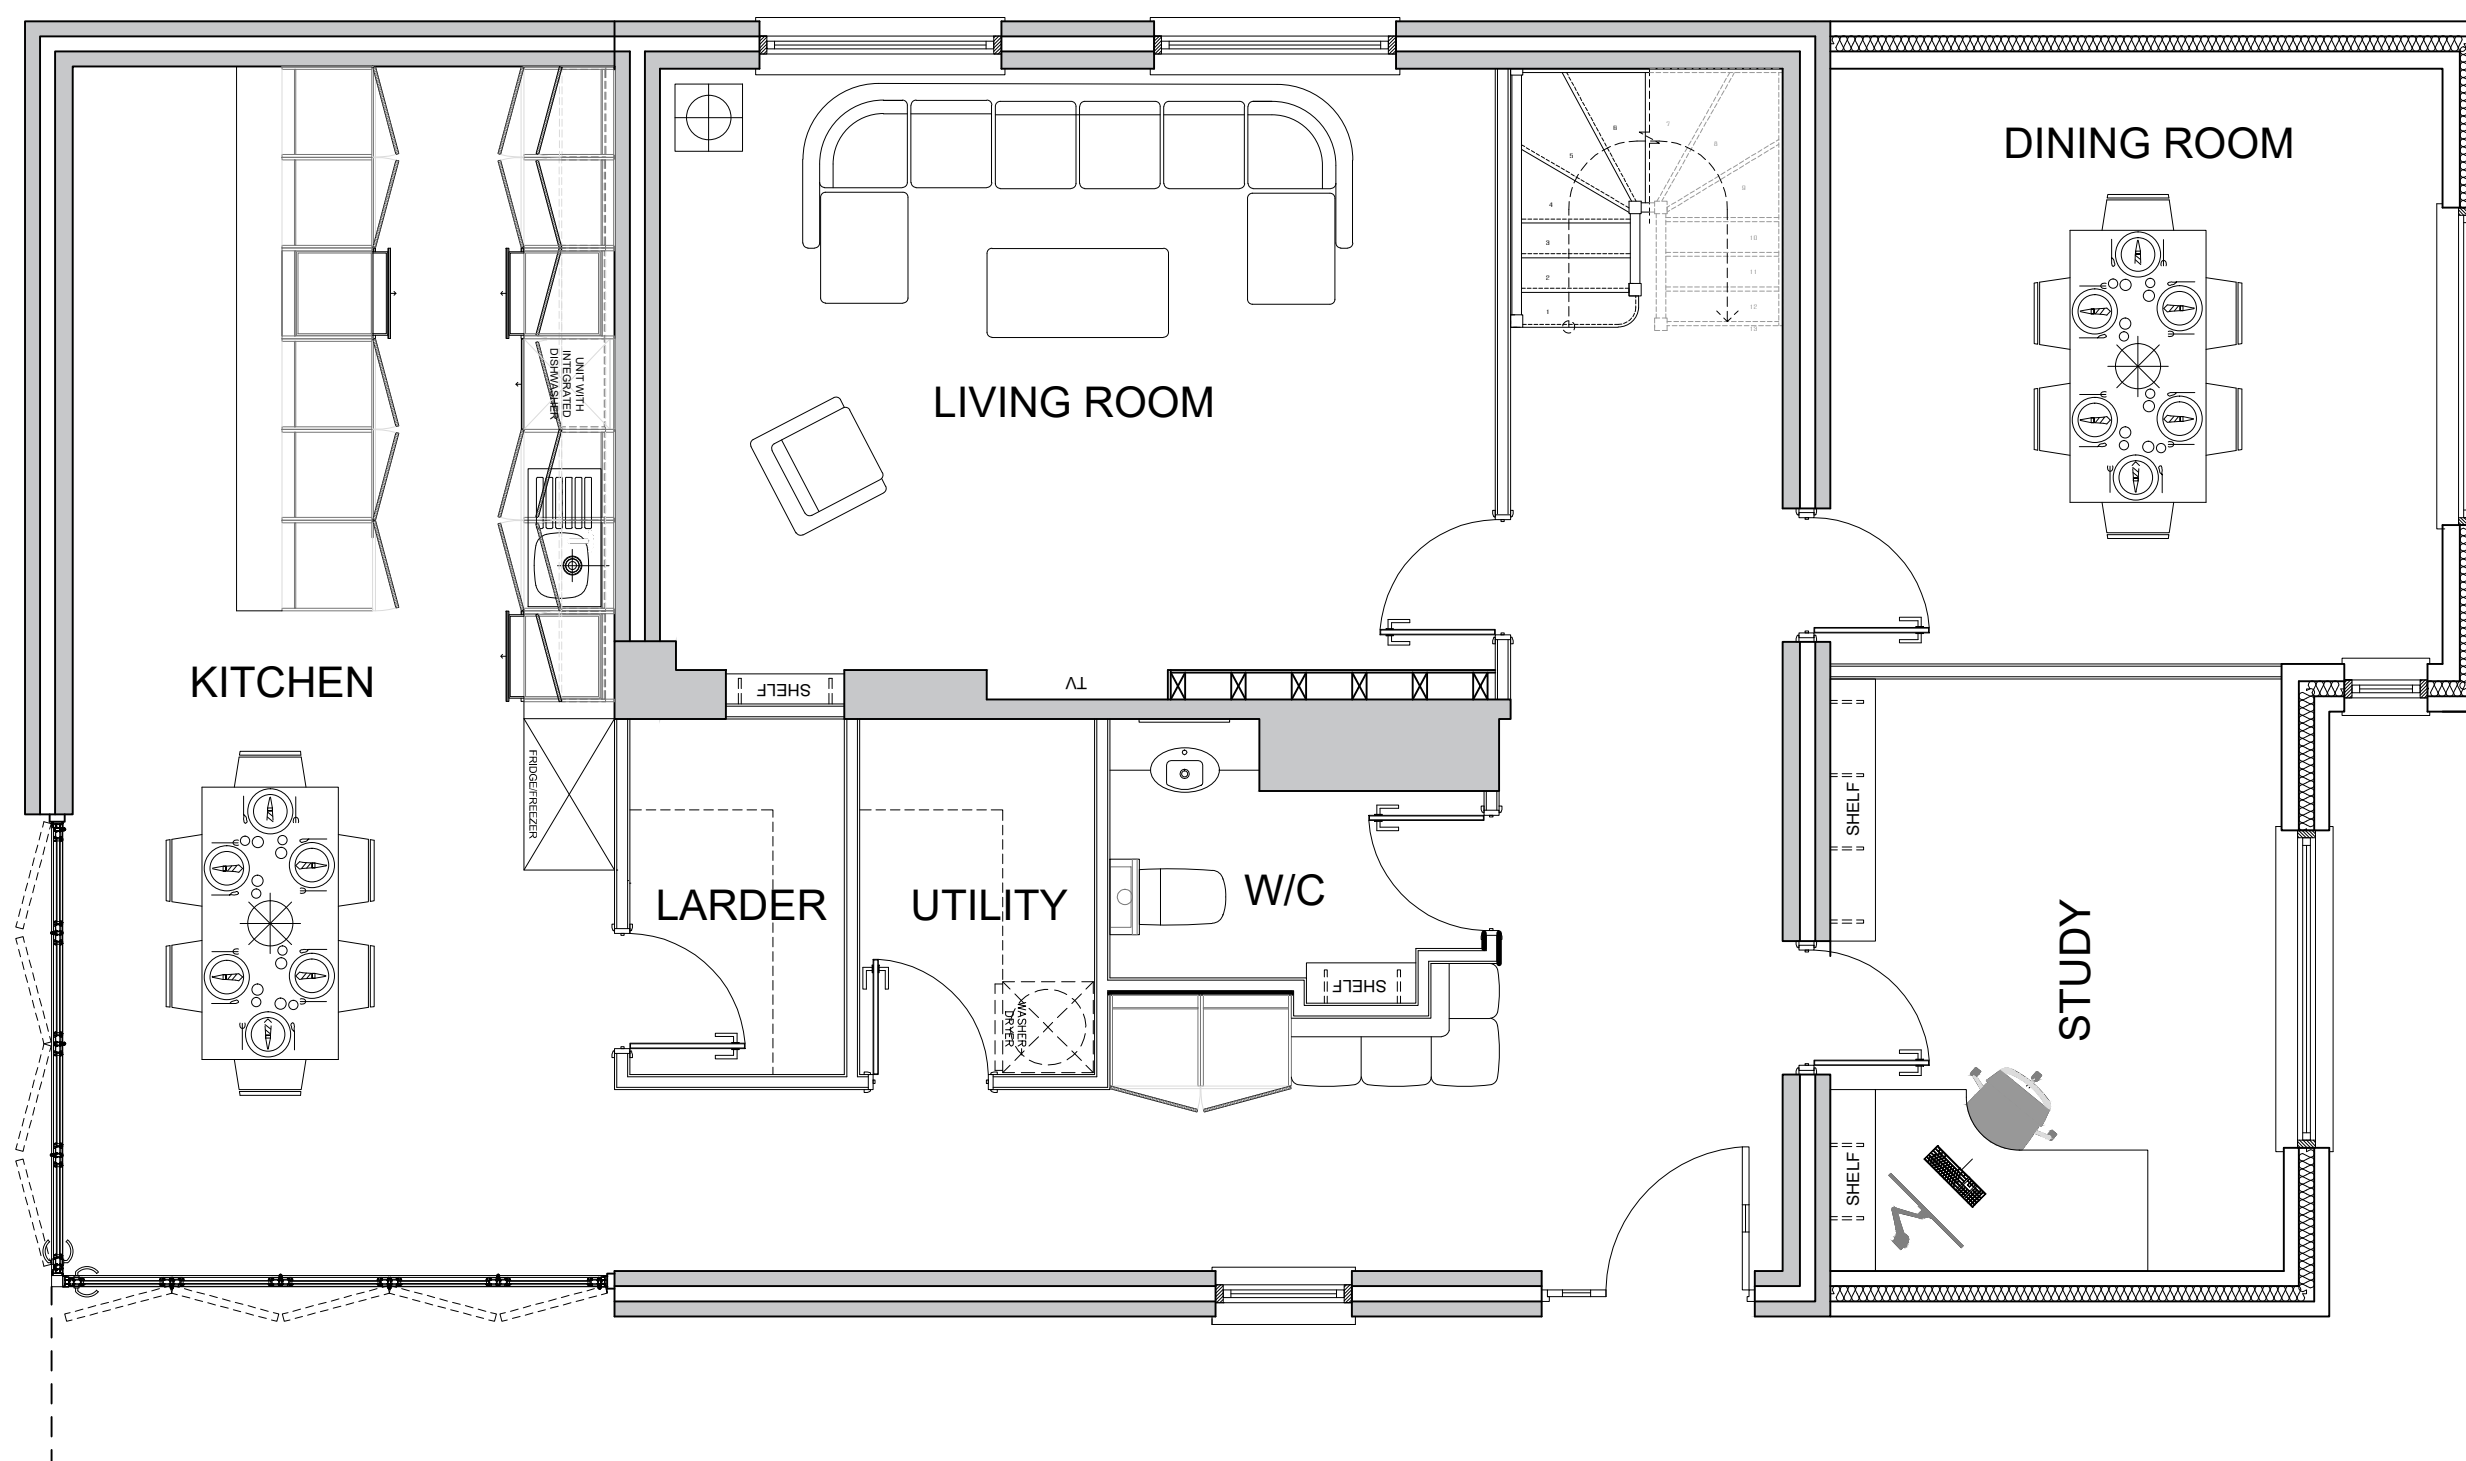

Proposed Ground Floor Plan
1:50

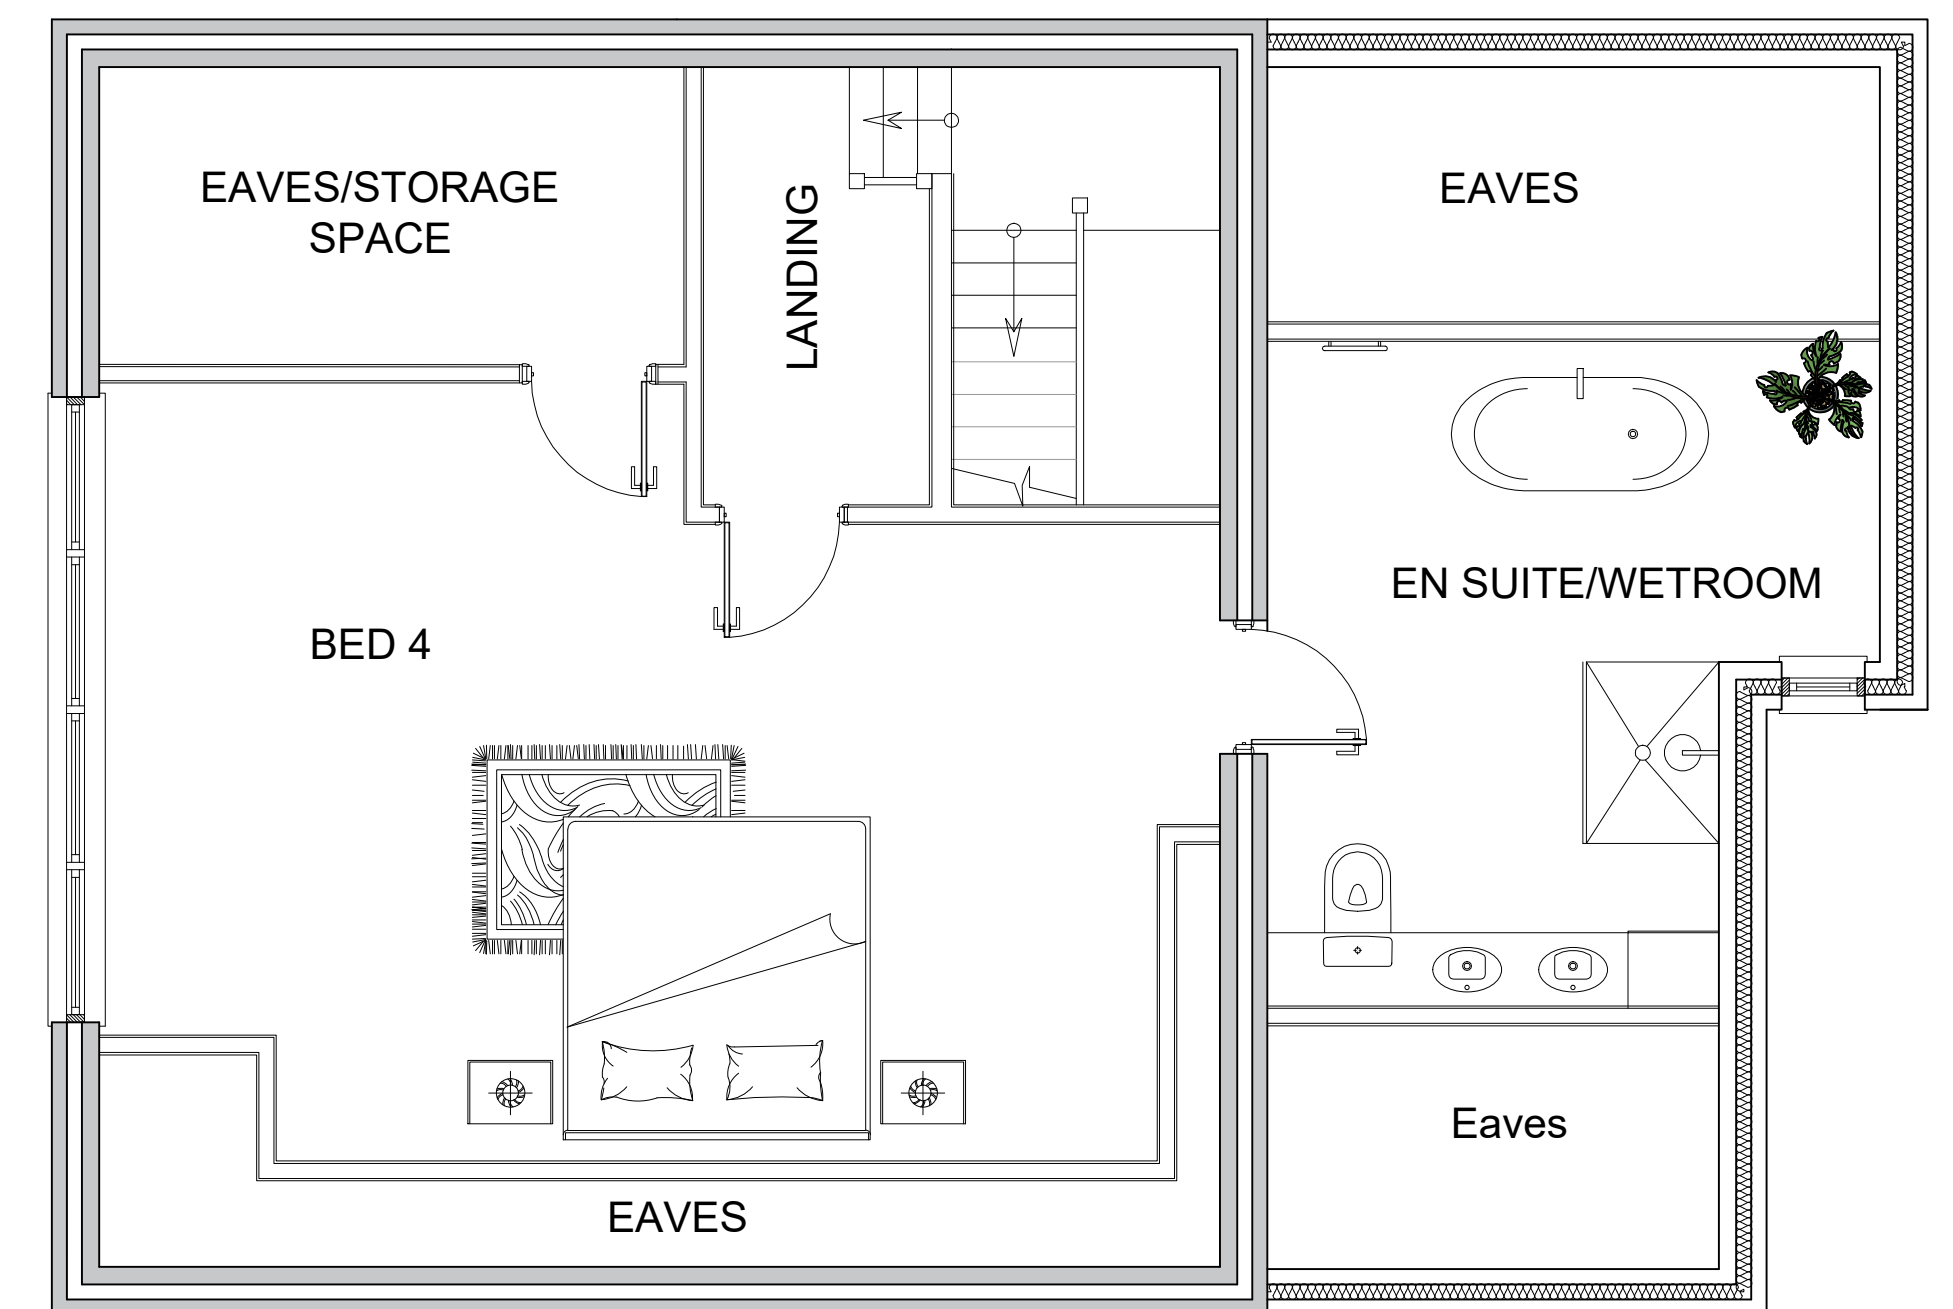


Proposed Second Floor Plan
1:50

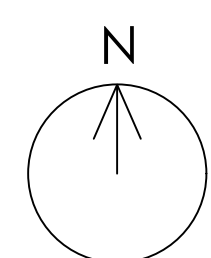

notes:

revisions: A | 07.10.2019 SCR | Amended to reflect planners comments

 

NOTE: The contractor is responsible for checking all site dimensions and levels. These should be checked prior to the ordering of any components and before the commencement of the works. All discrepancies should be brought to the attention of the Contract Administrator

Mr Eyre
200 Park Avenue
Purbrook, Waterlooville

title: Proposed Floor Plans

status:
dates:
scale:
drawn:
chk'd:

Planning
May 2018
1:50/100@A1
SCR
GR

job: 1040
dwg: 1201
rev: A