




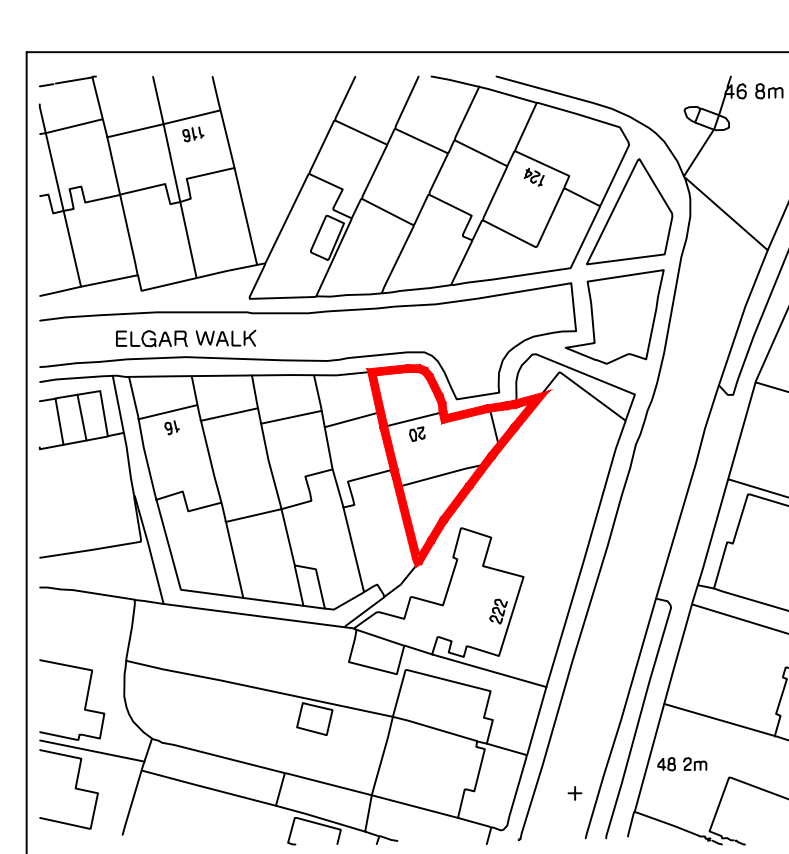


SITE PLAN
SCALE 1:250

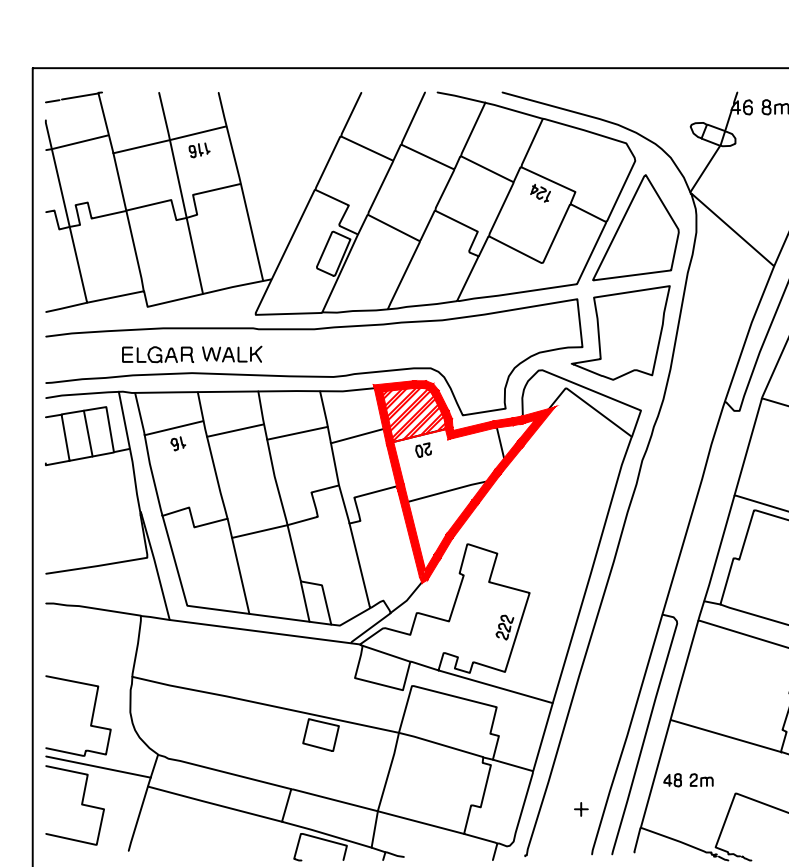


CAR PARKING
SCALE 1:250

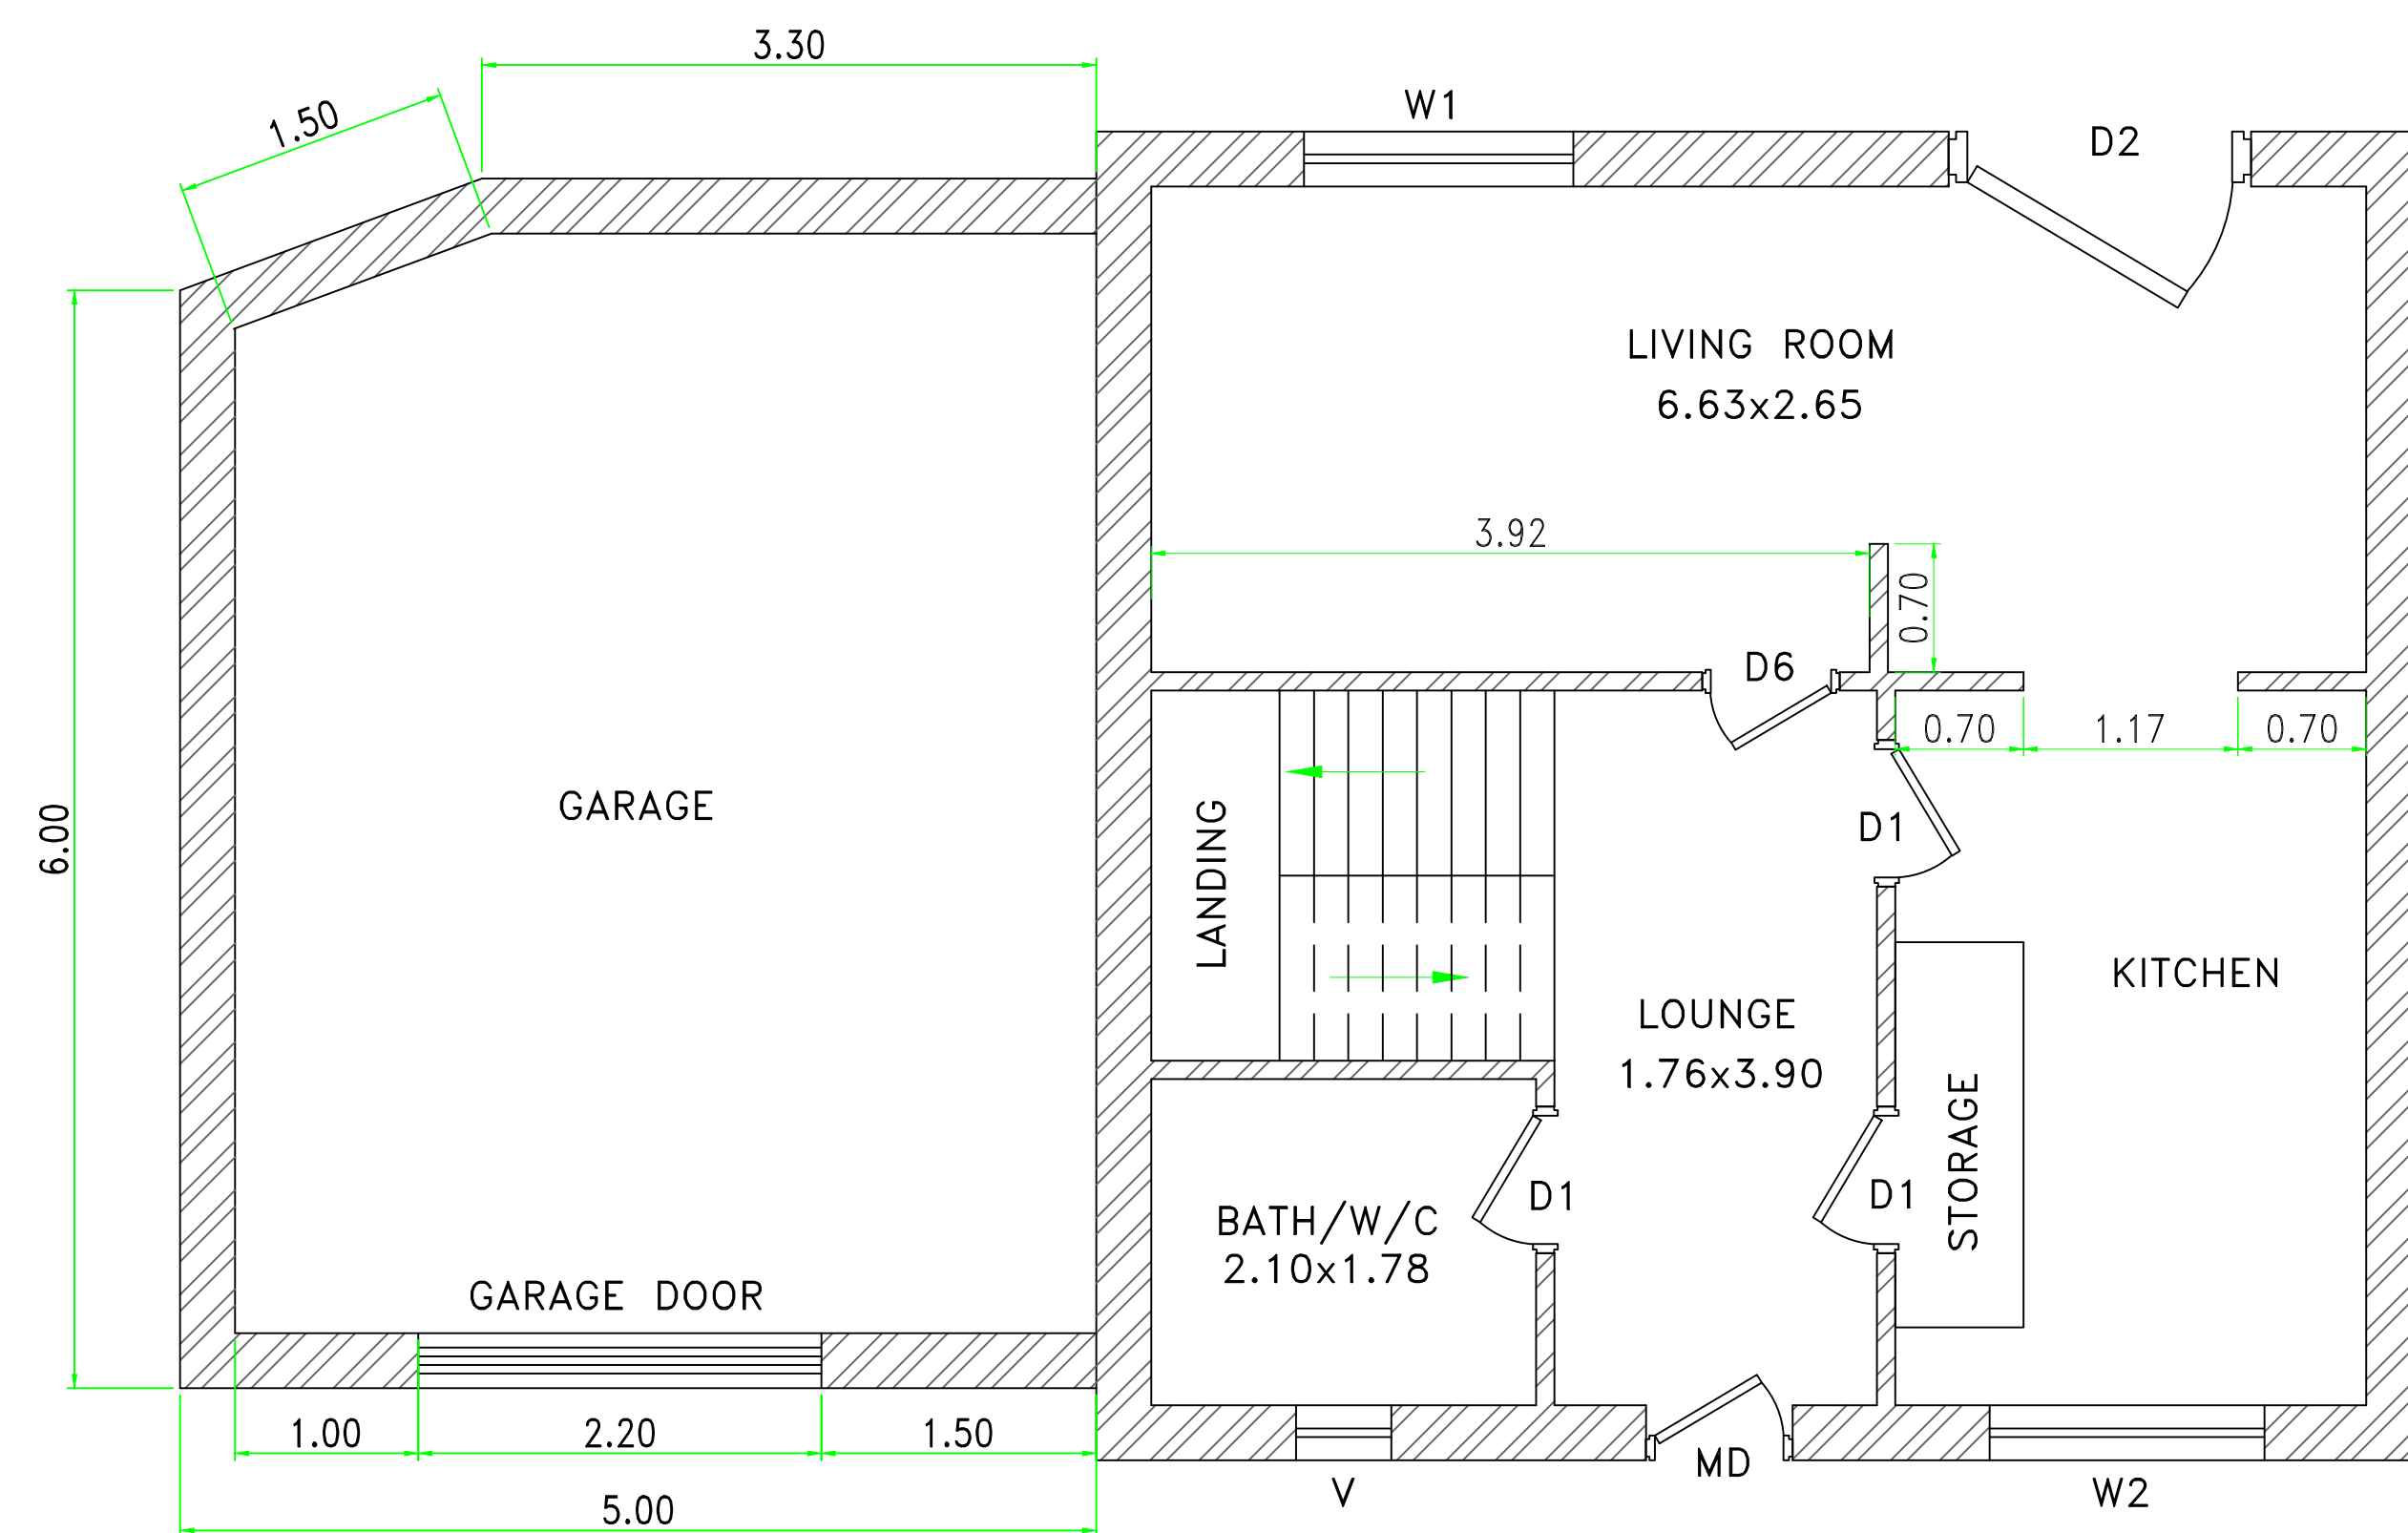

1 GROUND FLOOR PLAN_EXISTING
SCALE 1:100

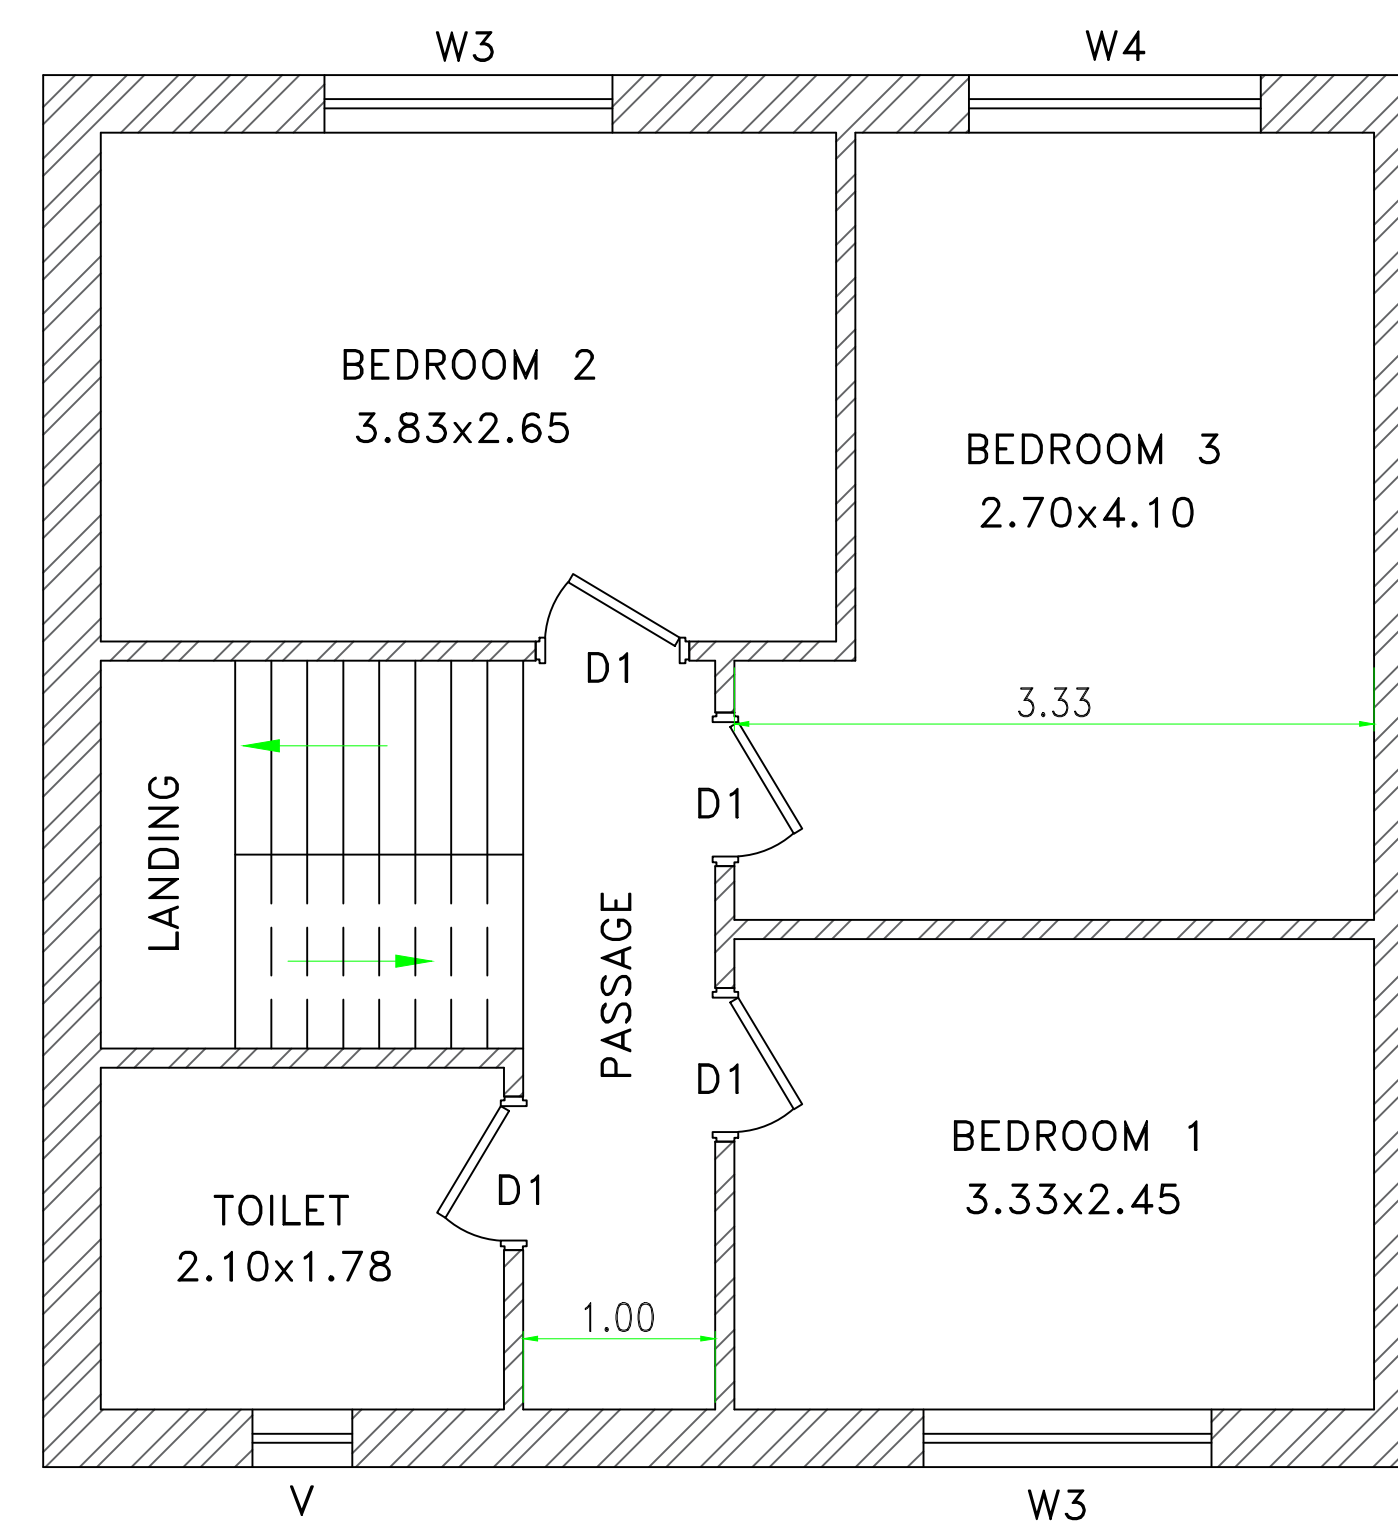

1 FIRST FLOOR PLAN_EXISTING
SCALE 1:100

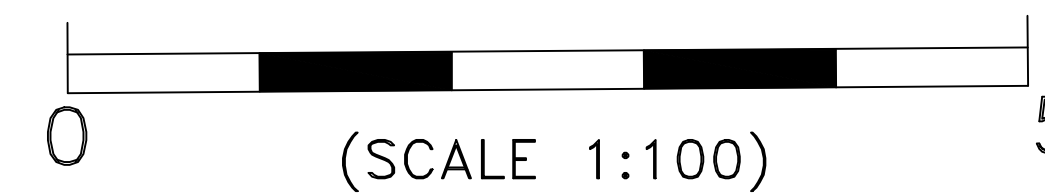

General Notes

ALL DIMENSIONS ARE IN METRES.

1.	DRG NO.01, REV.1	02/10/2019
No.	Revision/Issue	Date

Firm Name and Address

Project Name and Address

20 ELGAR WALK,
WATERLOOVILLE

Project	Sheet
PLANS EXISTING GF & FF	01
Date	
26/06/2019	
Scale	
1:100	