

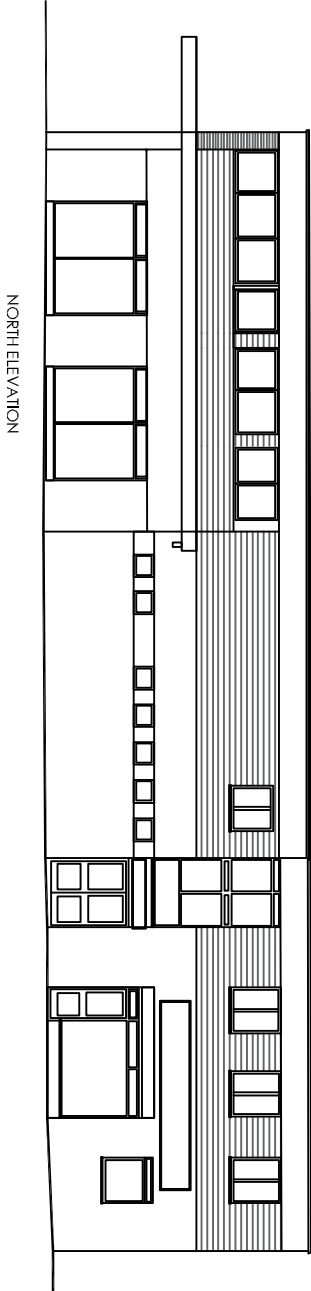
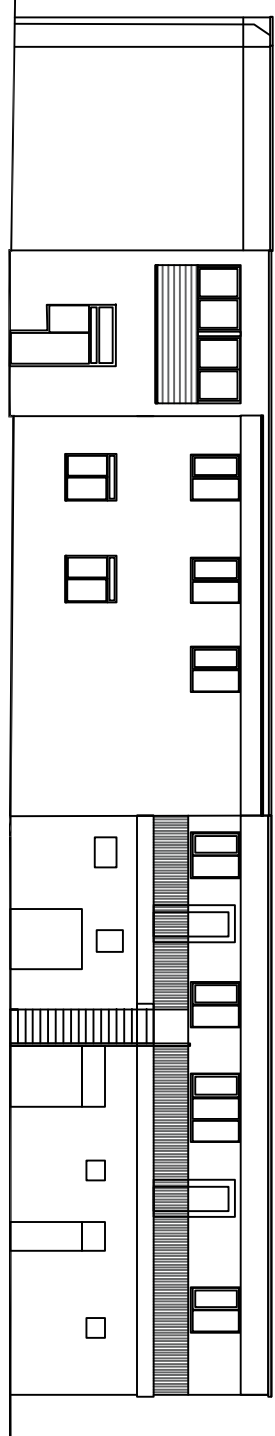
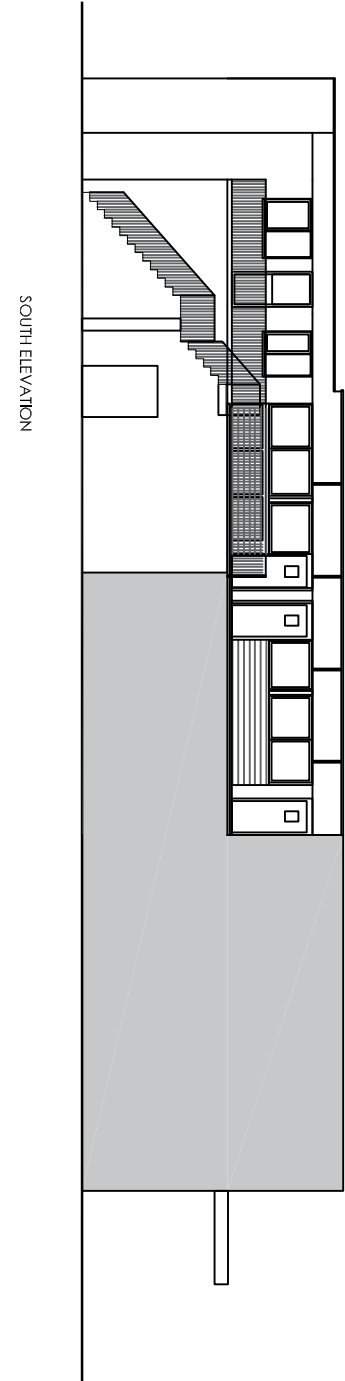
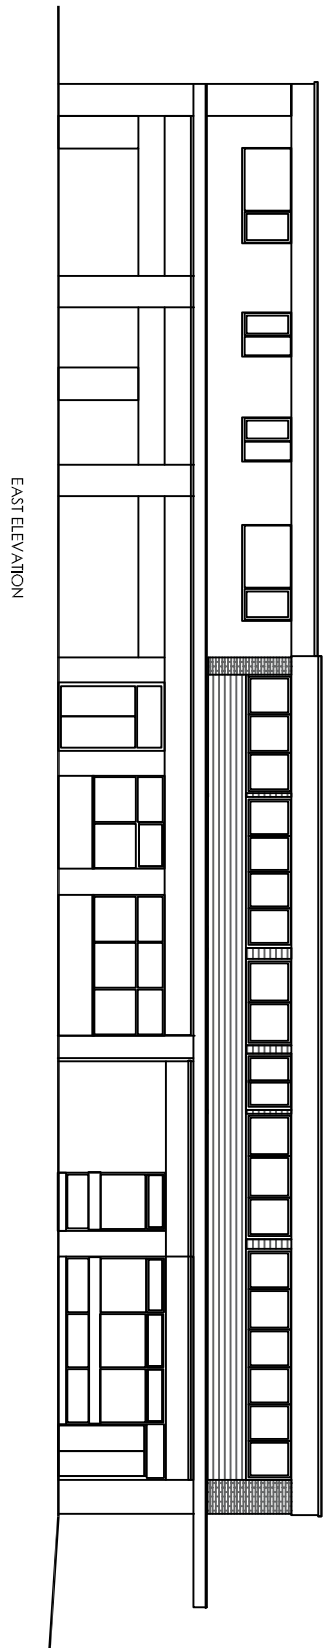
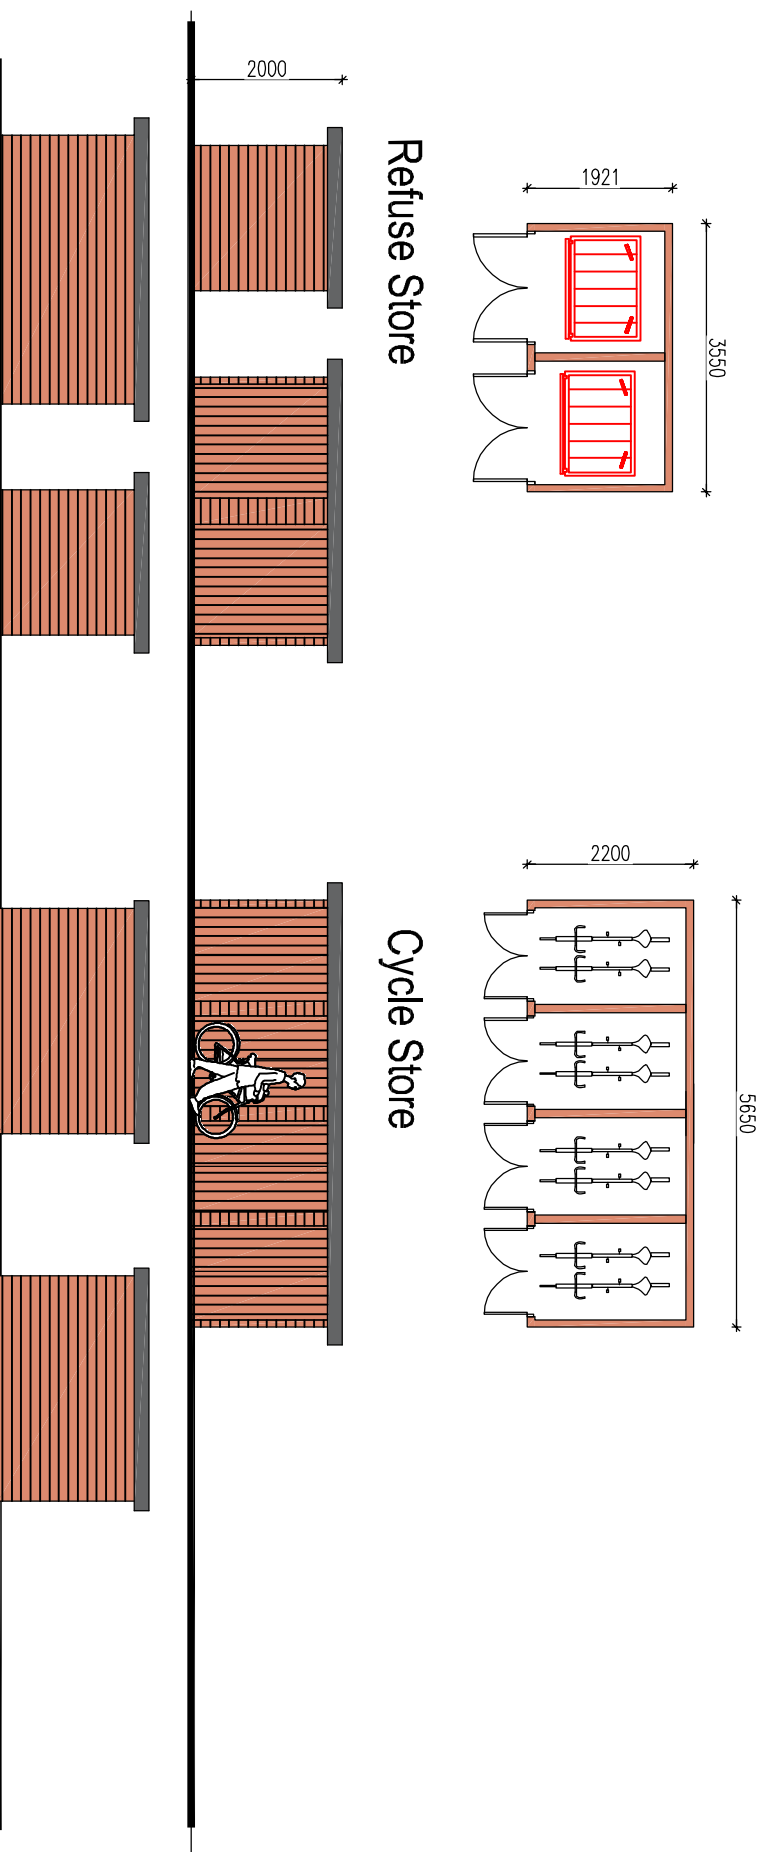
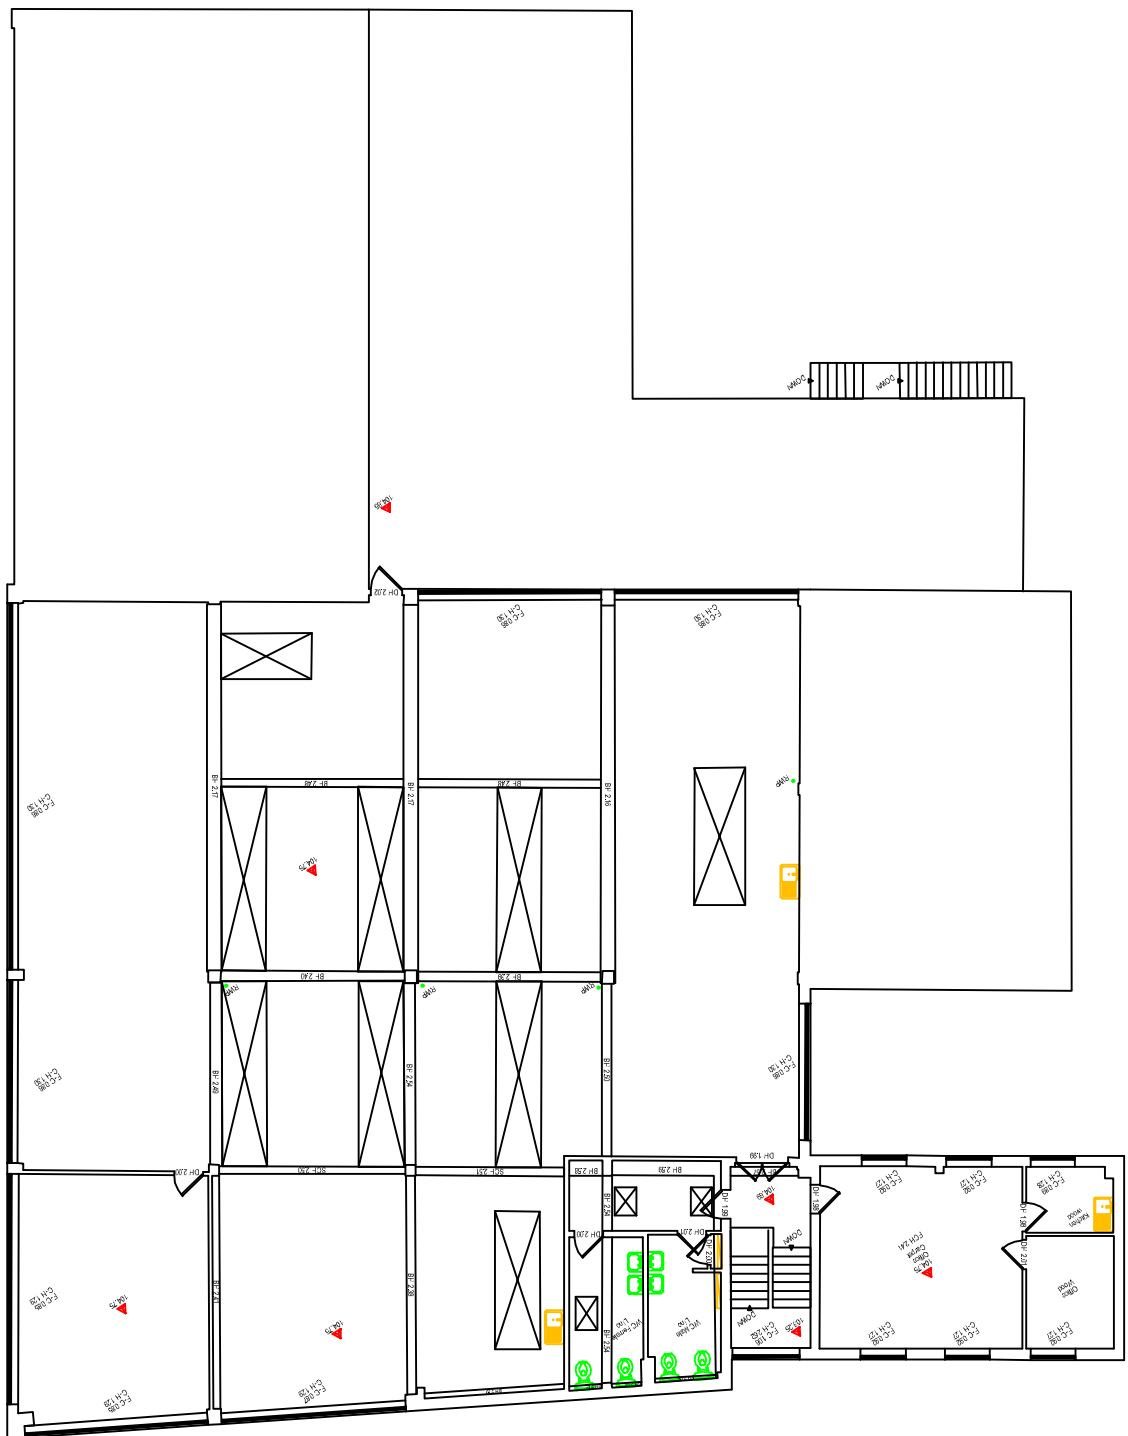


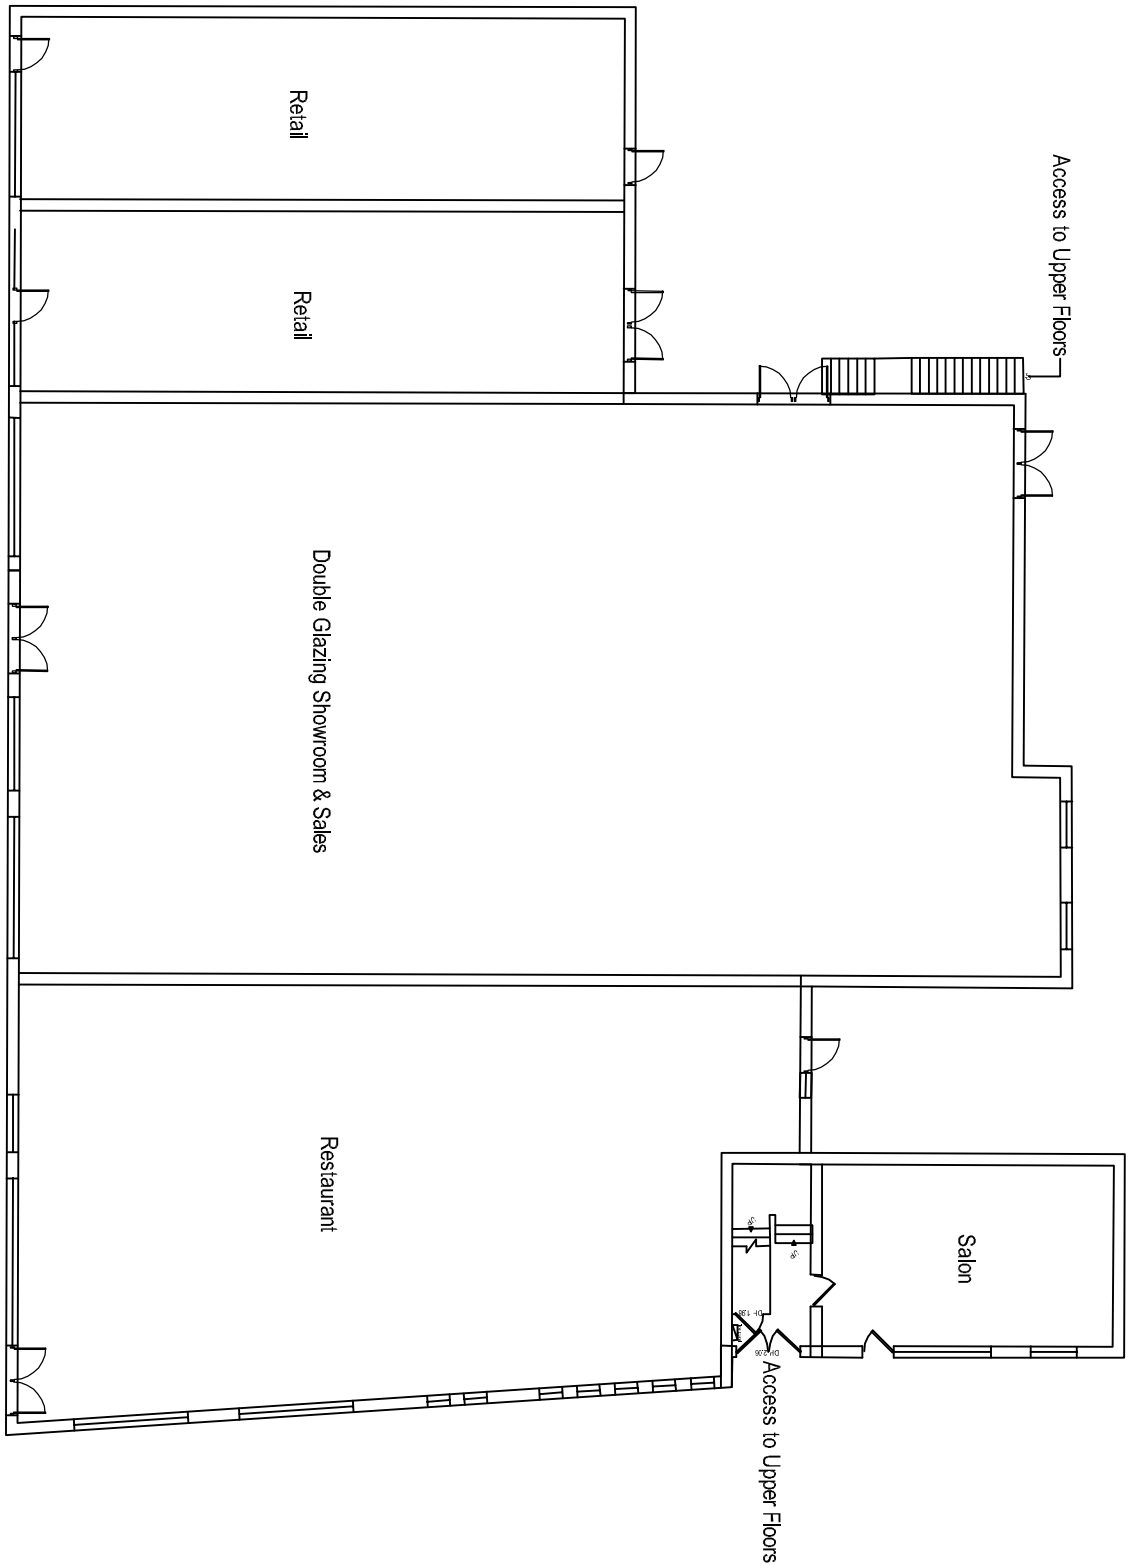

Scale in Metres
0 1 2 3 4 5
for 1:200



Key:

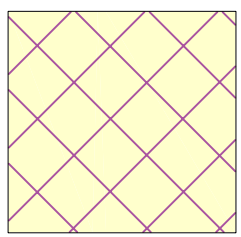

Proposed Flat's Parking
8 no

Proposed refuse store

Proposed cycle store

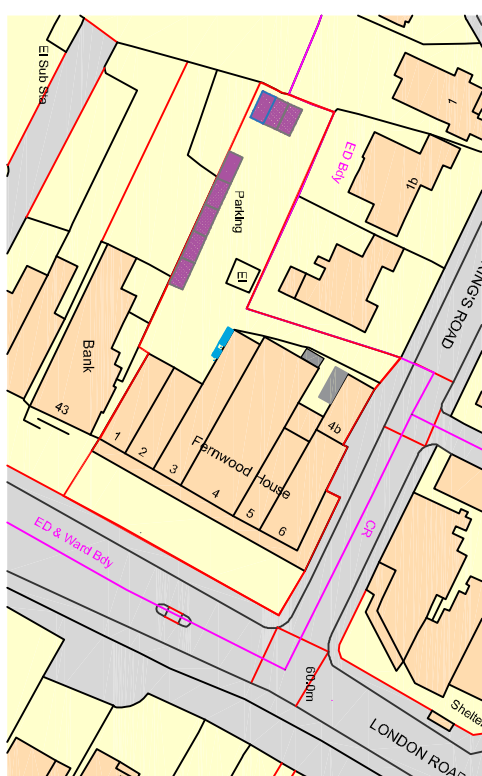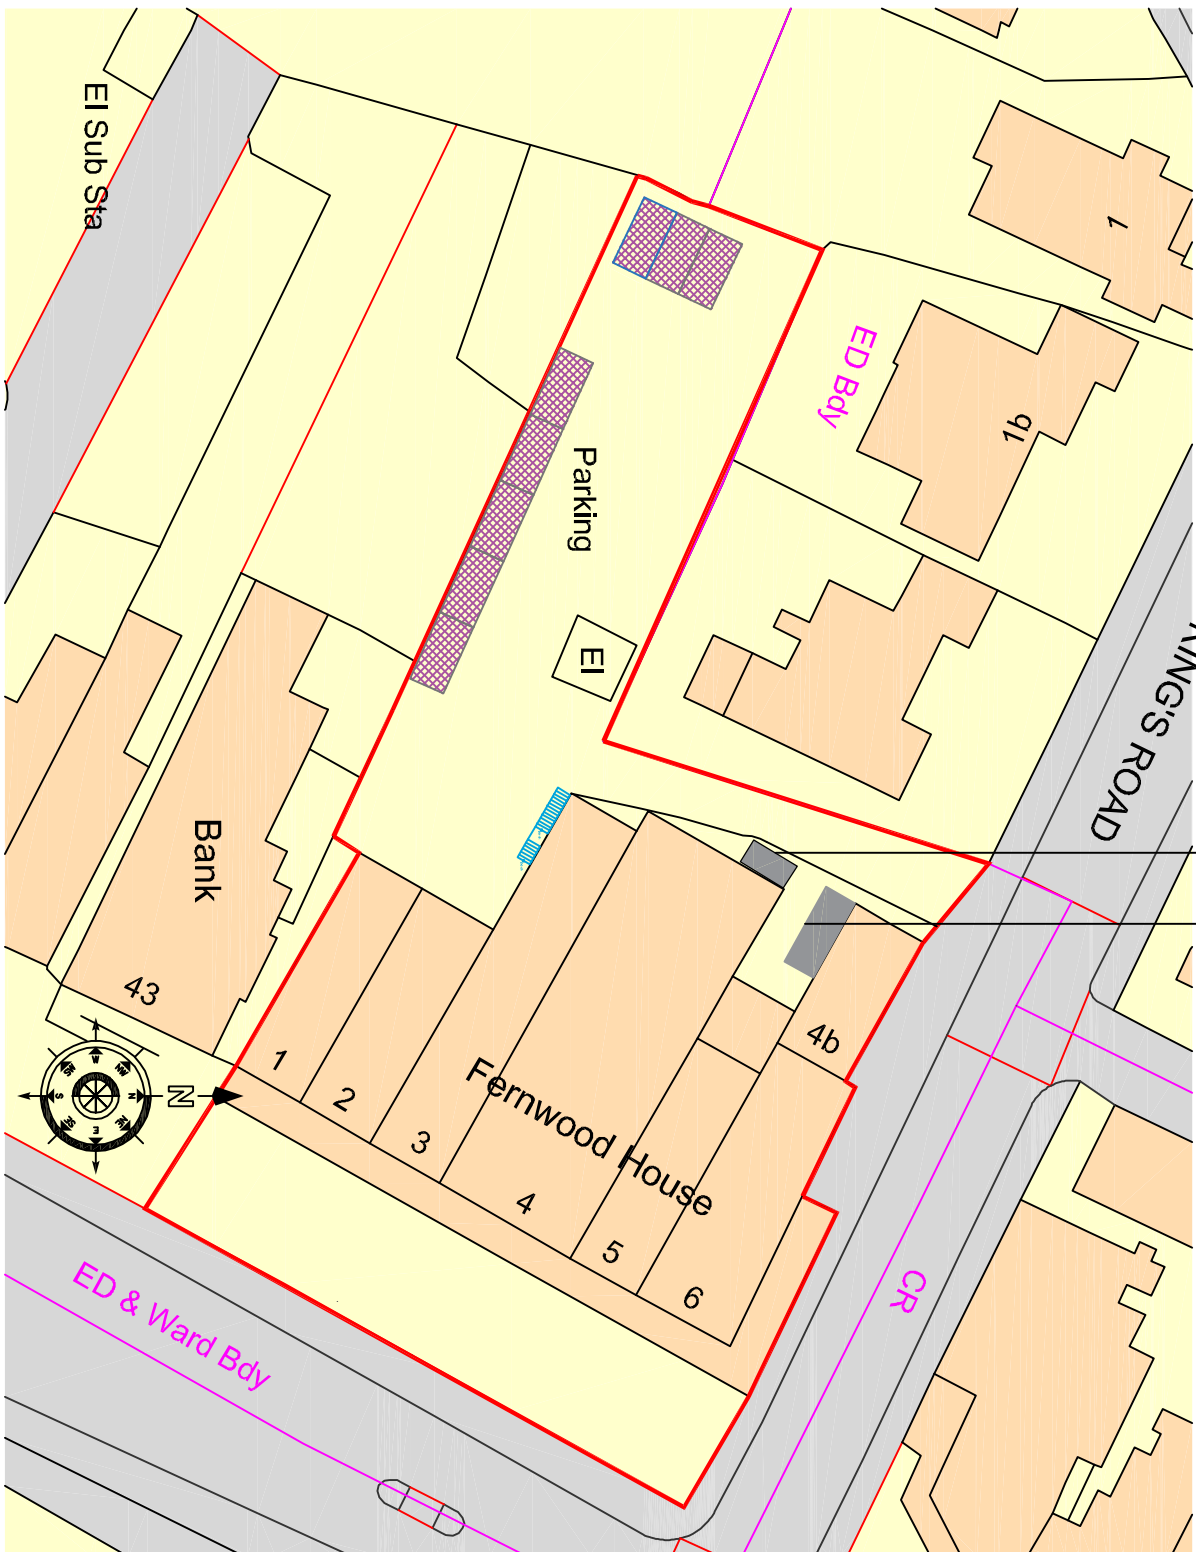

Scale in Metres
0 1 2 3 4 5
for 1:200

Dr:	Revised parking	Dec 19	CPE
Revised:	Description	Date	Program

Project:
Fernwood House
London Rd,
Waterlooville
PO7 7HG

Drawing Title:

Existing Floor Plans & Elevations

Chris Flint Associates Ltd
CHARTERED SURVEYORS - PROJECT MANAGERS
DEVELOPMENT CONSULTANTS

Drawn By	Date	SHEET SIZE	Approved By	Date
CF	27/09/19	A1		

Drawn By	Date	SHEET SIZE	Approved By	Date
CFA	FULL	02	01	1-200

PLANNING

2 Emerald Close Waterlooville, Hants PO7 8NZ
tel: 023 92 432484 fax: 023 92 358554
Email: info@flintassociates.co.uk

Ordnance Survey, (c) Crown Copyright 2019.
All rights reserved. Licence number 100022432