




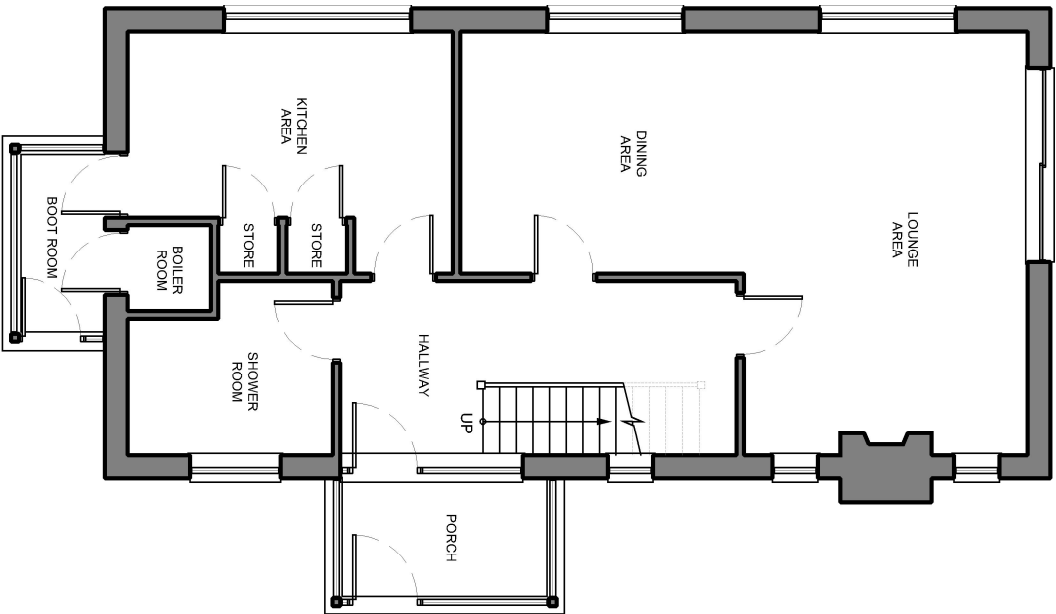

EXISTING GROUND FLOOR PLAN

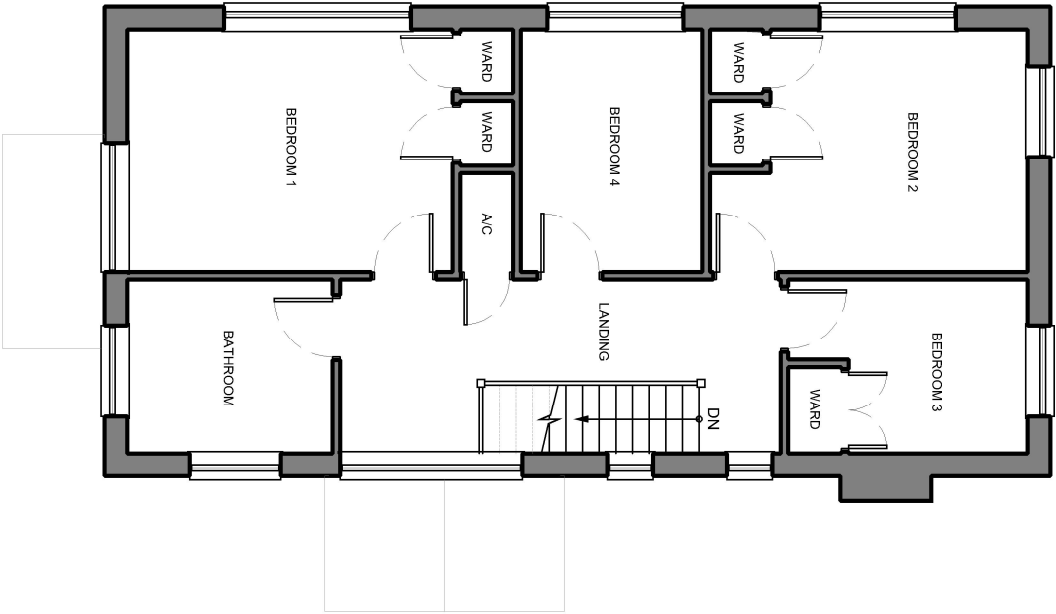

EXISTING FIRST FLOOR PLAN

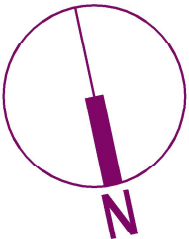


REV	DATE	DESCRIPTION
REVISES TO DRAWING NUMBERS INDICATE THE FOLLOWING		
P= PRELIMINARY W= WORKING AB= AS BUILT		
DO NOT SCALE/REBUILD OFF THESE DRAWINGS. USE WRITTEN DIMENSIONS AND SPECIFICATIONS TO BE CHECKED ON SITE PRIOR TO COMMENCEMENT OF WORK.		

Existing Plans

DRAWING STATUS:	PLANNING ISSUE
-----------------	----------------

1 Danbury Court Emsworth Hampshire

DATE:	May 20	SCALE & AS	1:100	REVISION
JOB NO:	P 2010	DRAWING NO:	03	
Birch Wood Design				

 

SCALE 1:100