




PROJECT - PROPOSED EXTENSION TO EXISTING DETACHED PROPERTY
 CLIENT - MR + MRS SAMMUT
 ADDRESS - 60 BEDHAMPTON HILL, HAVANT, HAMPSHIRE, PO9 3JP.
 DRAWINGS - FLOOR PLANS PROPOSED - GROUND AND FIRST FLOOR. LAYOUT.
 SCALE - FLOOR PLANS 1:50 @ A2 LAYOUT 1:200 @ A2
 DRAWN BY - TRISTAN DONALDSON CARPENTRY AND CONSTRUCTION
 DRAWING REF - DRAWING NUMBER 3JP 013 DATE SEPTEMBER 2019

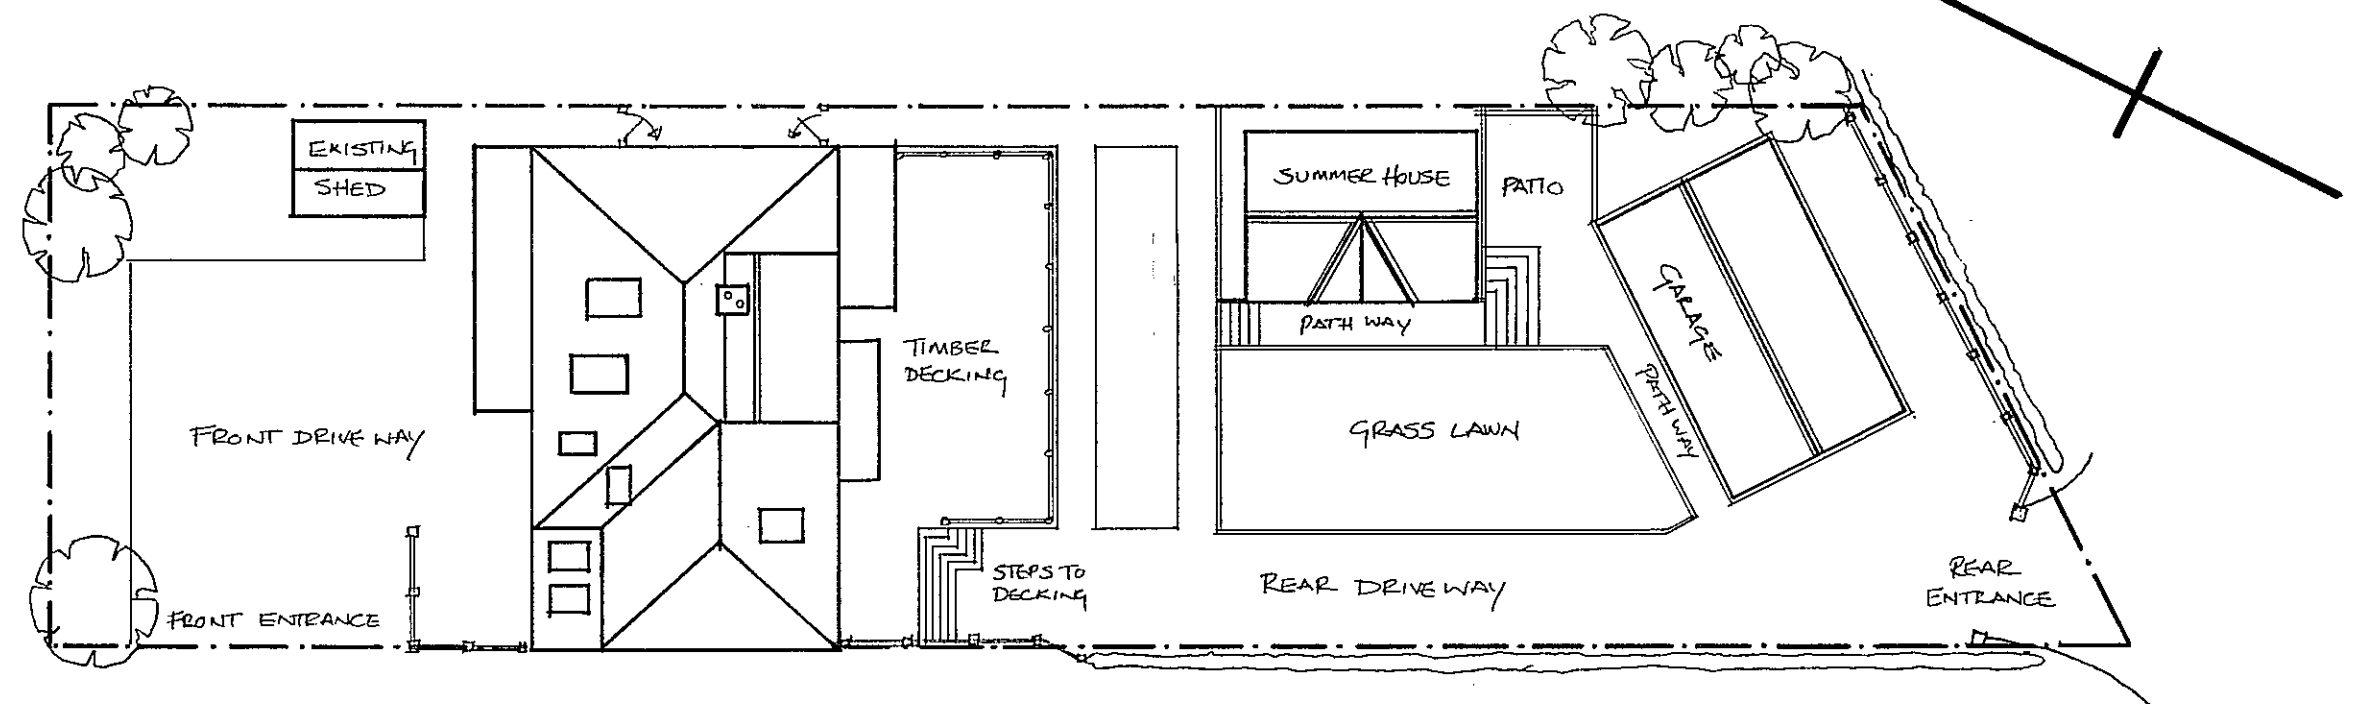

PROPERTY BOUNDARY, PROPOSED PROPERTY FOOTPRINT, GROUNDS LAYOUT.

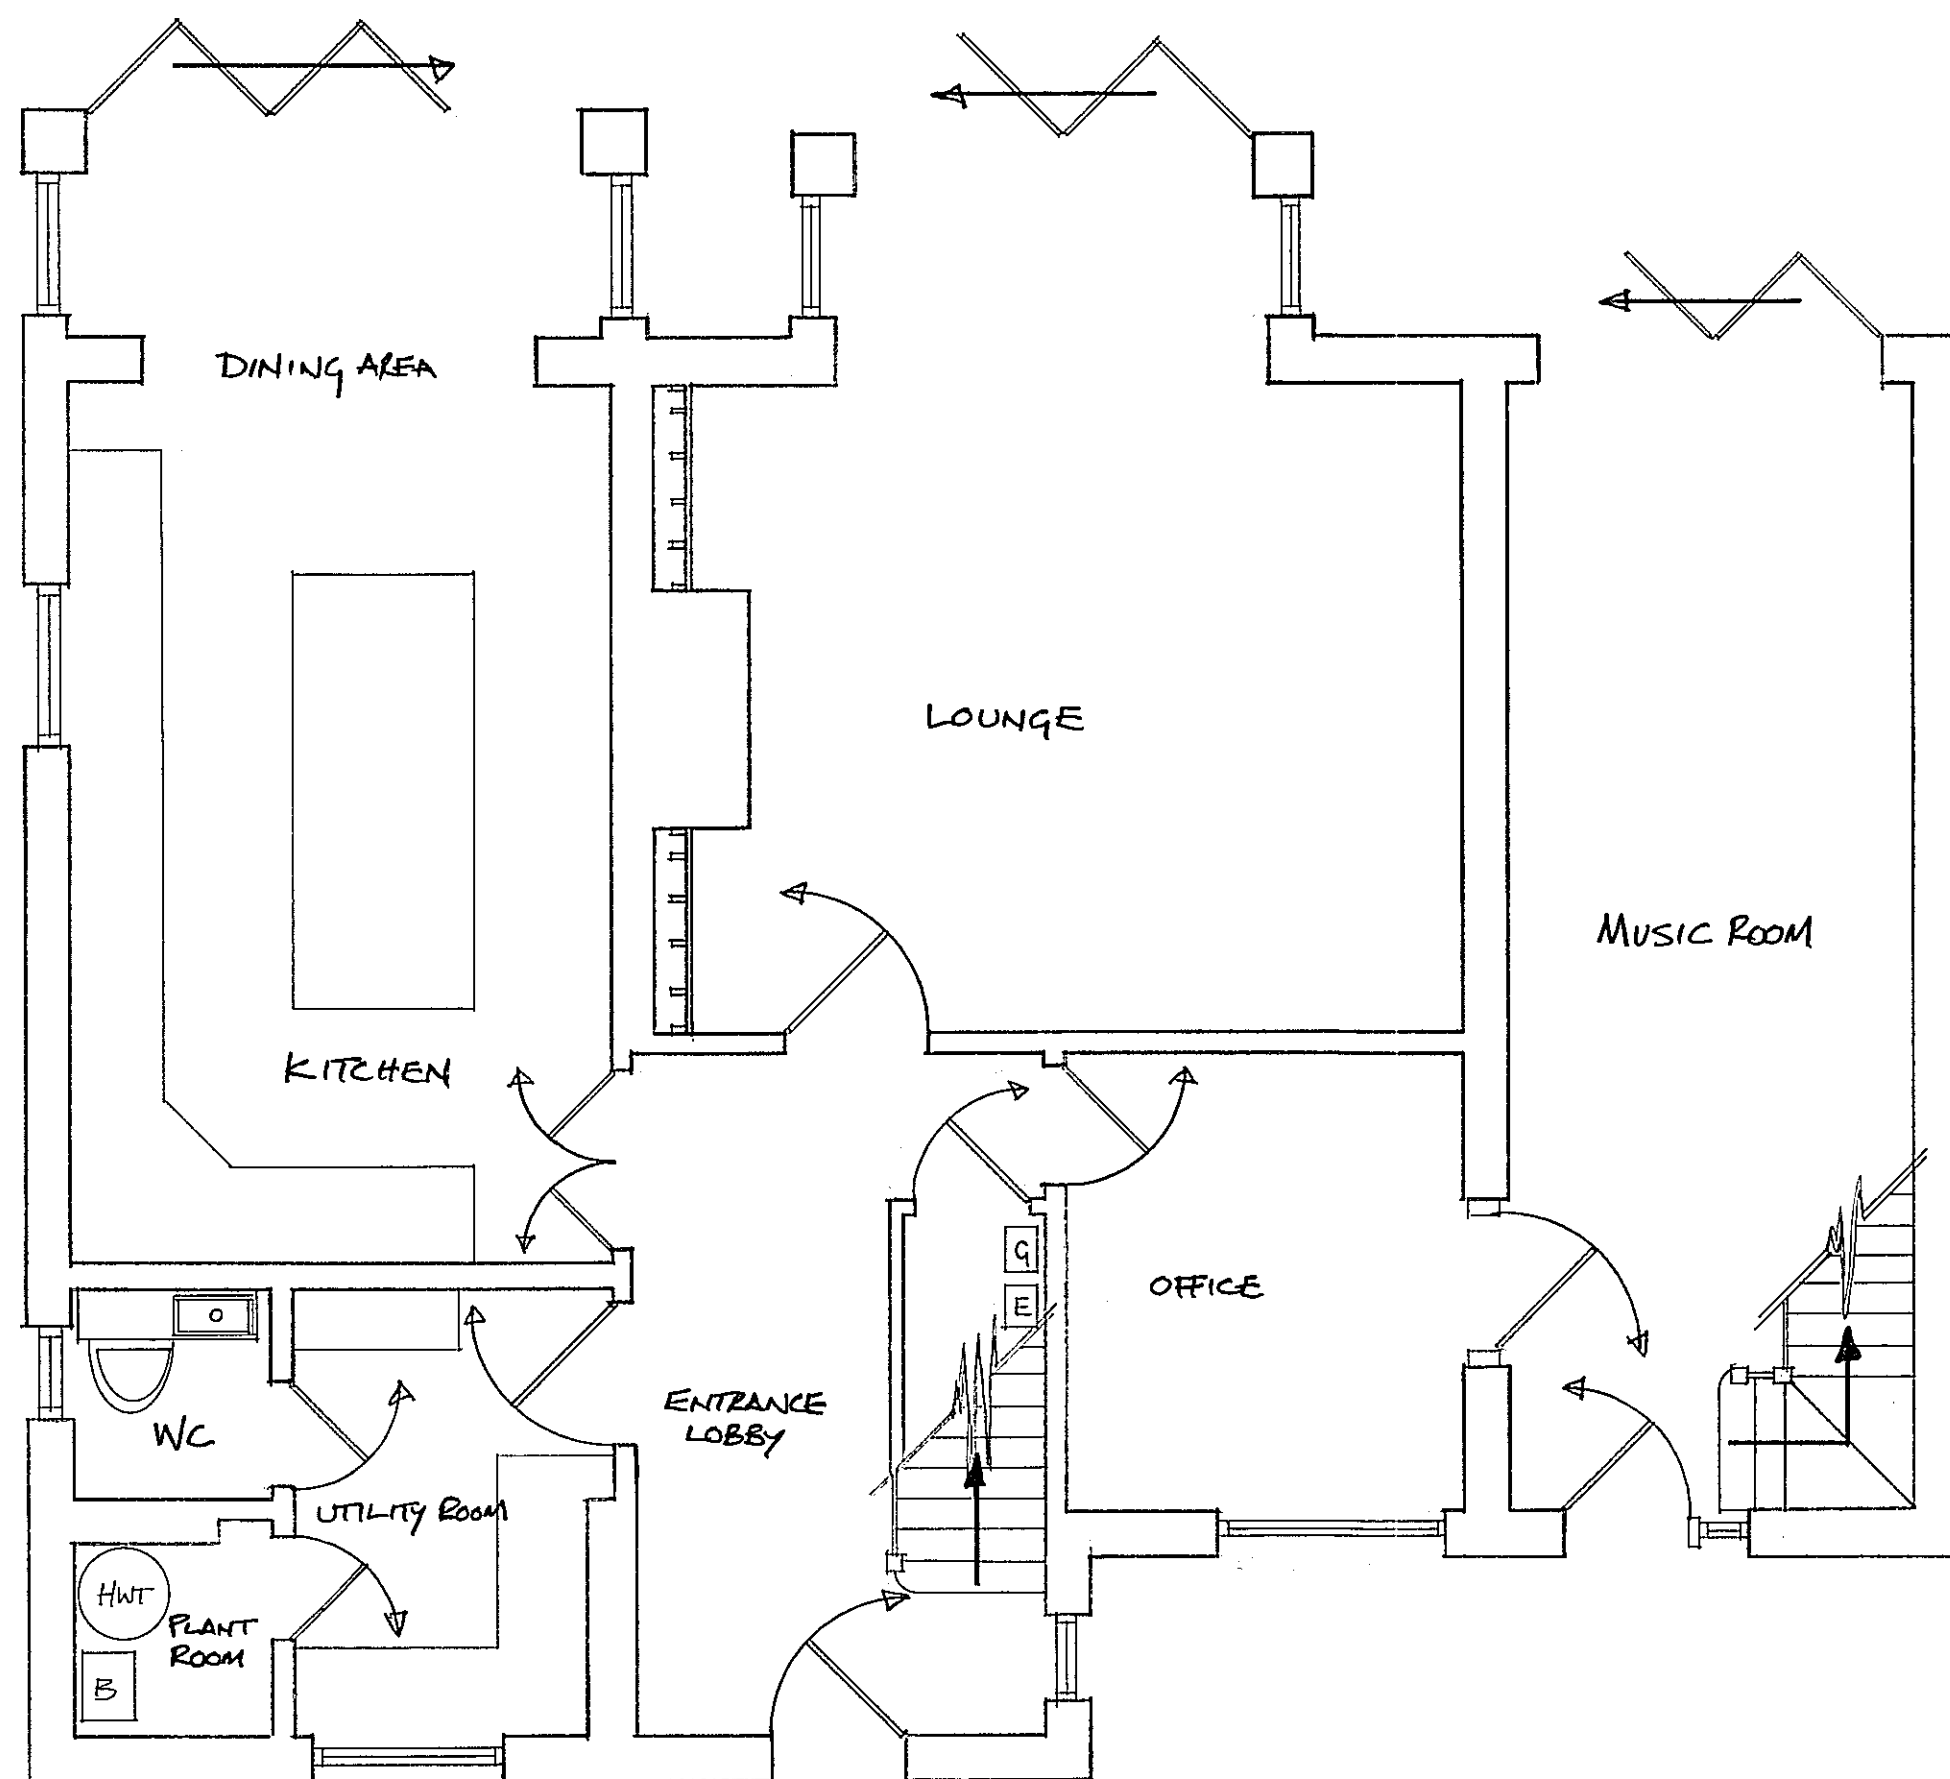

GROUND FLOOR PROPOSED

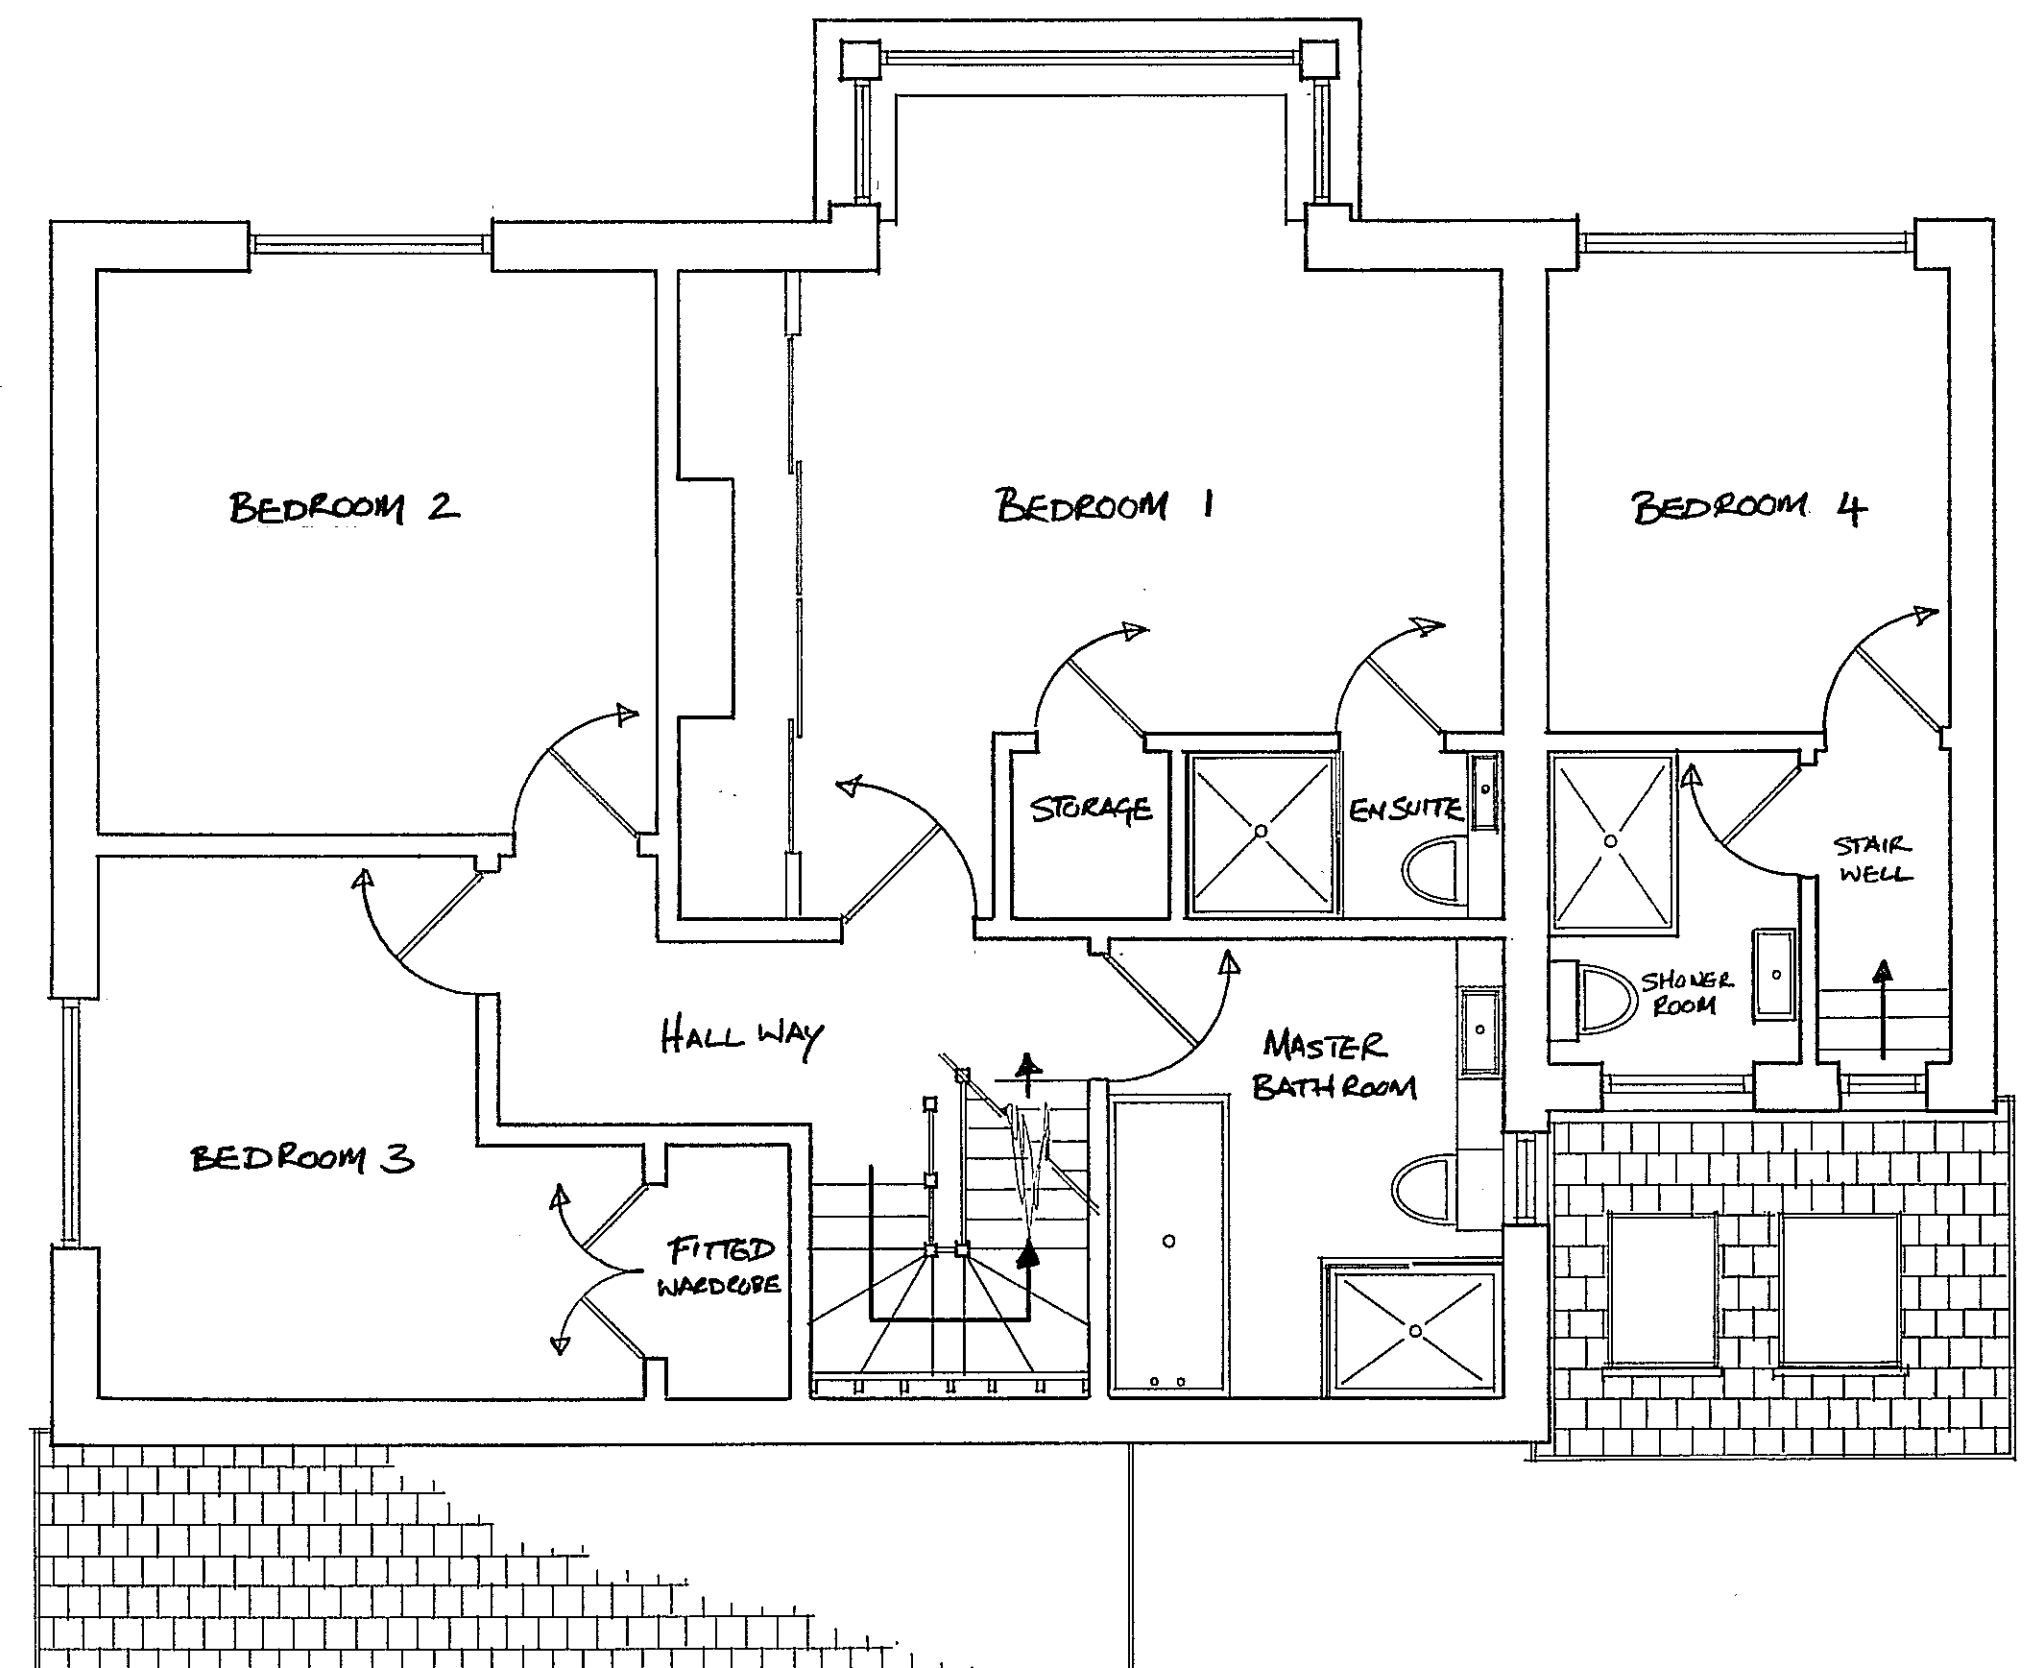

FIRST FLOOR PROPOSED