



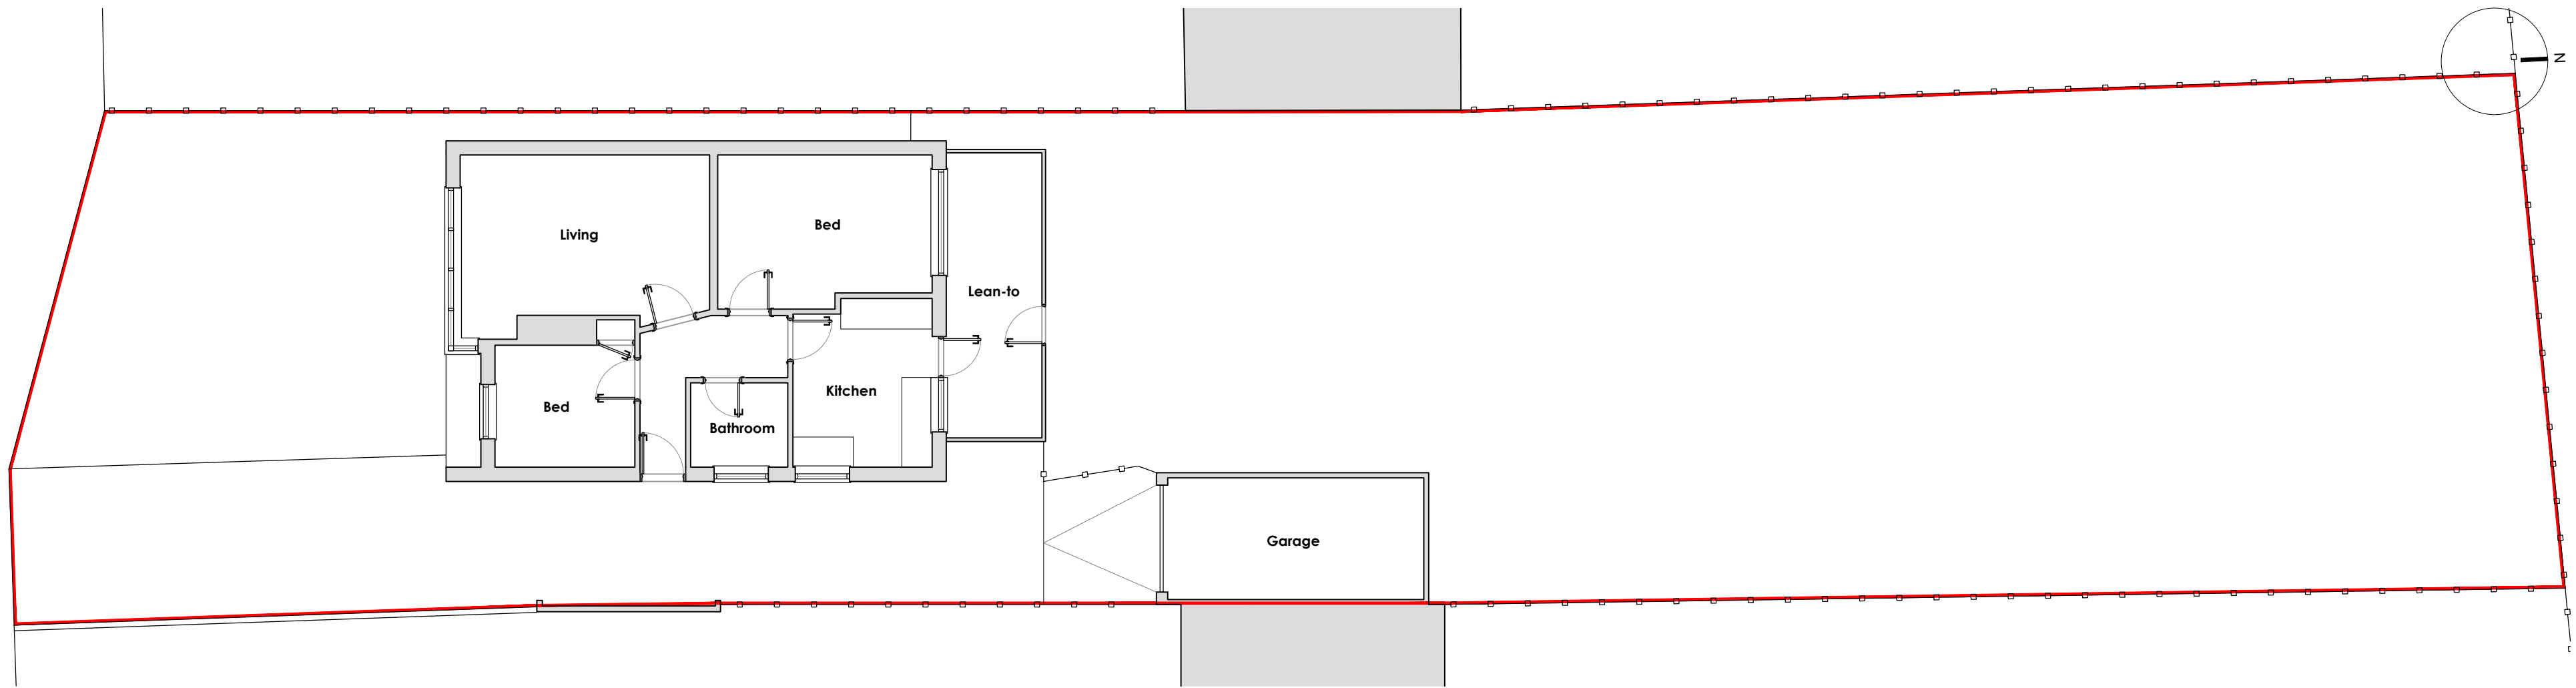


1 Ground floor plan
Scale: 1:100

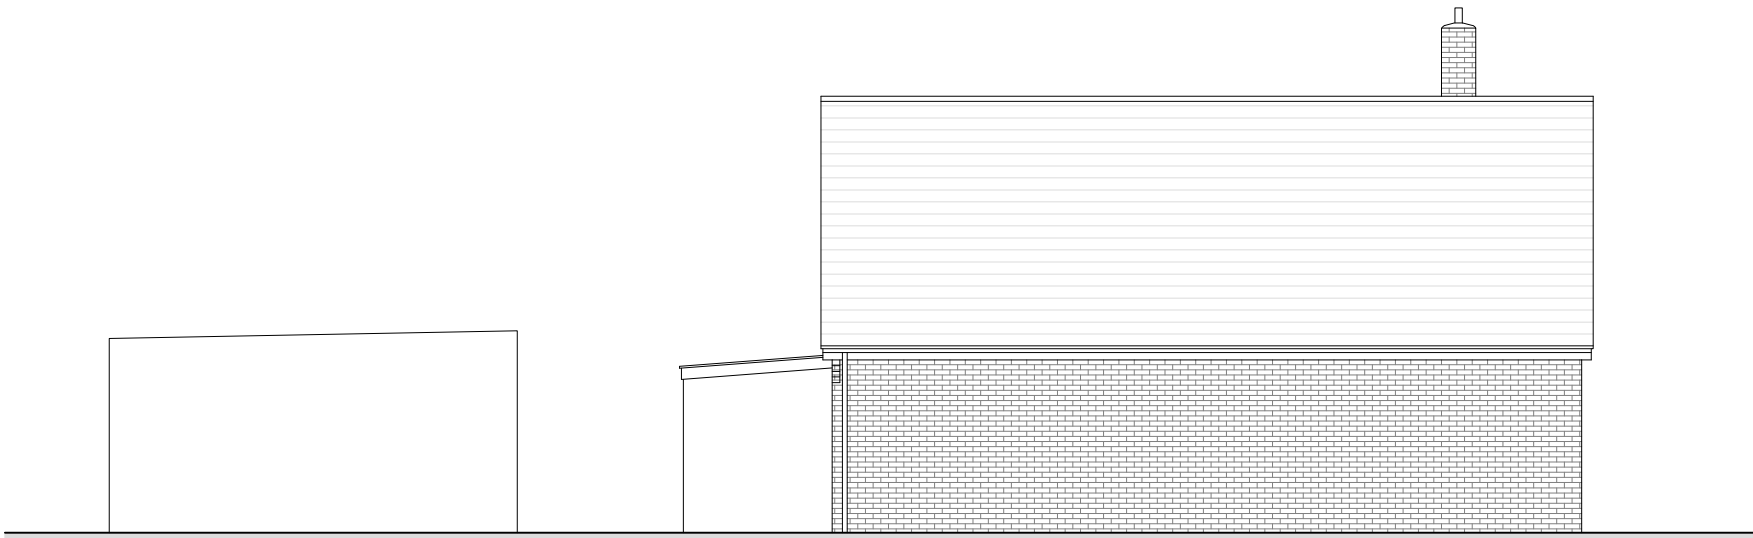

2 Eastern elevation
Scale: 1:100



3 Western elevation
Scale: 1:100

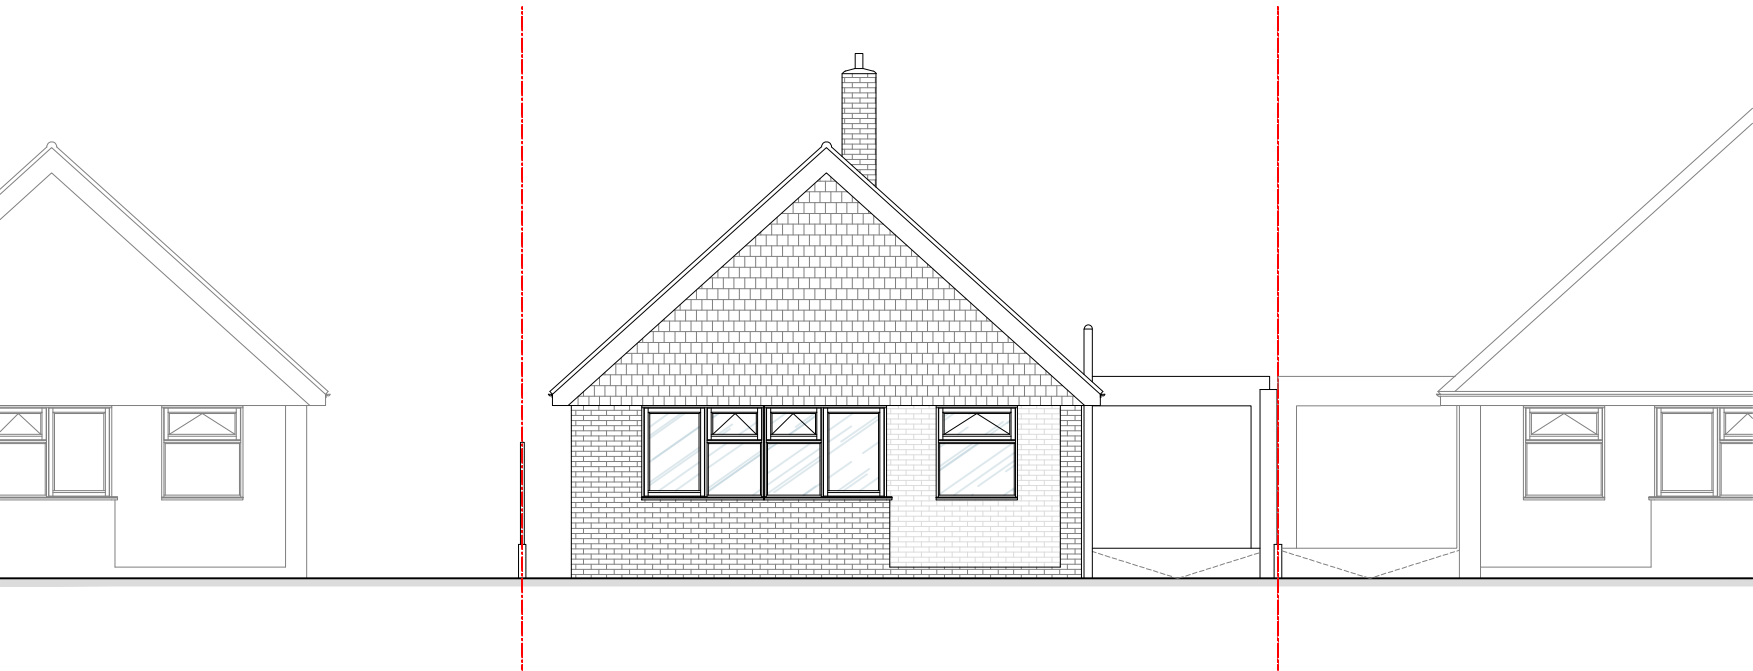

4 Southern elevation
Scale: 1:100



5 Northern elevation
Scale: 1:100



Notes:
This drawing is the copyright of ATP Design Ltd, and is not to be reproduced without prior written consent. Use given dimensions over scaling, do not scale from this drawing unless for planning purposes.
This drawings is to be read in conjunction with other professional drawings/details/ documents where applicable such as SE/M&E.
All dimensions to be checked on site prior to works with any discrepancies reported to PD immediately.

.	.	TKP	.
.	.	TKP	.
A	Labels added.	TKP	19/8/20



ARCHITECTURE FOR THE BUILT ENVIRONMENT
ATP Design Ltd.
24 Bridgemary Grove
Gosport
Hampshire
PO13 0UG
07590 762966
tom@atpdesignltd.co.uk
www.atpdesignltd.co.uk



Status: Planning

Client: Nick Bloy

Site: 16 Shillinglee
Widley, Waterlooville

Designer: ATP Design

Drawing: Existing plans/elevations

Scale @ A2: 1:100 Date: 19/08/2020 Rev: A

Project no. ATP31 Drawn: T K Peters Checked: T K P

Drawing no.

A101