





© Crown Copyright Licence number
100047474

All new materials to
match existing
materials.


MR & MRS HOBBY 15 HAZELWOOD AVE BEDHAMPTON P09 3RE		
PLANNING APPLICATION: (<i>amended patio</i>)		
SINGLE STOREY REAR EXTENSION		
SCALE 1:50/100/200/1250		
DATE	22/10/19	(18/1/20)

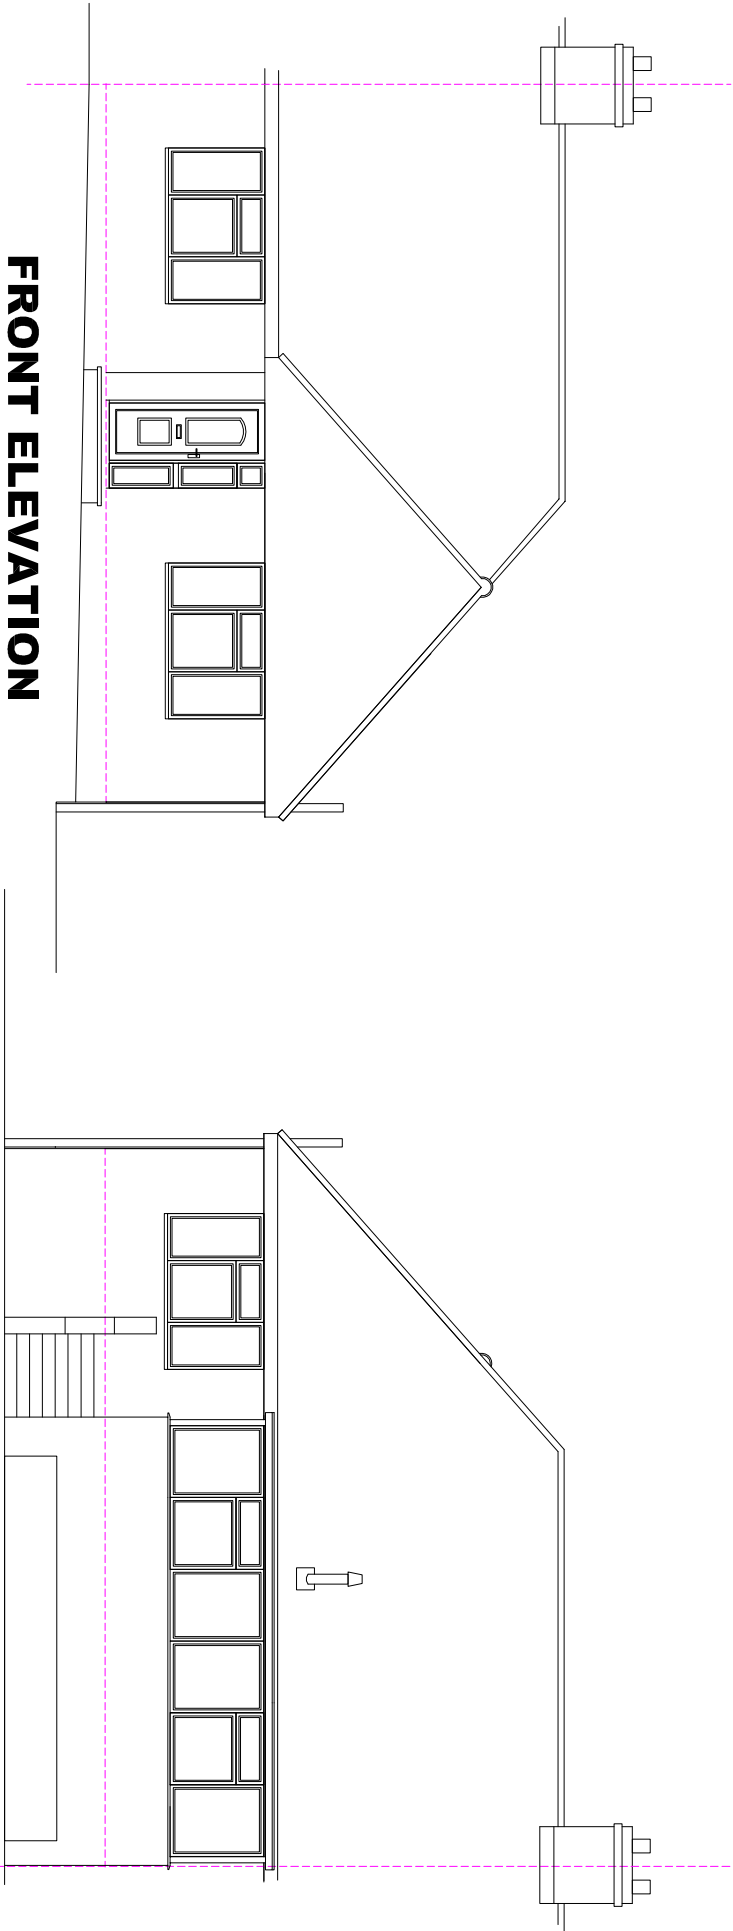


FRONT ELEVATION

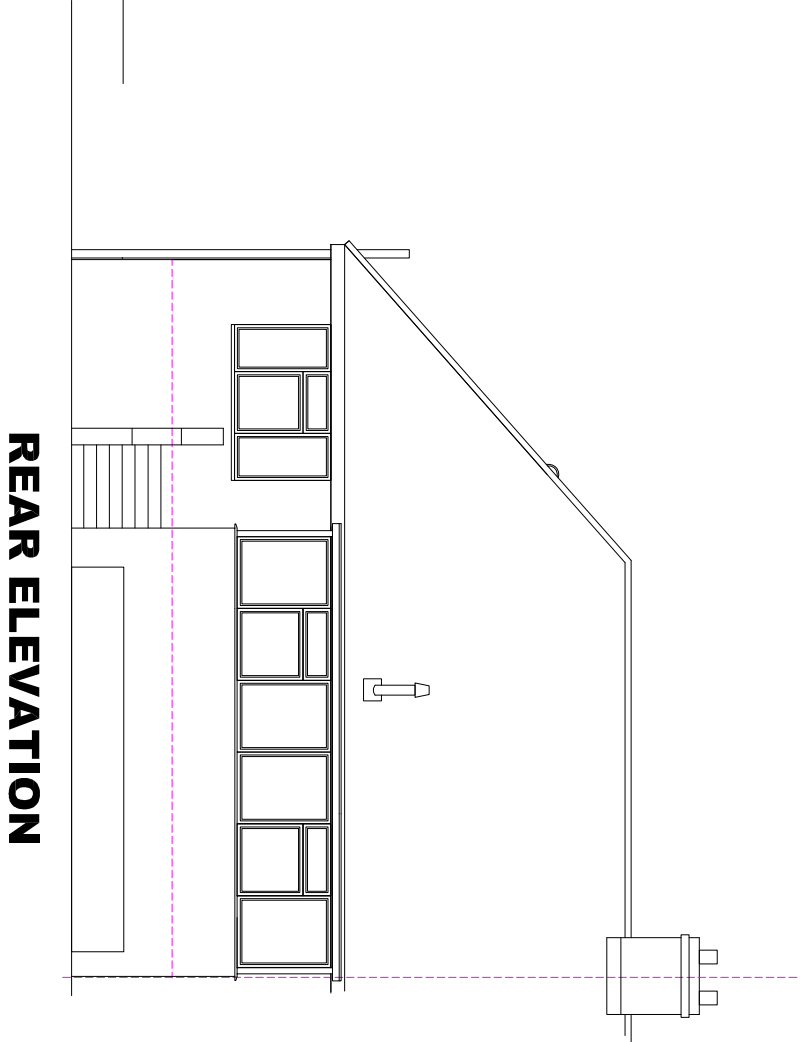

REAR ELEVATION

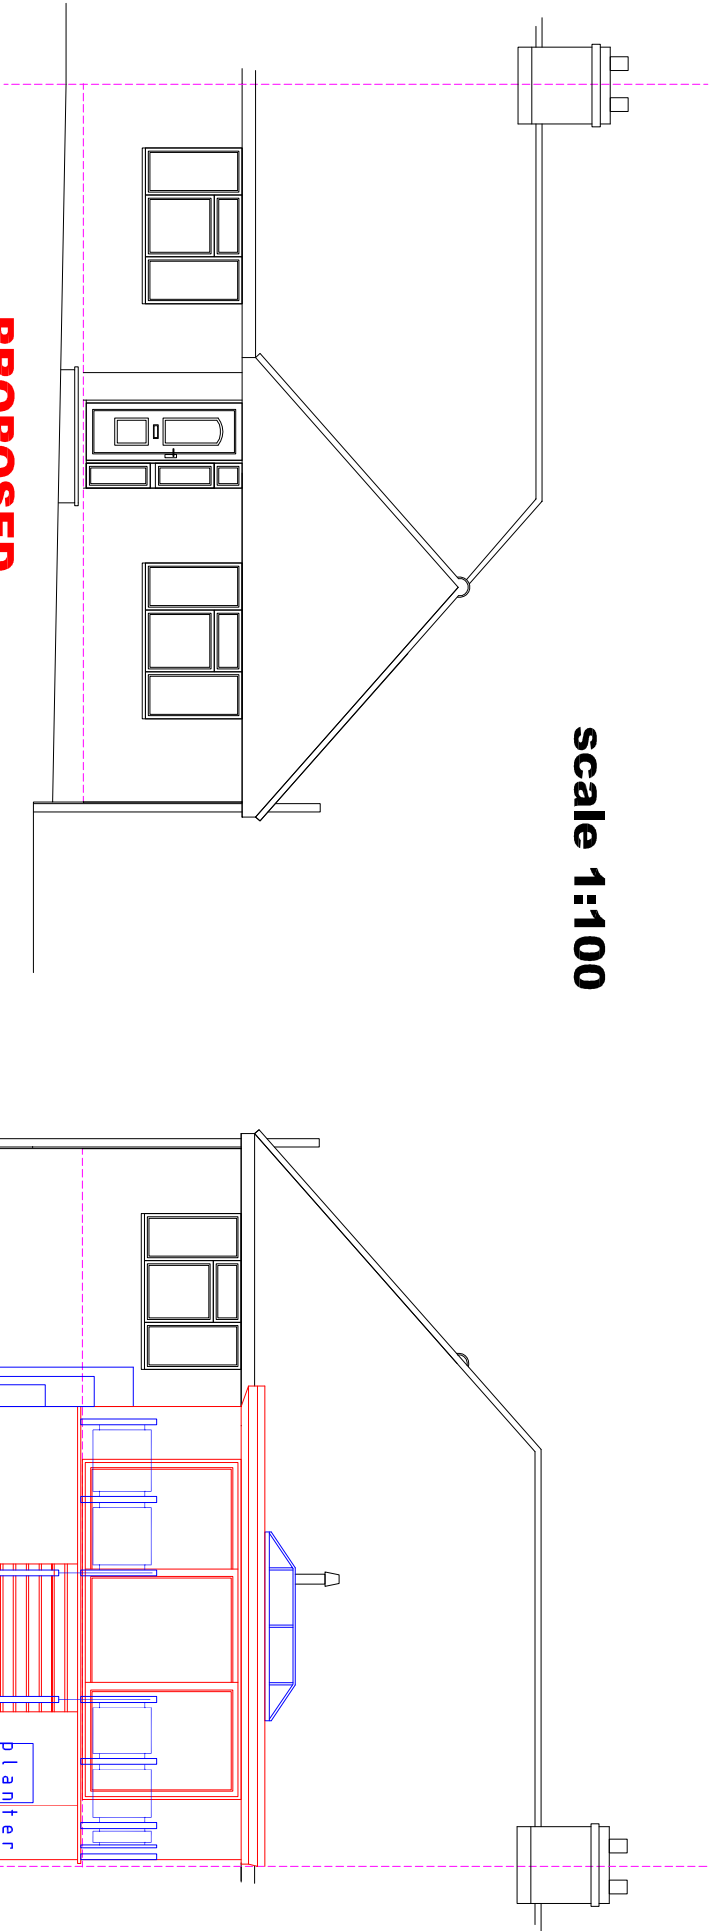

PROPOSED
FRONT ELEVATION

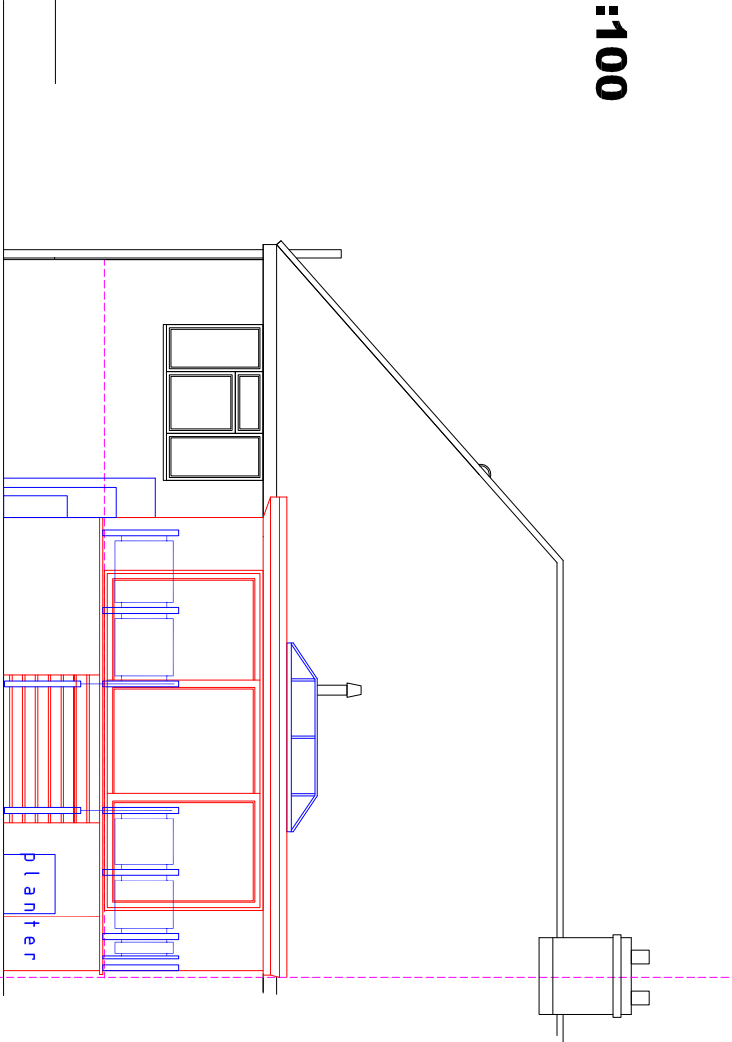

PROPOSED
REAR ELEVATION