




Garage Block A

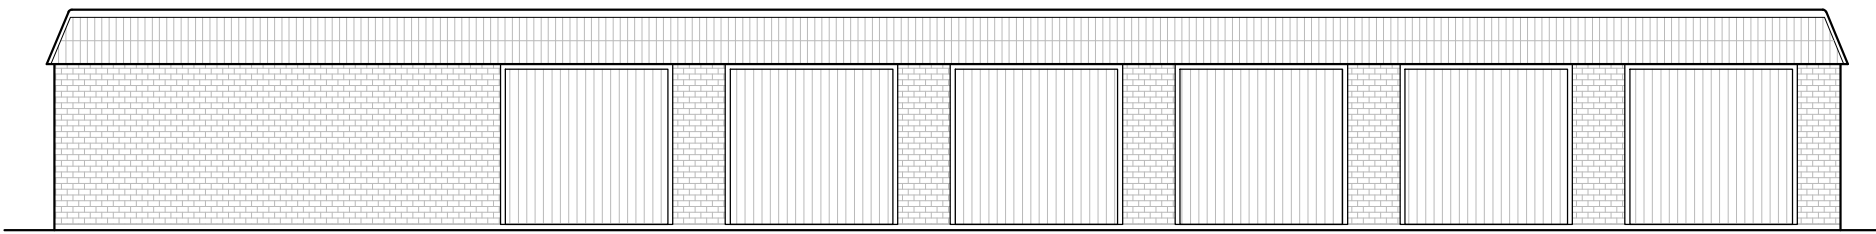


South-West Elevation - As Existing

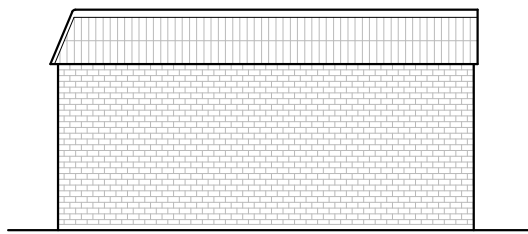


South-East Elevation - As Existing

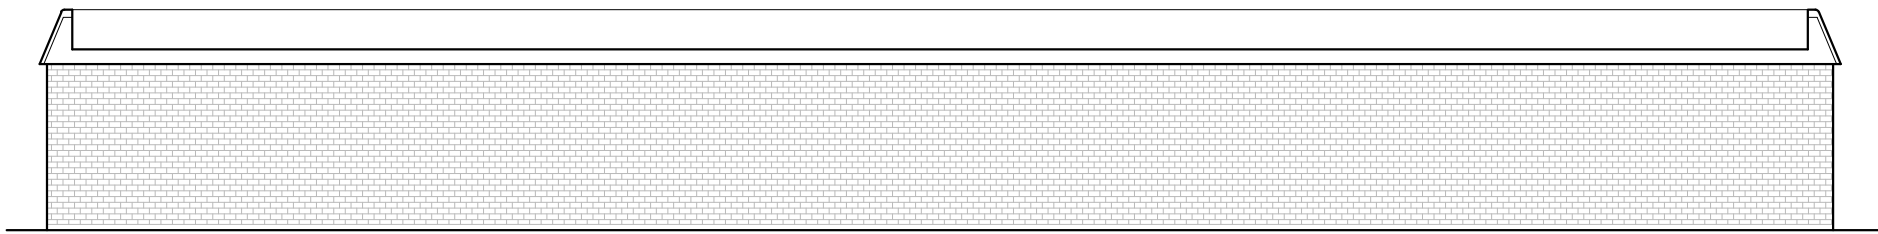


North-East Elevation - As Existing

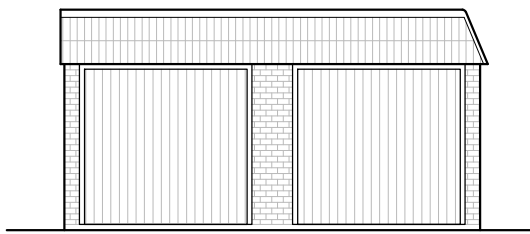

North-West Elevation - As Existing

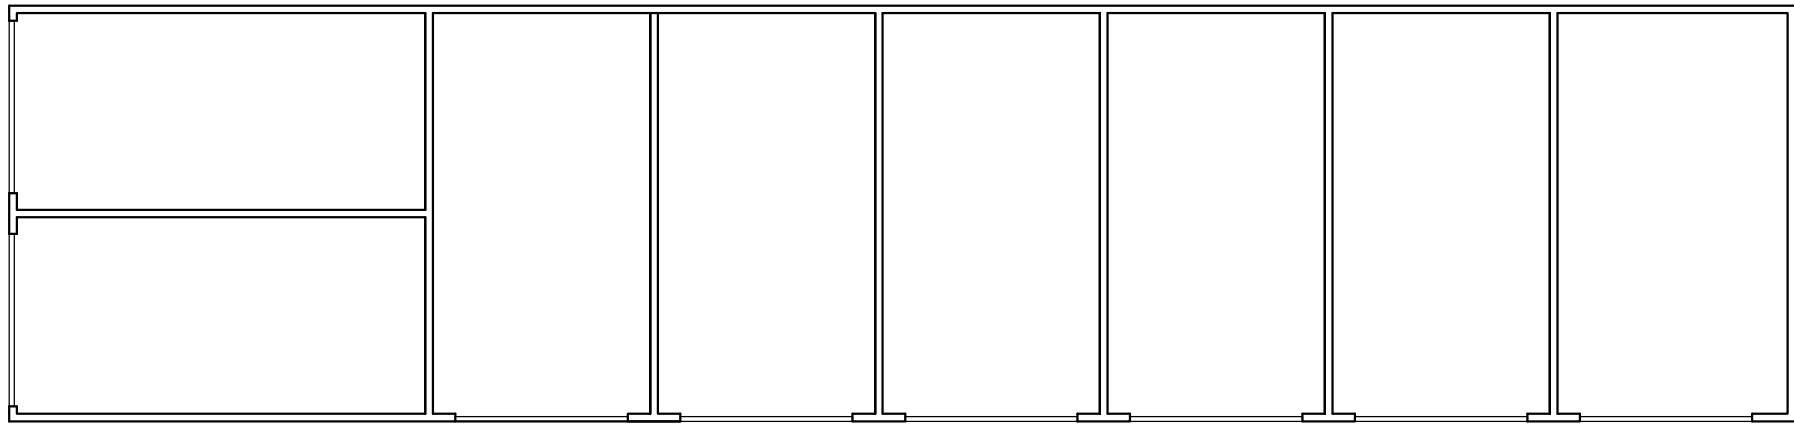


Floor Plan - As Existing

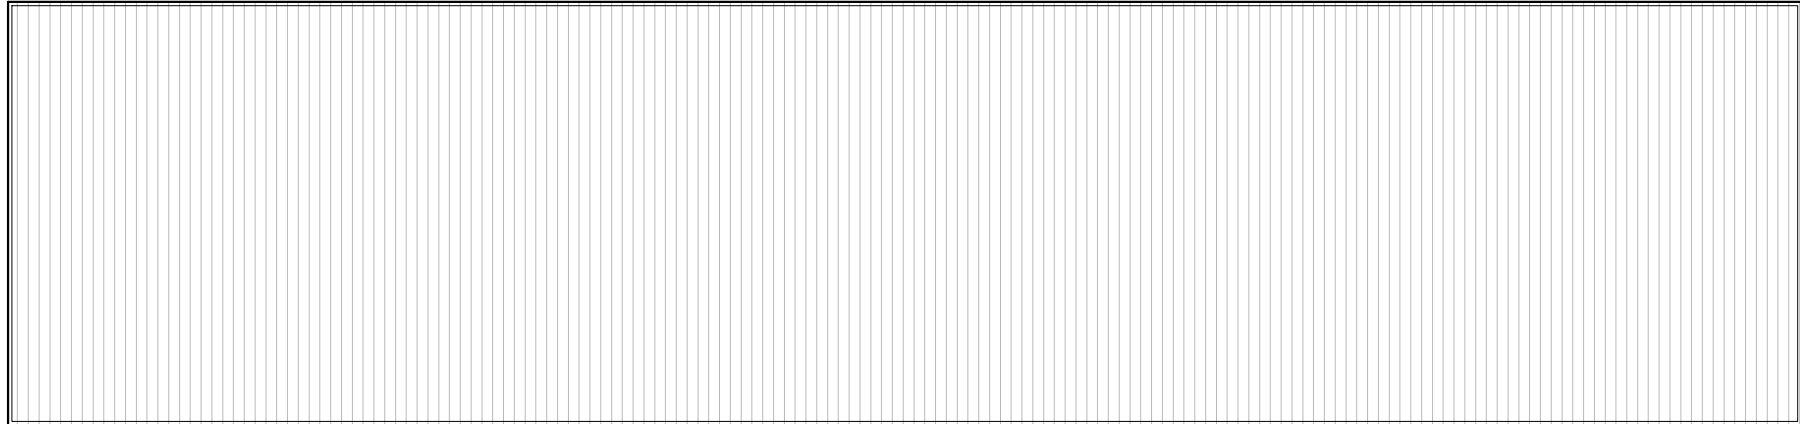


Roof Plan - As Existing


Garage Block B

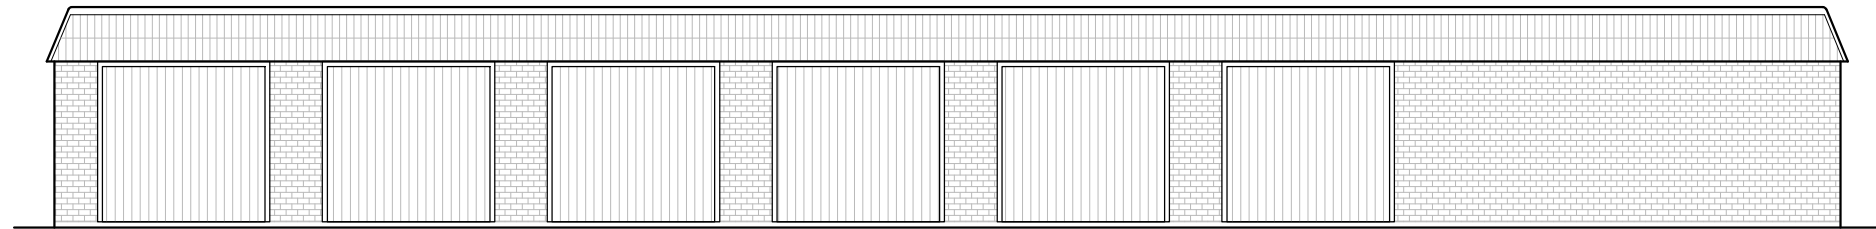


South-West Elevation - As Existing

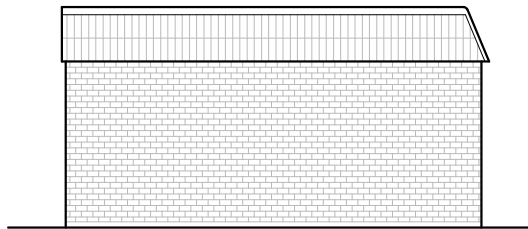


North-West Elevation - As Existing

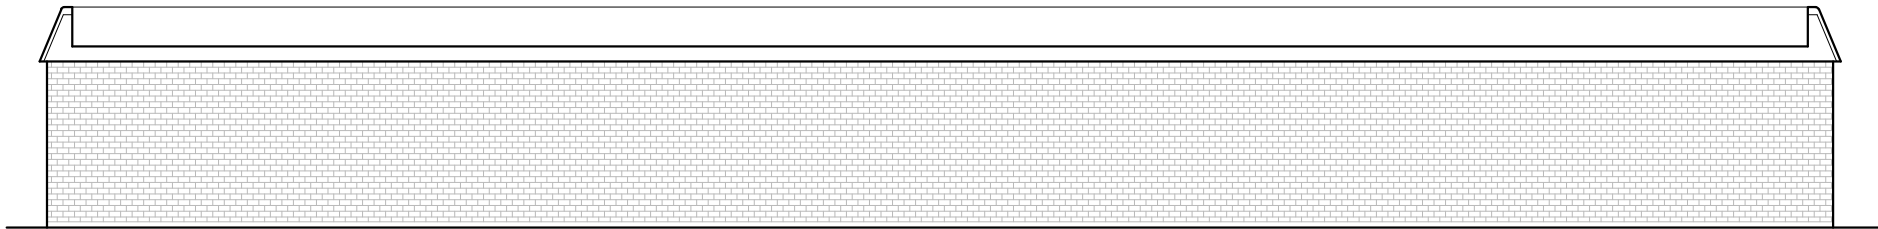


North-East Elevation - As Existing

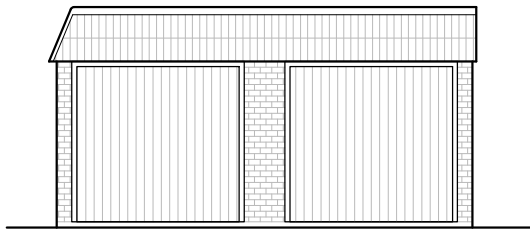

South-East Elevation - As Existing

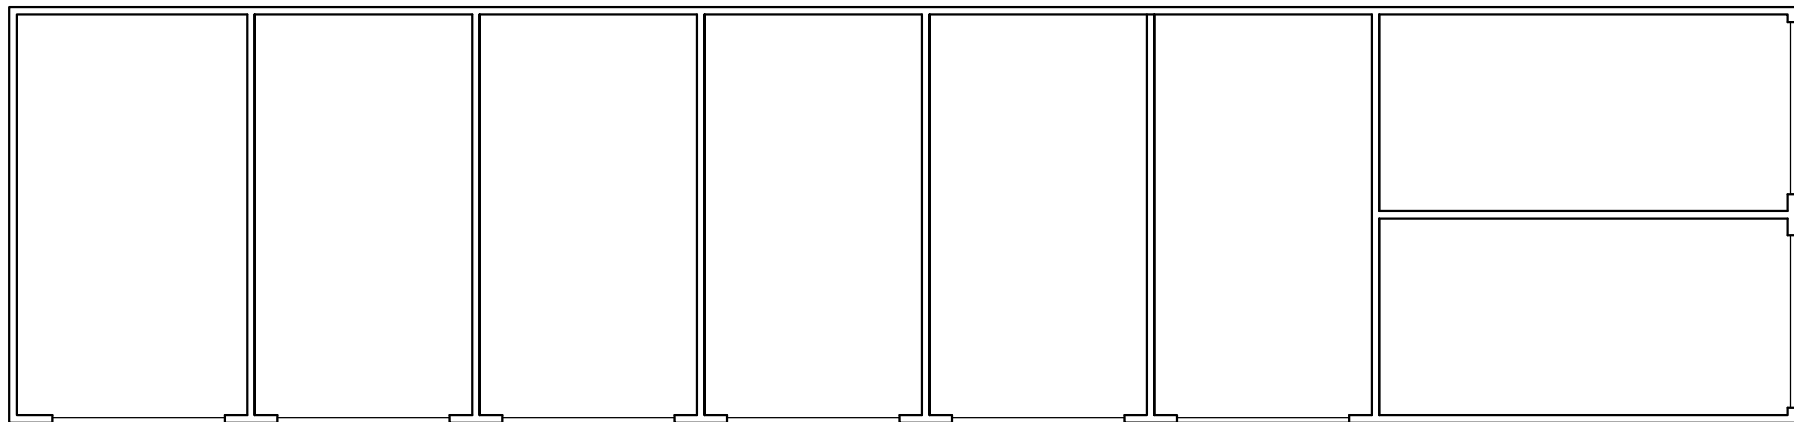

Floor Plan - As Existing

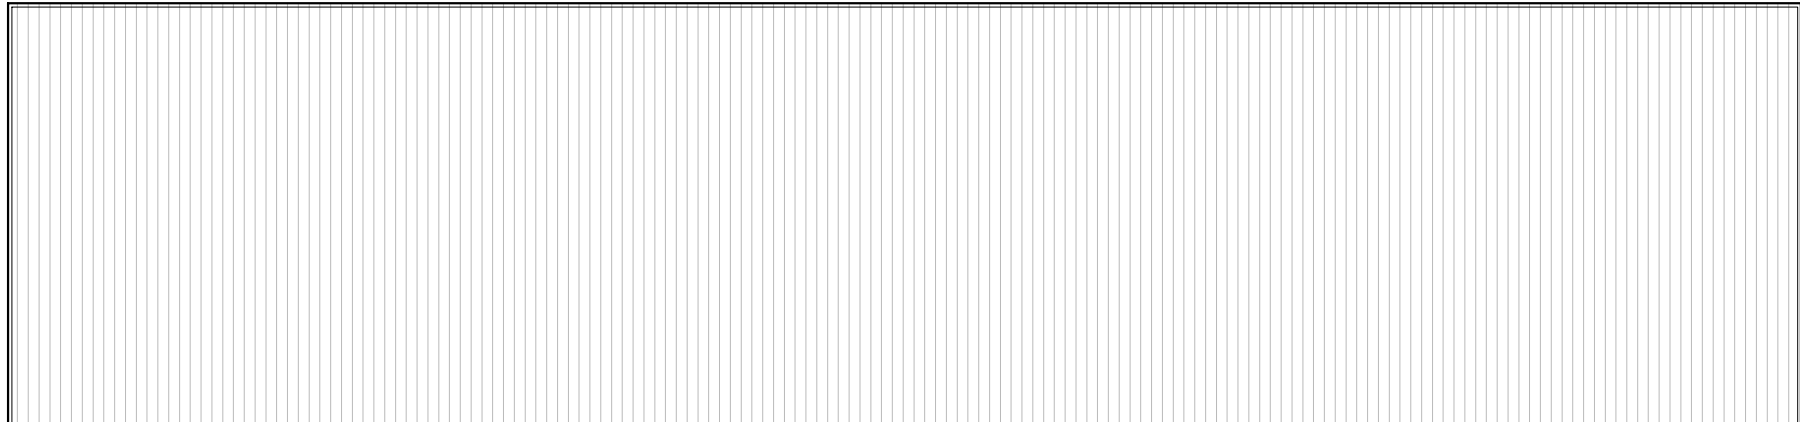

Roof Plan - As Existing

-	Issued for Planning Application	NJ	23-09-19
Rev.		By	Date
Wildern Architecture Ltd Middle House, 3 Sampan Close, Warsash, Southampton, SO31 9BU 07920 260758 Project Garages at Willowdene Close, Bedhampton, Havant, PO9 3QP Client Mr and Mrs A Shaw			
Title Garage Block A and B Plans and Elevations - As Existing			
Date	Sept 19	Drawn By	NJ
Job No.	Drawing No.	Scale	Revision
W19-009	102	1:100@A1	-