




PROPOSED EAST FACING ELEVATION
1:100


PROPOSED SOUTH FACING ELEVATION
1:100

PROPOSED NORTH FACING ELEVATION
1:100


PROPOSED WEST FACING ELEVATION
1:100

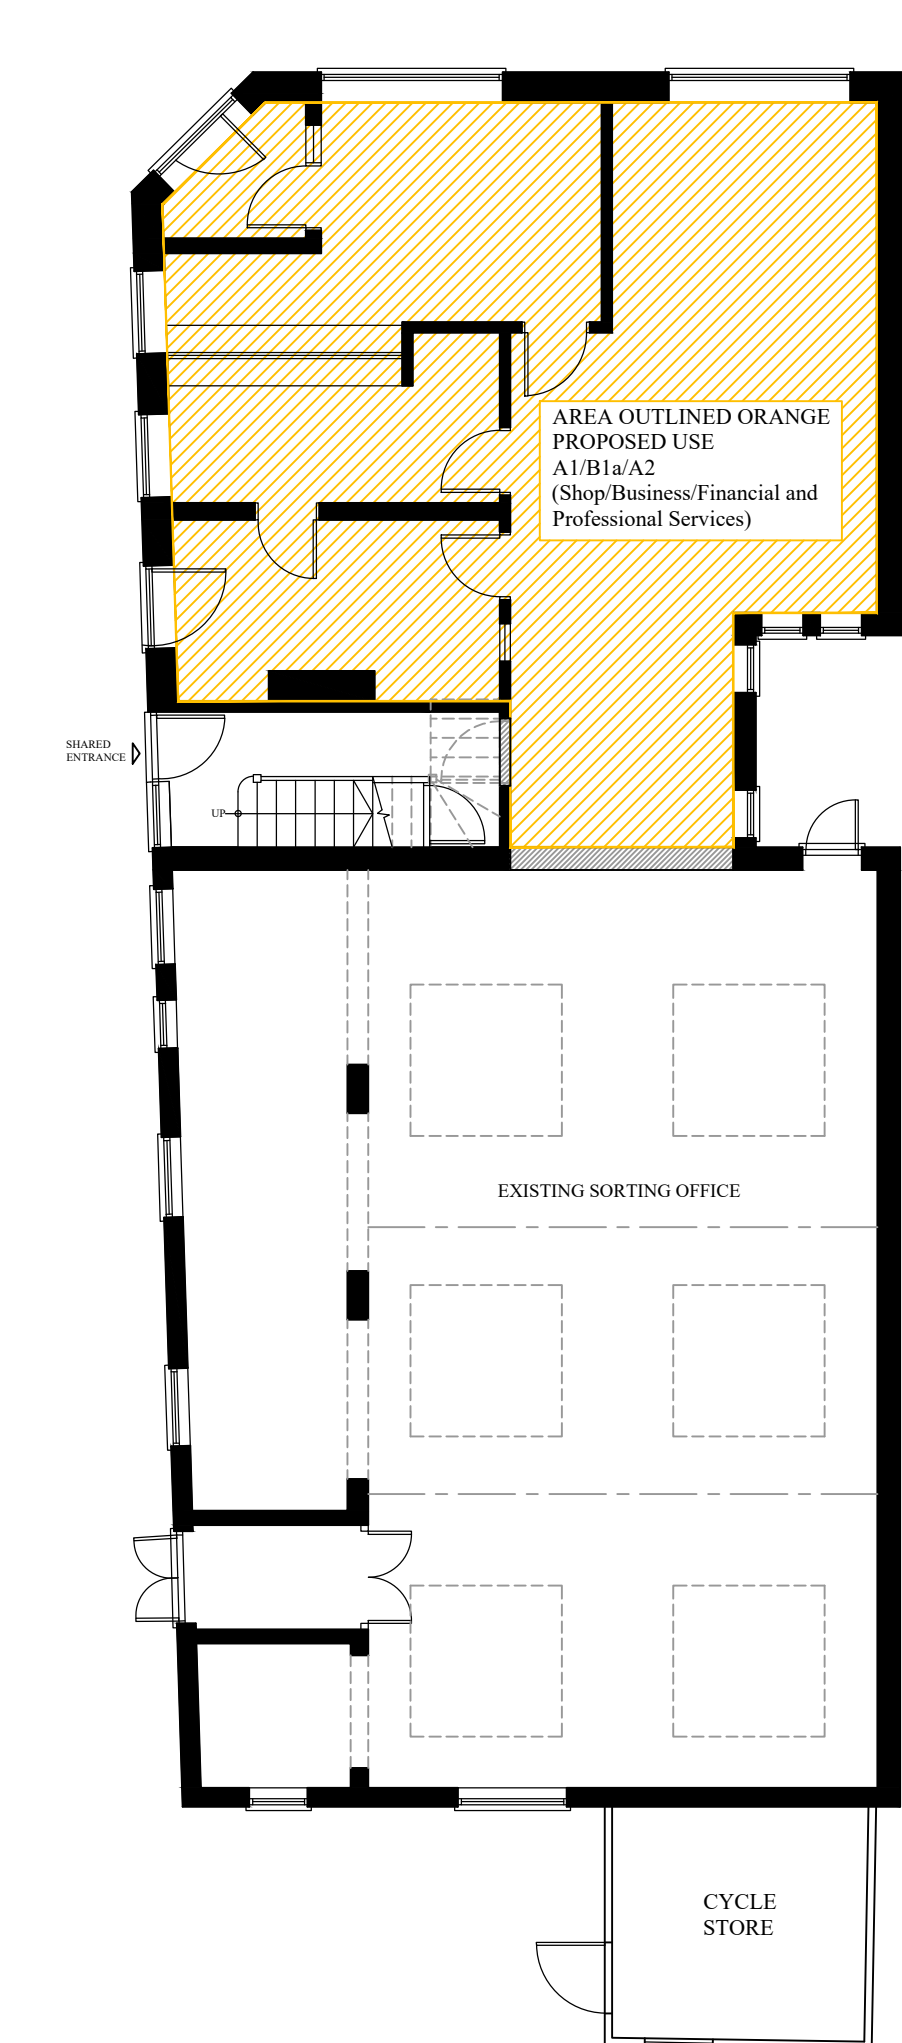


PROPOSED GROUND FLOOR PLAN
1:100

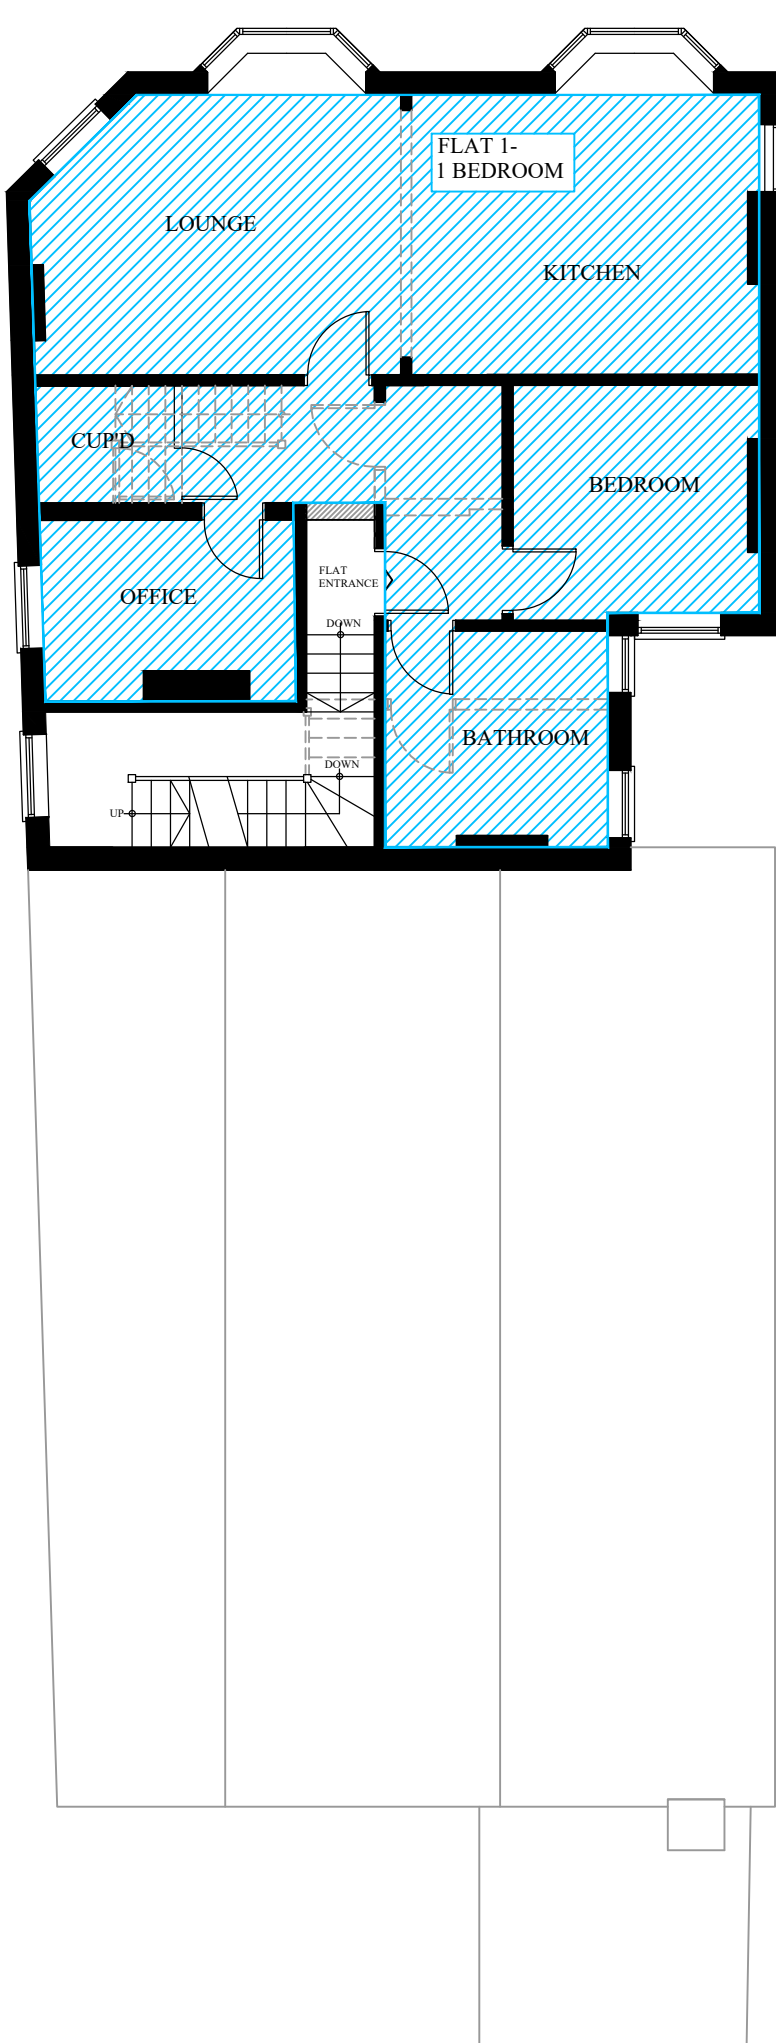


PROPOSED FIRST FLOOR PLAN
1:100

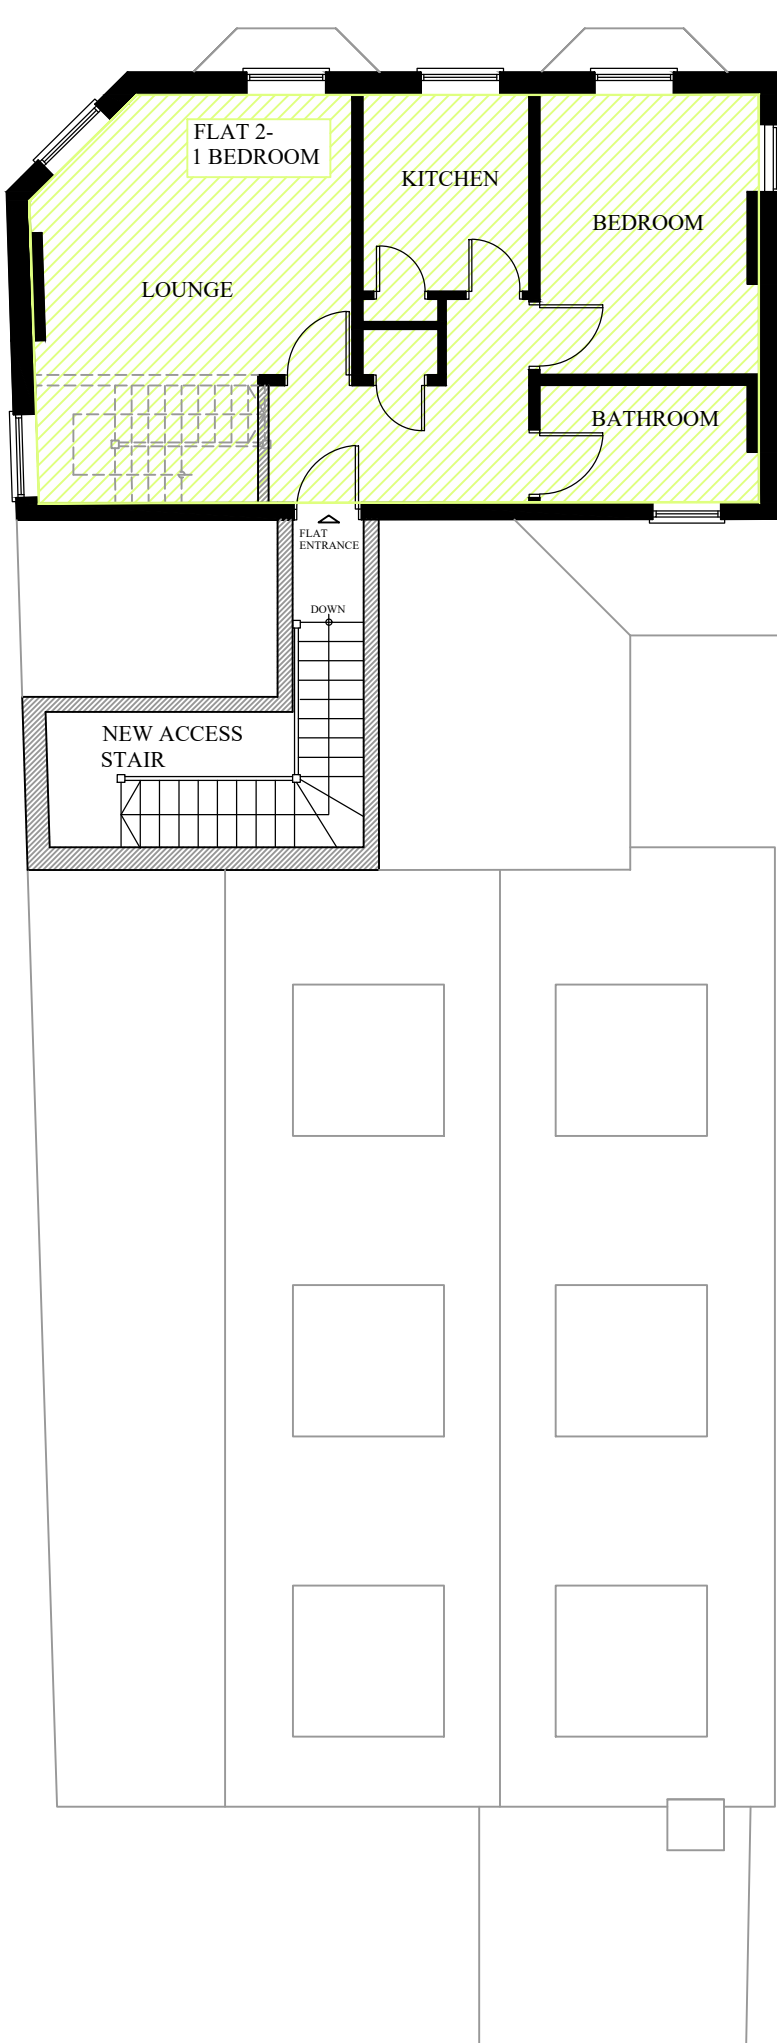


PROPOSED SECOND FLOOR PLAN
1:100

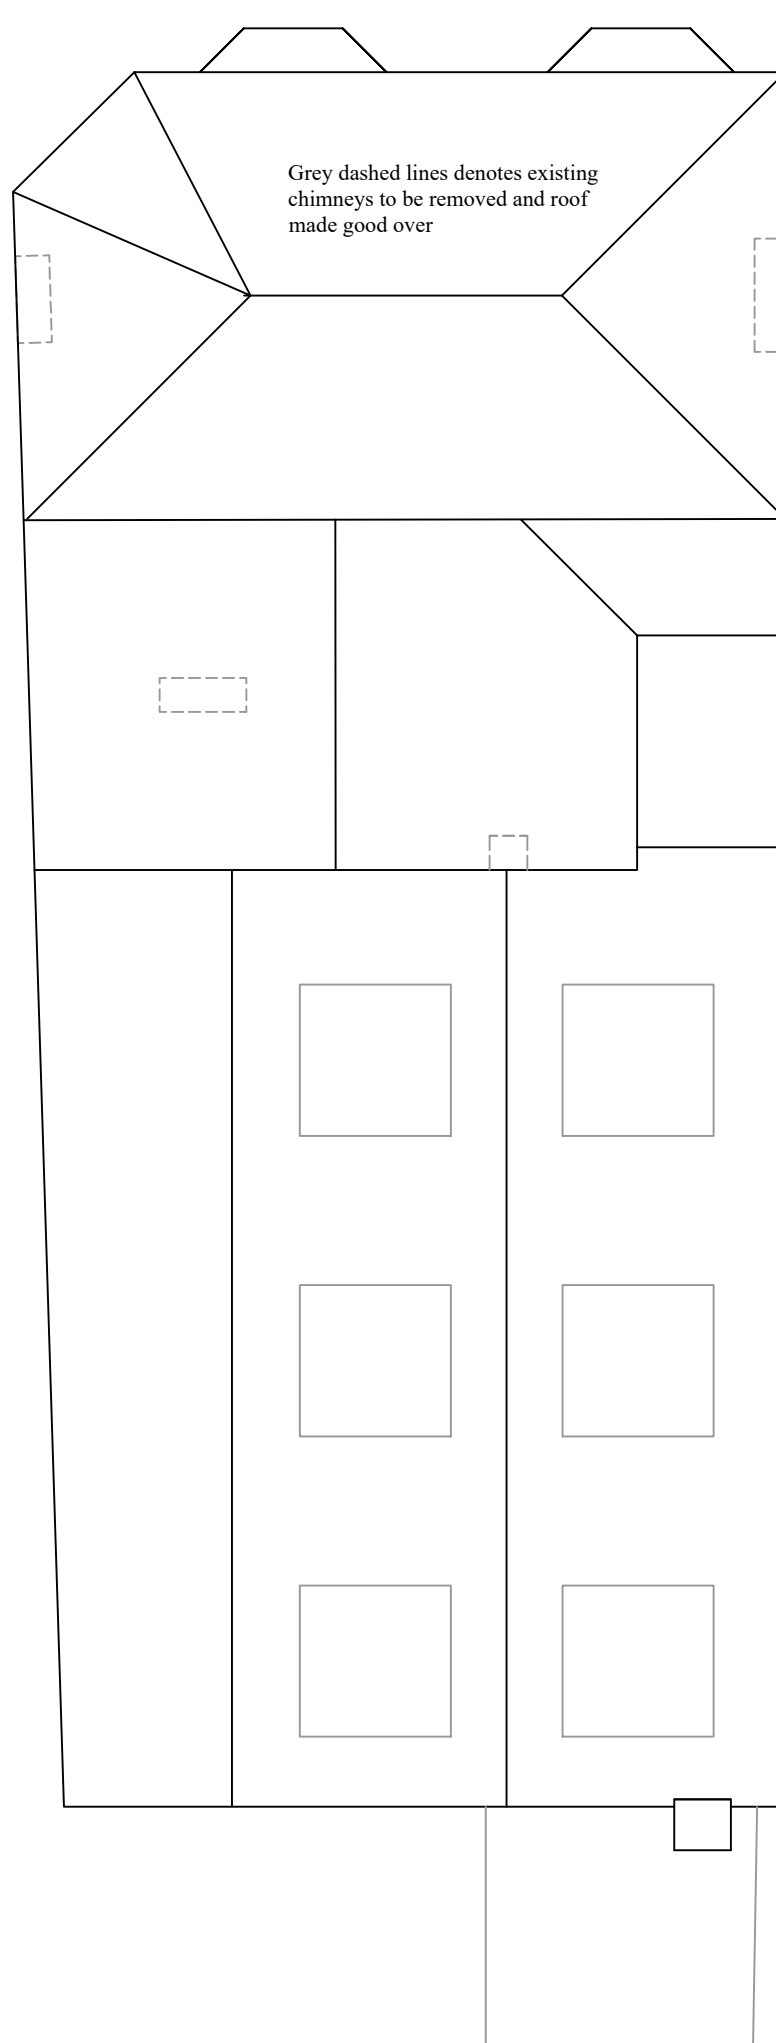


PROPOSED ROOF PLAN
1:100

 

SCALE BAR 1:1250 (Metres)

 

SCALE BAR 1:200 (Metres)

 

SCALE BAR 1:100 (Metres)

Revisions:

PROJECT:
Proposed Change of Use and Alterations at:-
Former GPO Post Office & Sorting Office
12 North Street,
Emsworth,
PO10 7DF

TITLE:
Proposed Plans & Elevations

DRAWING NUMBER:
550-19-03

SCALE:
As Shown @ A1

DATE:
May 2019

DAVIDHICKINSON
ARCHITECTURE

t: 07811114985
e: davehickinson@hotmail.co.uk
w: www.davidhickinsonarchitecture.co.uk