
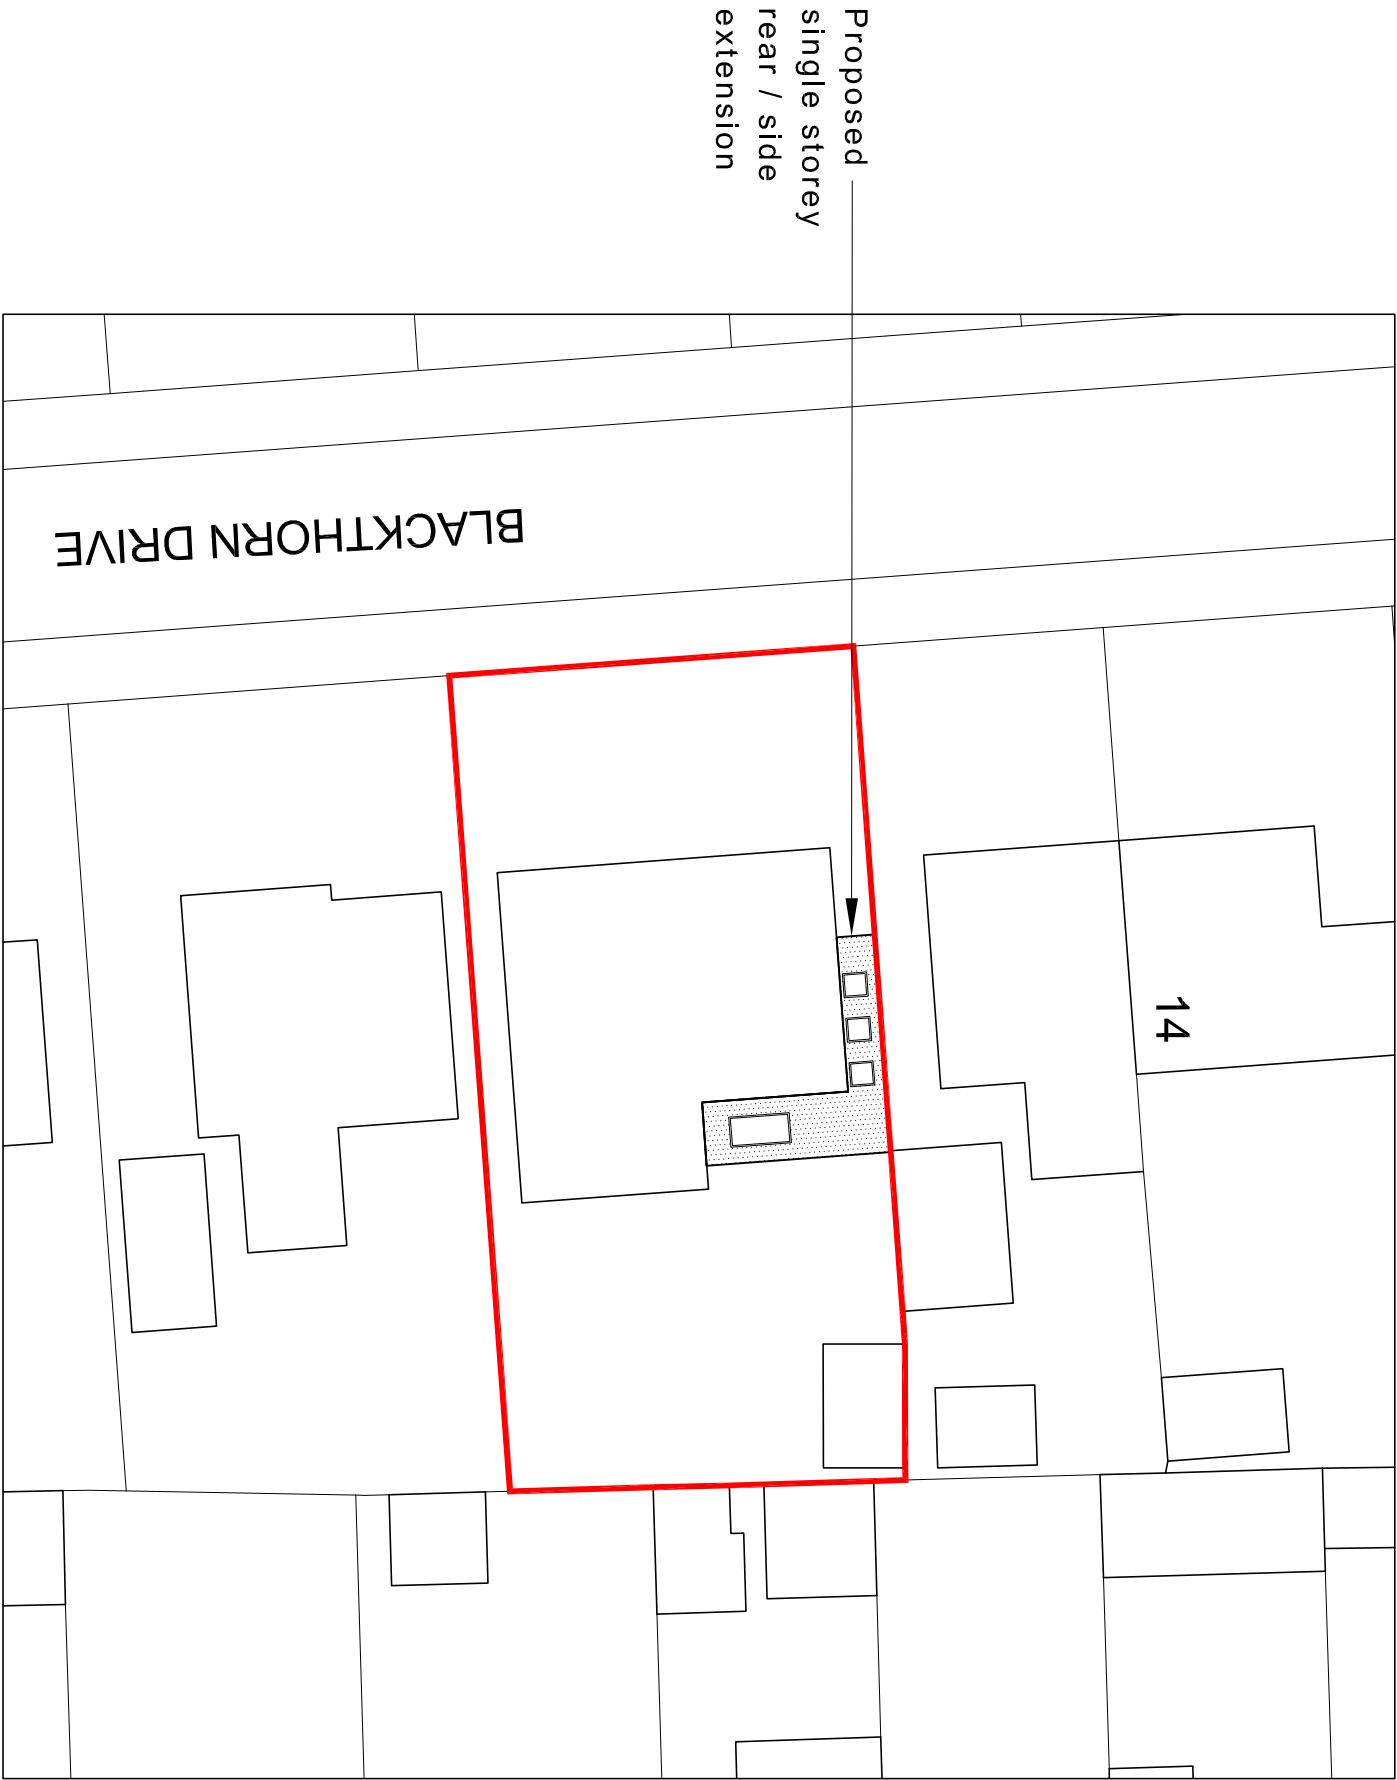


NOTES:


Dimensions to be checked on site before commencing work. Any discrepancies shall be reported to the architect immediately.

Do not scale from these drawings except for planning purposes. Use figured dimensions only.

Where applicable this drawing is to be read in conjunction with other consultants' drawings.

 


Proposed site plan scale 1:250

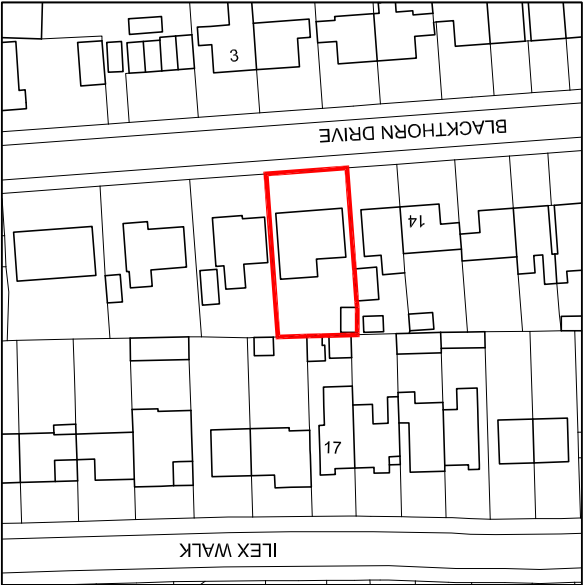

Ordnance Survey, (c) Crown Copyright 2020.
All rights reserved. Licence number 100022432

Location plan
scale 1:1250

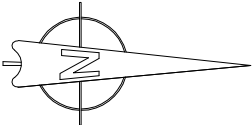

For MR & MRS PARKE		Title SITE & LOCATION PLAN		Office Tel: 01243 933732	
Project PROPOSED SINGLE STOREY SIDE /REAR EXTENSION AT 10 BLACKTHORN ROAD, HAYLING ISLAND, PO11 9NY		Date MARCH 2020		Email: admin@jb-architecturedesign.com	
		Drawn JB		Web: www.jb-architecturedesign.com	
		Scale As shown @ A3			
		Checked -			
		Job Number PL386/20			
		Drawing Number -03			
		Revision -			