




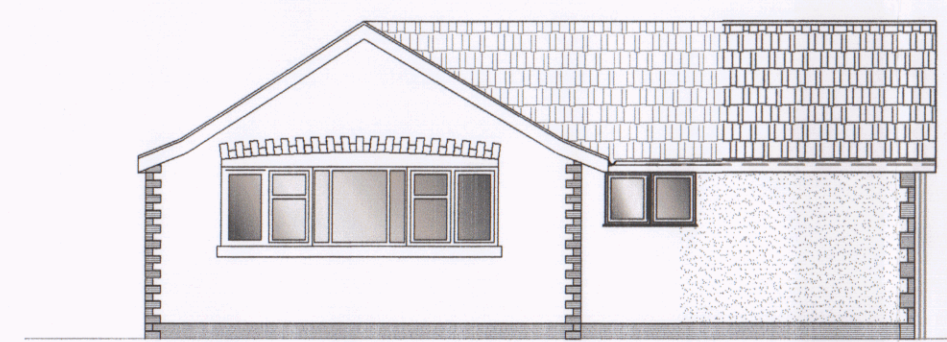


1 EXISTING SIDE ELEVATION
1:100

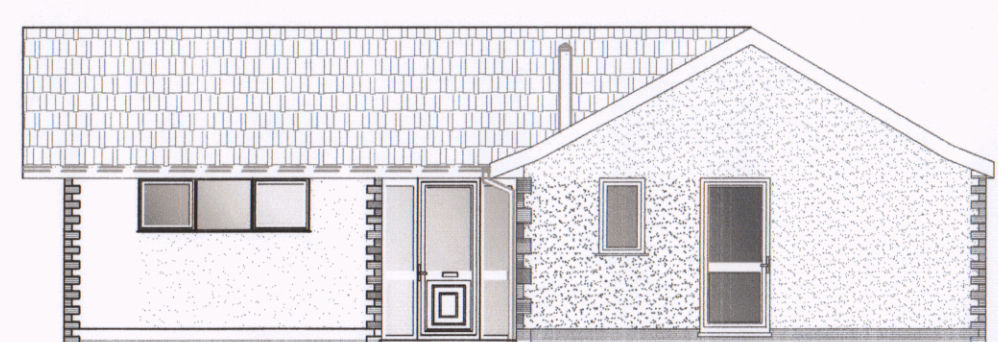


2 EXISTING FRONT ELEVATION
1:100

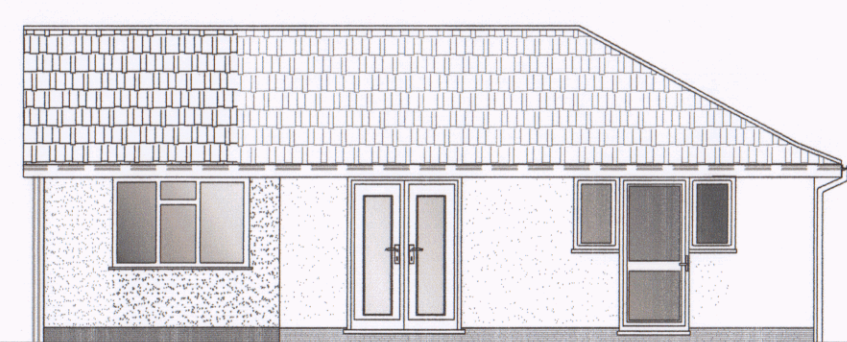


3 EXISTING SIDE ELEVATION
1:100

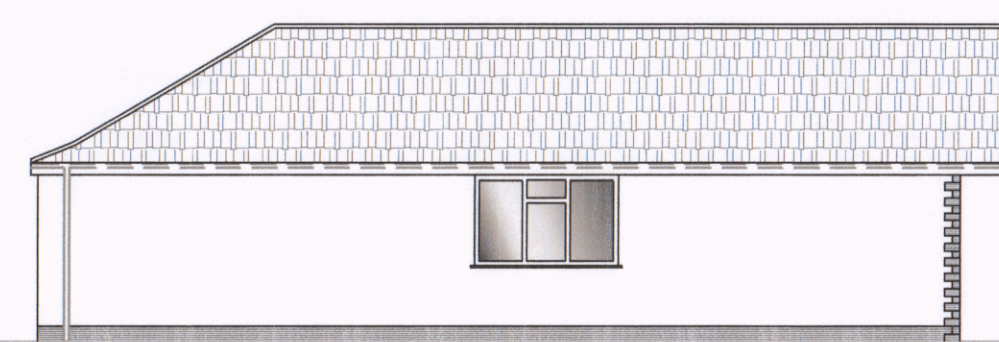


4 EXISTING REAR ELEVATION
1:100

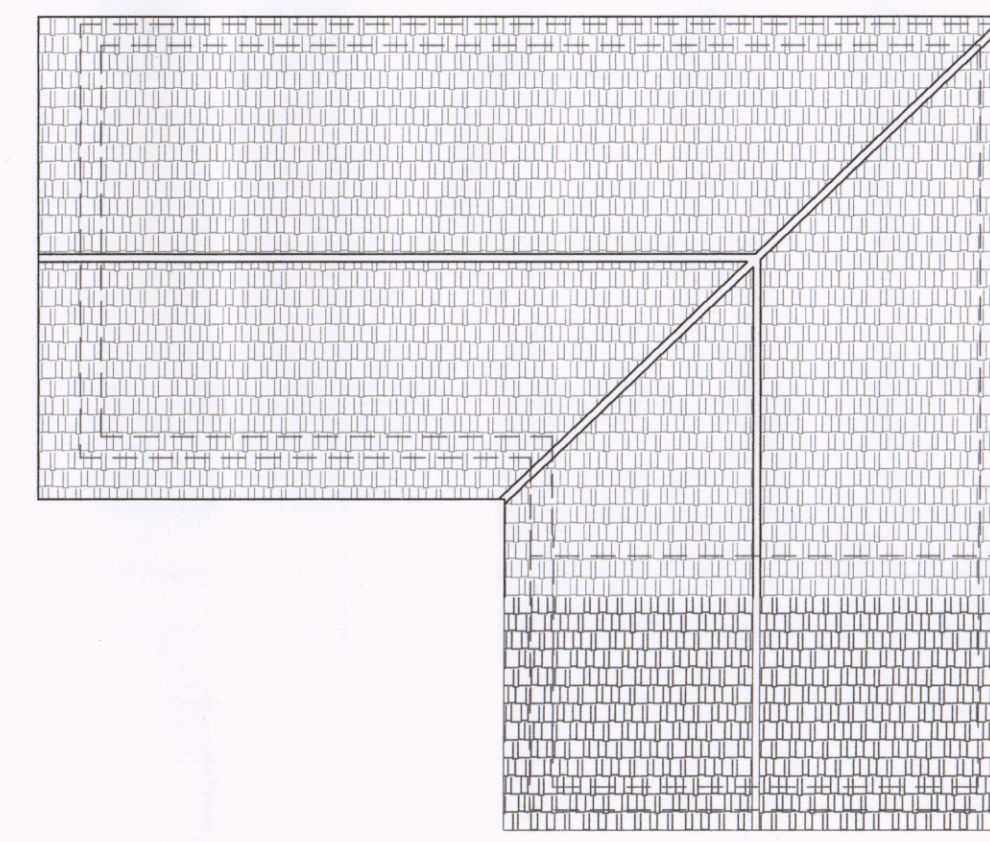


5 EXISTING ROOF PLAN
1:100

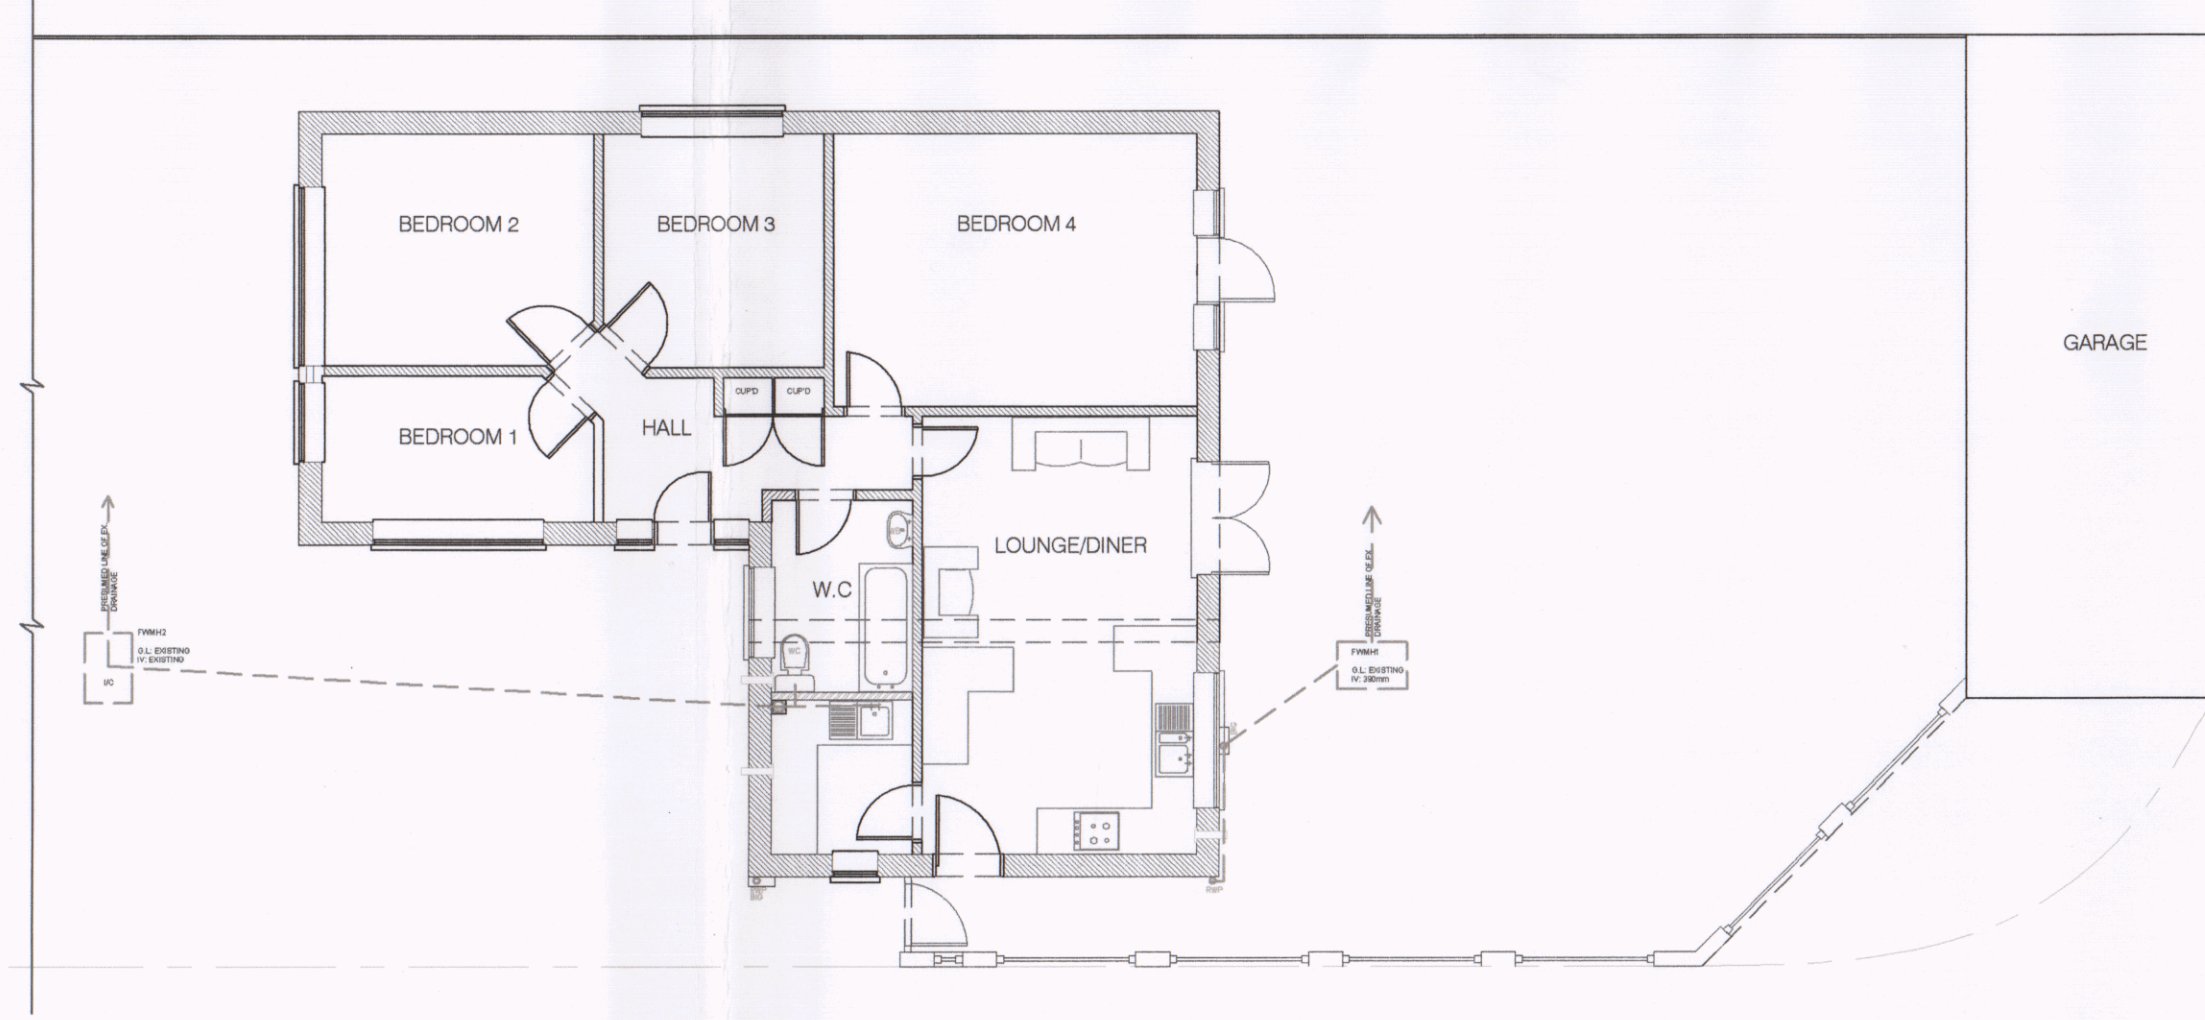


6 EXISTING GRD FLOOR PLAN
1:100

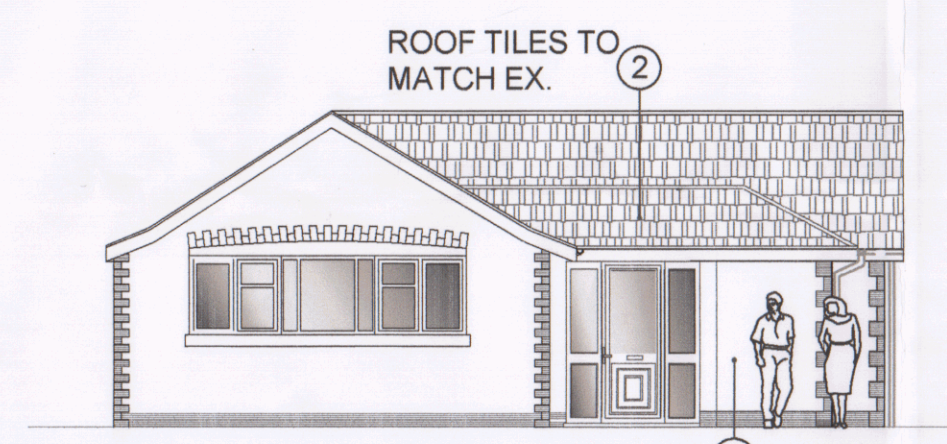


7 PROPOSED SIDE ELEVATION
1:100

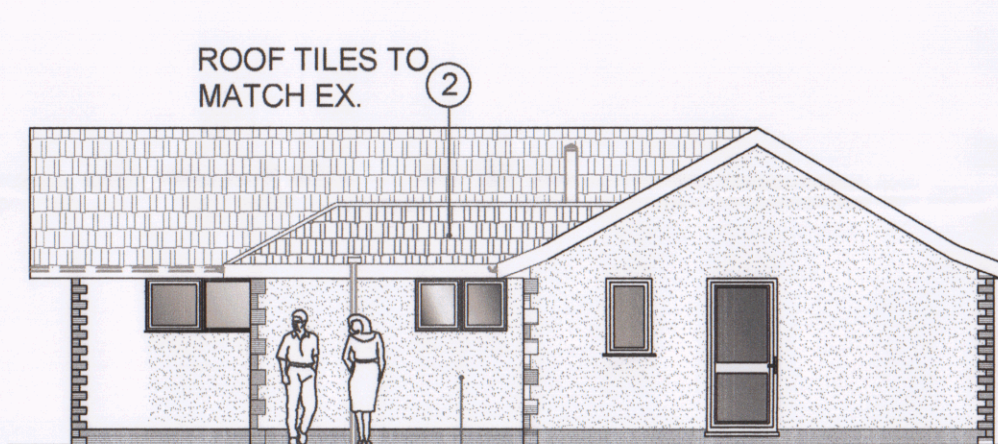


8 PROPOSED FRONT ELEVATION
1:100

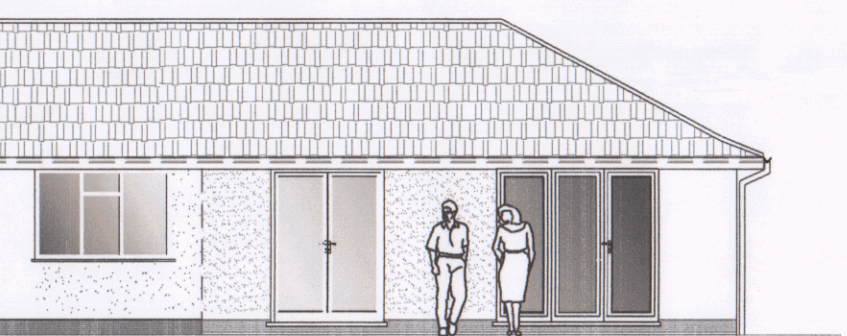


9 PROPOSED SIDE ELEVATION
1:100

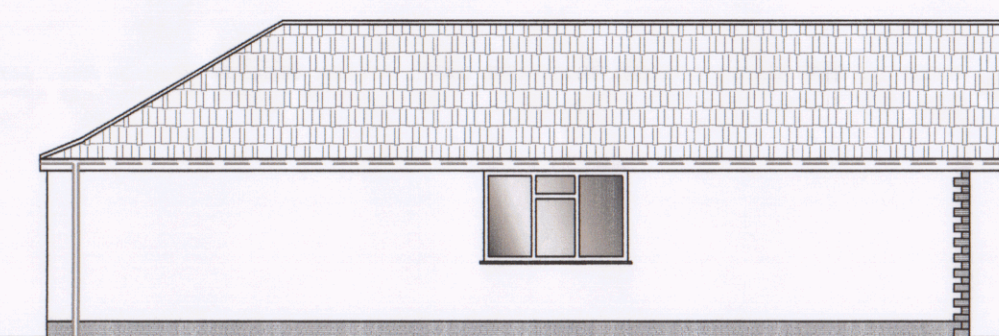


10 PROPOSED REAR ELEVATION
1:100

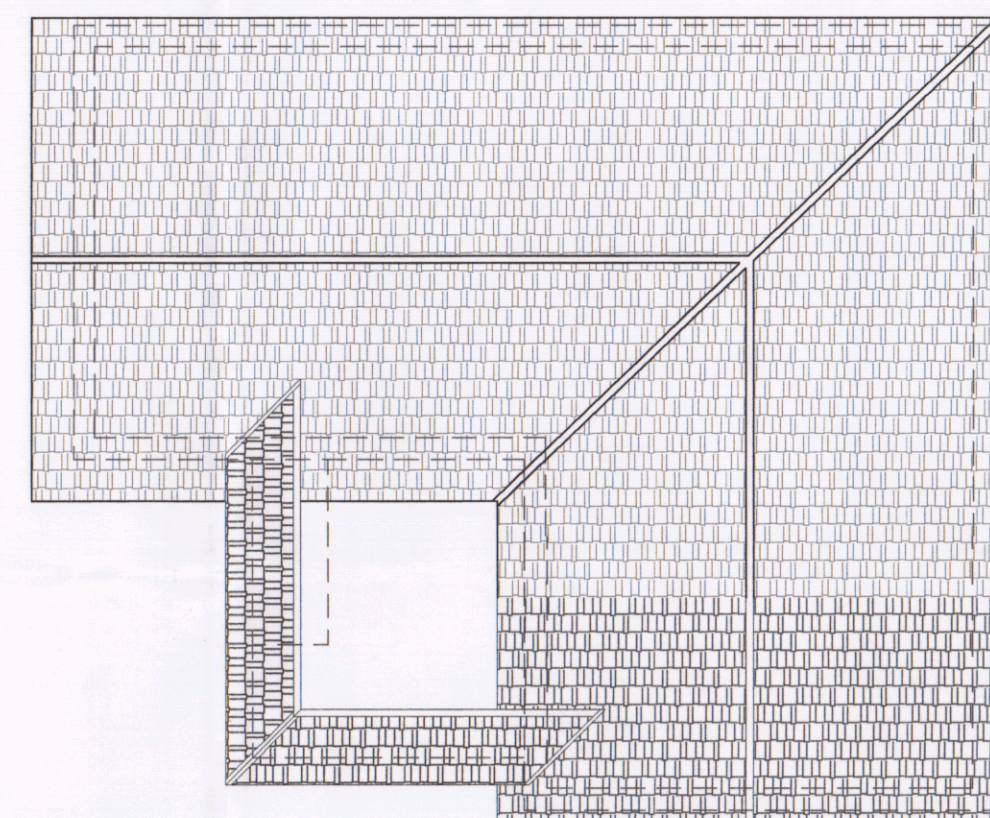


11 PROPOSED ROOF PLAN
1:100

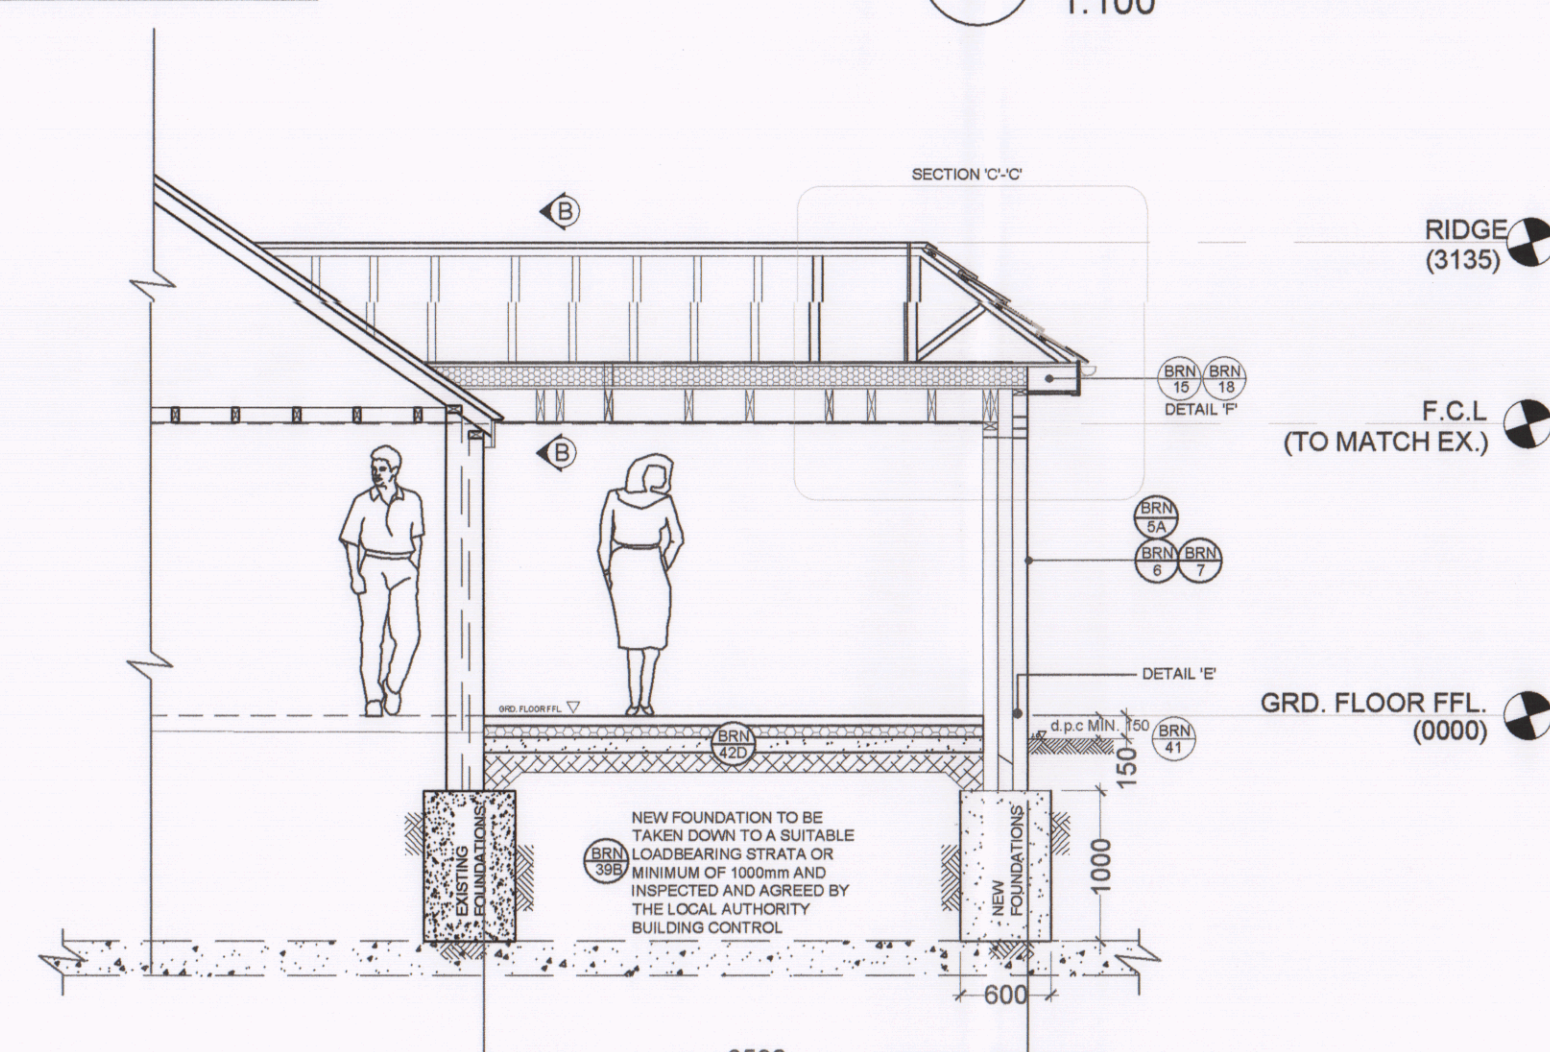


12 PROPOSED SECTION 'A'-A'
1:50

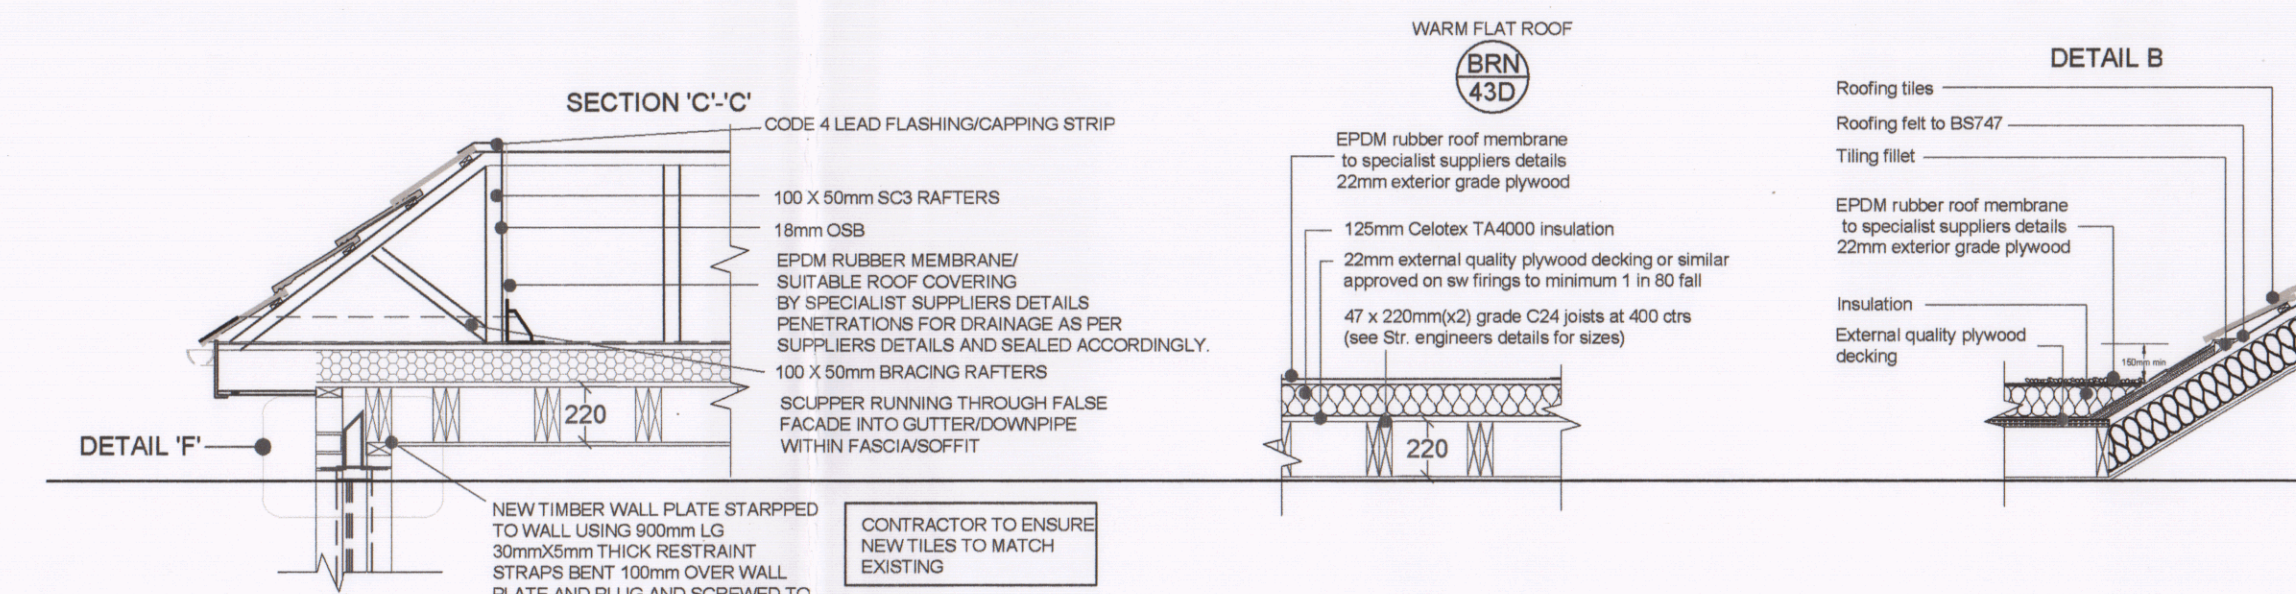


13 PROPOSED ROOF SECTION 'B'-B'
1:30

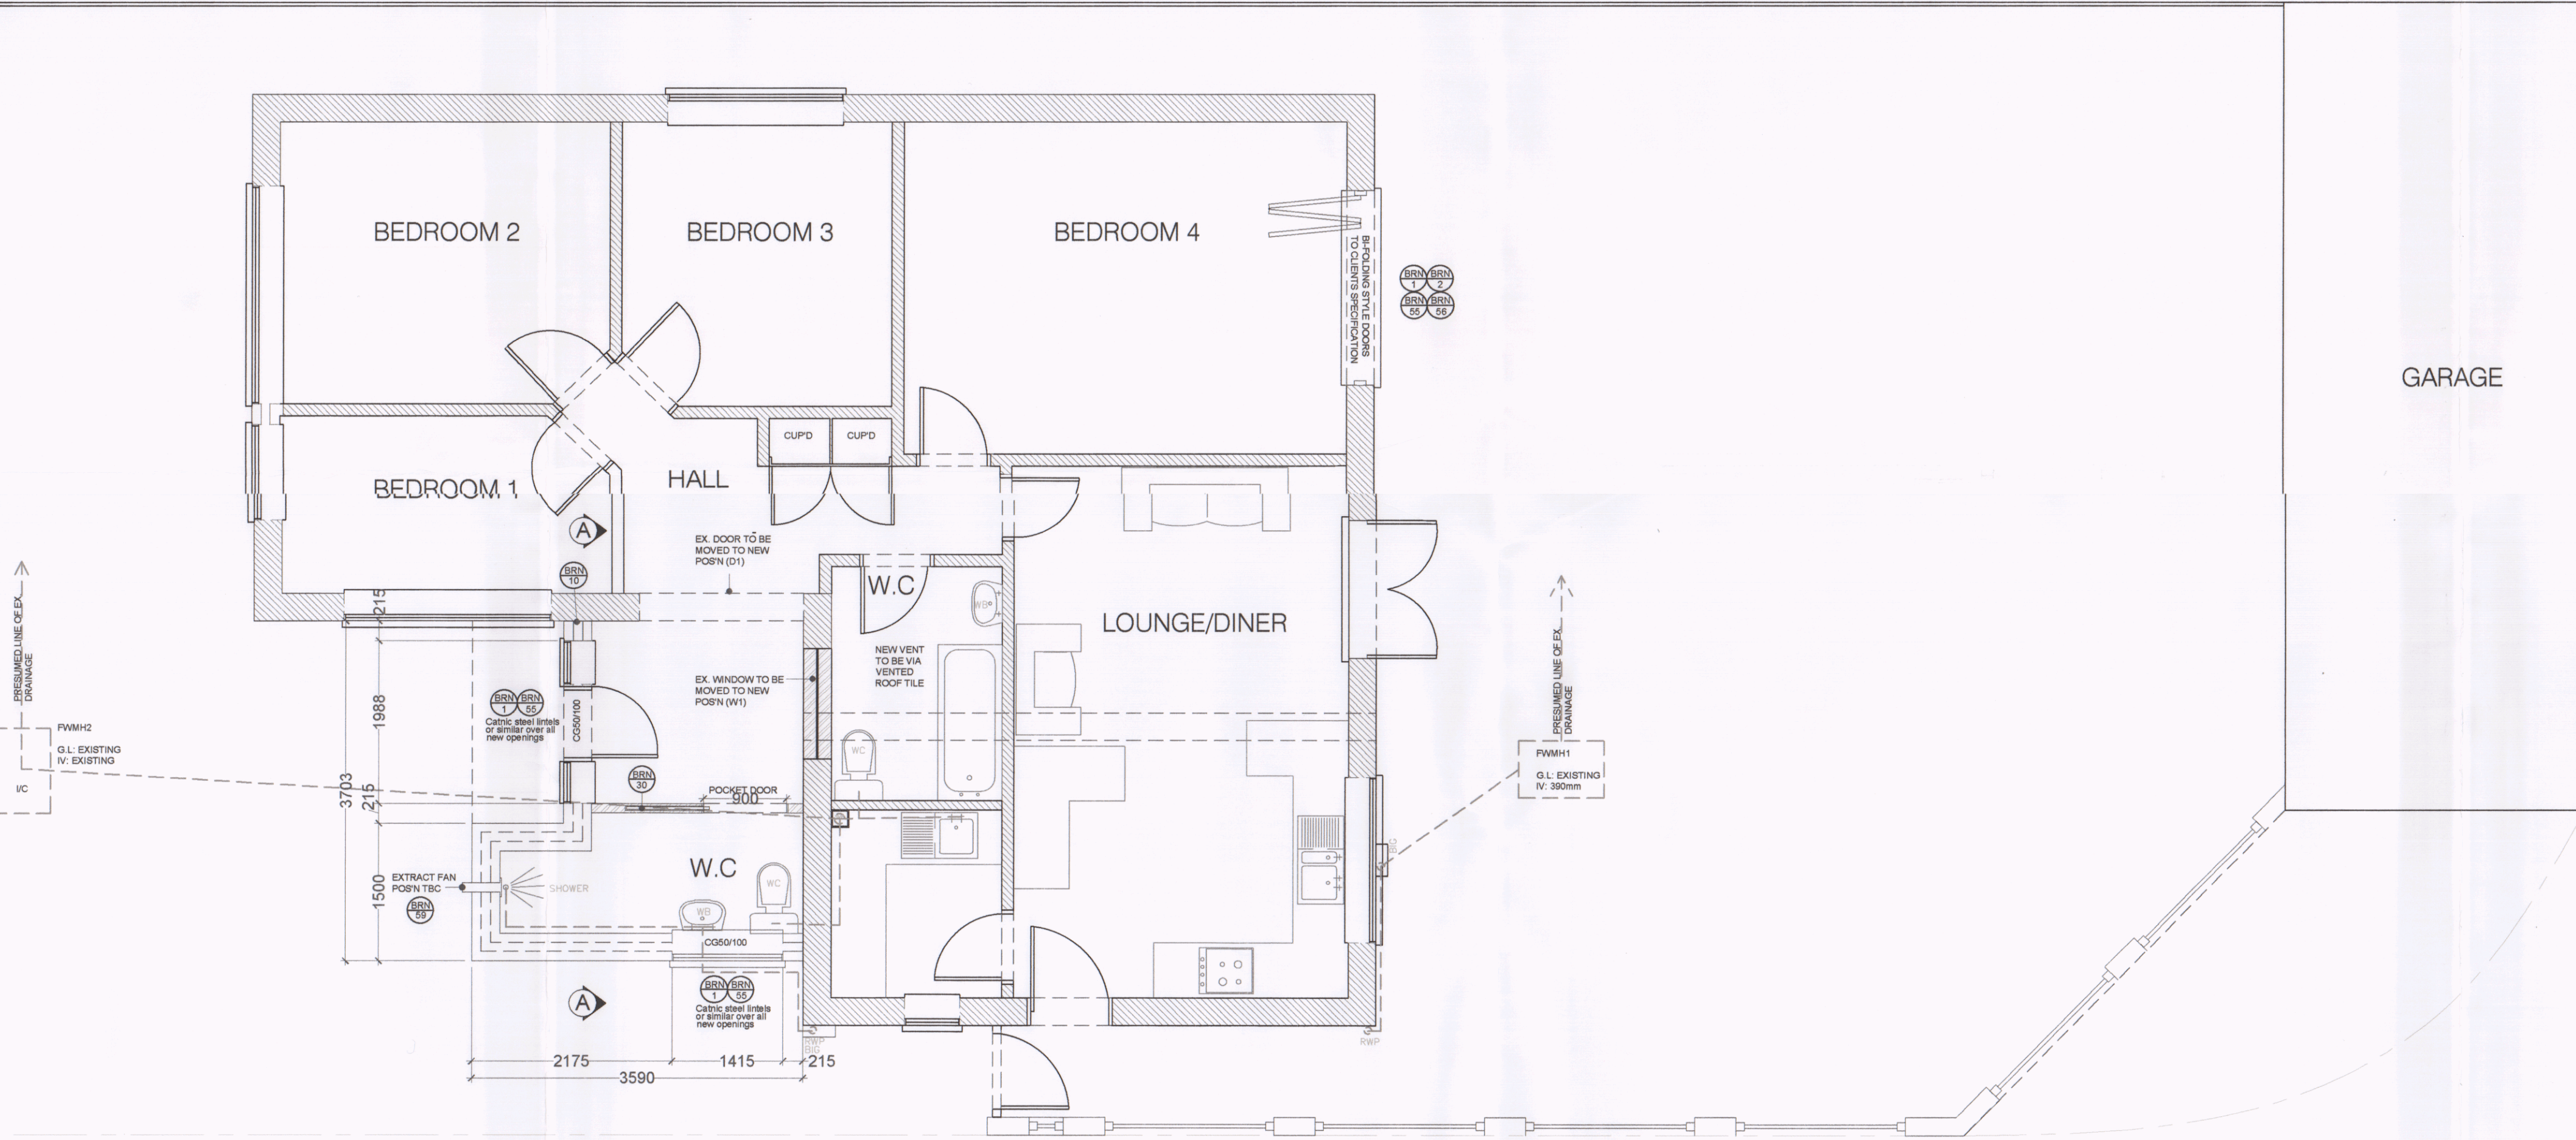


16 PROPOSED GRD FLOOR PLAN
1:50

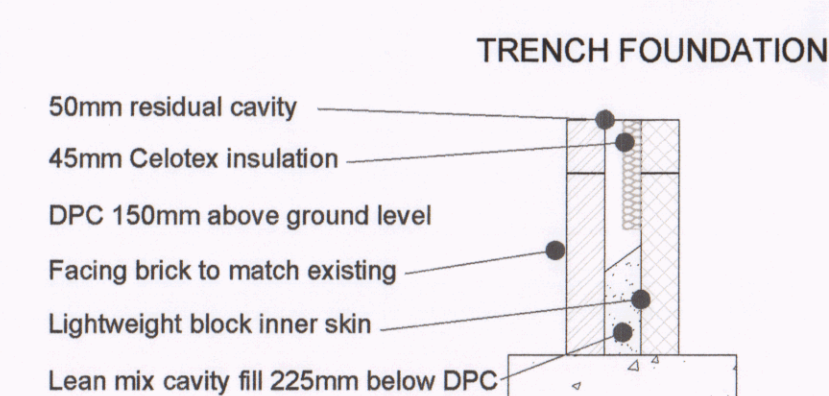


14 PROPOSED FOUNDATION DETAIL
1:20

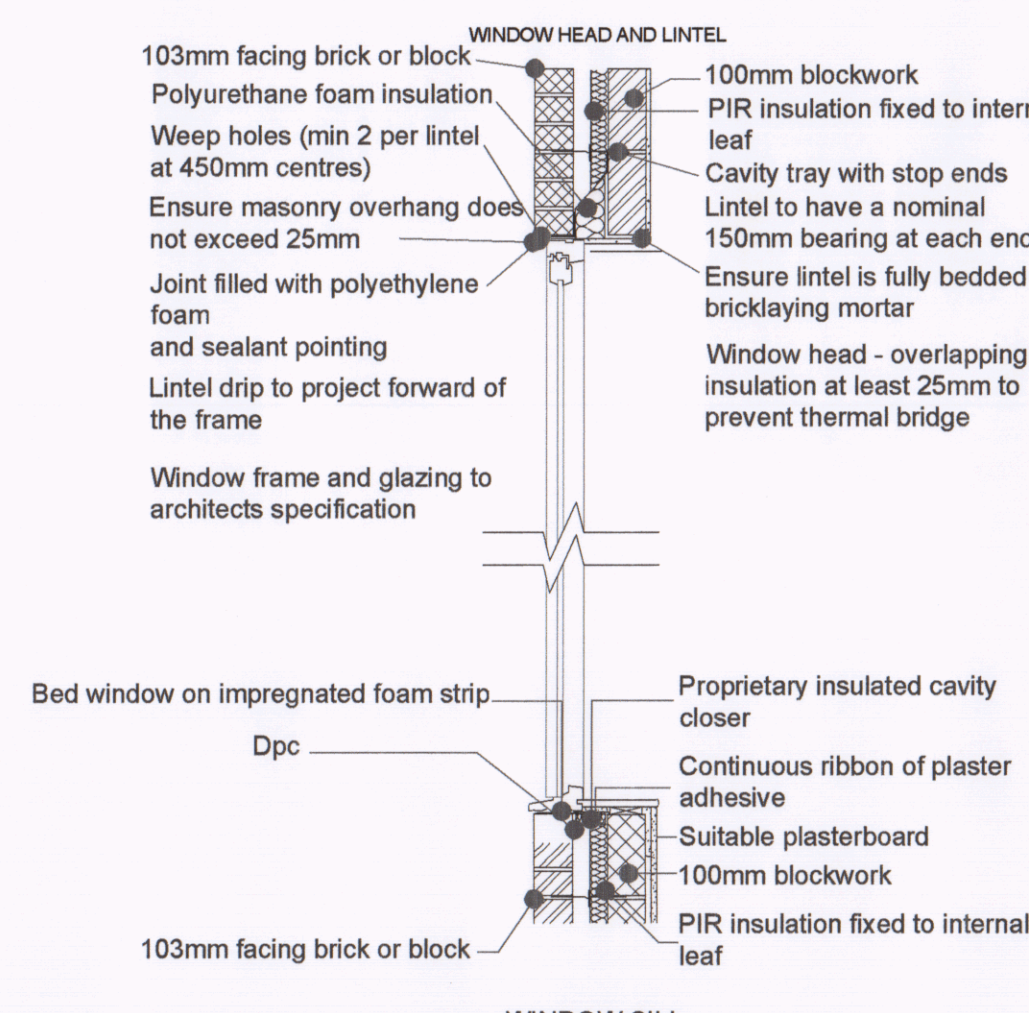

17 PROPOSED DETAIL 'F'
1:20

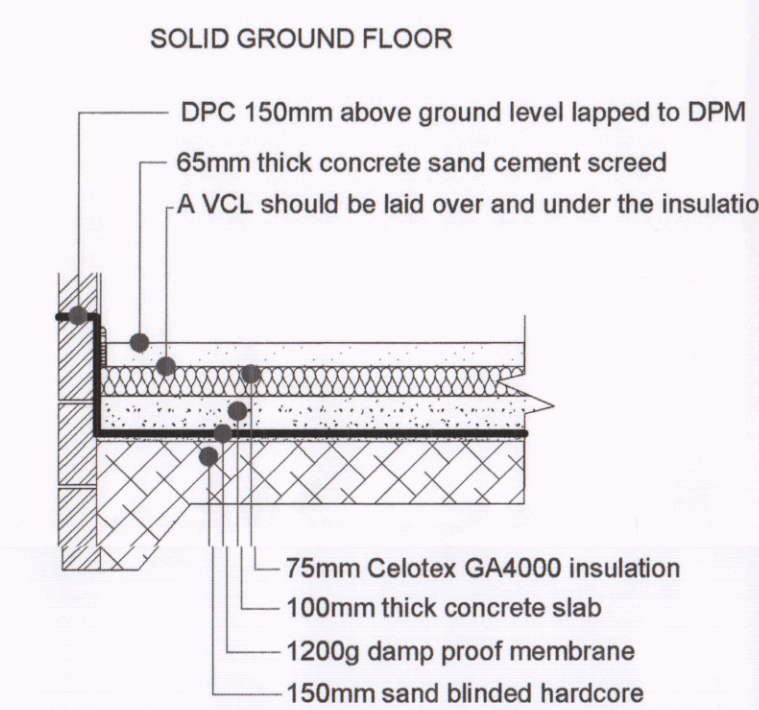

15 PROPOSED FLOOR SECTION
1:20

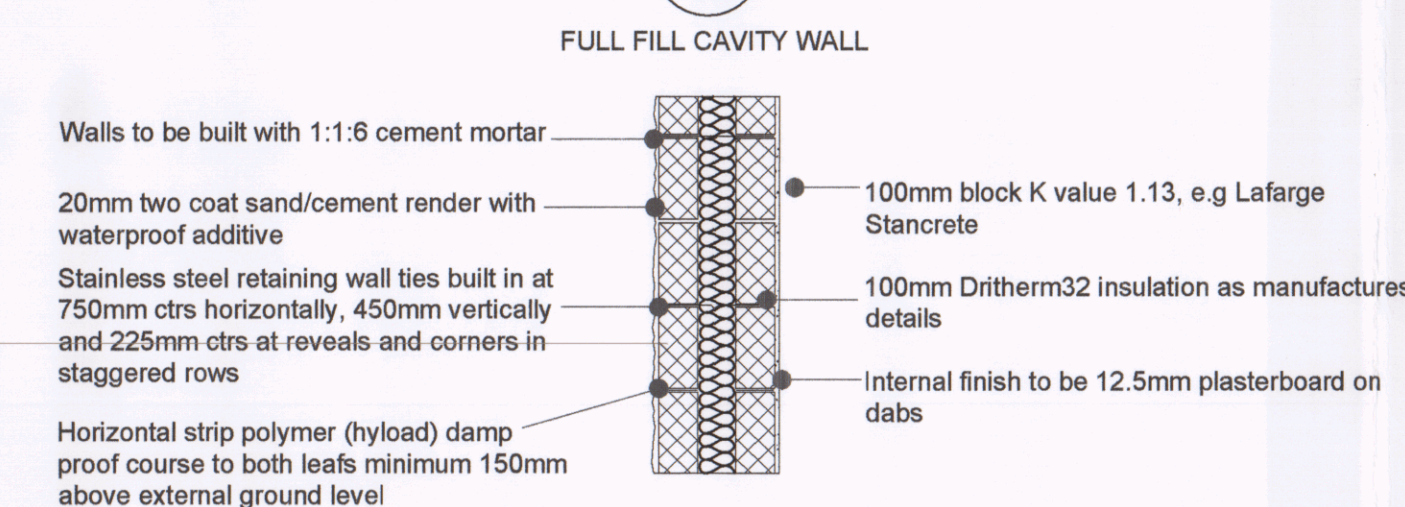

18 PROPOSED WALL DETAIL
1:20

DETAILS AND DIMENSIONS OF ALL LEVELS OF PROPOSED PLANS TO BE CHECKED ON SITE BY APPOINTED CONTRACTOR PRIOR TO ANY COMMENCEMENT/ORDERING OF MATERIALS OF WORK, ANY QUERIES, VARIATIONS OR DISCREPANCIES DIRECTED TO CLIENT - DM DESIGNS ACCEPTS NO RESPONSIBILITY IN ANY PART ON DRAWINGS UNLESS OTHERWISE AGREED PRIOR.

NOTE: DRAWING: CRESSWELL_01A TO BE USED IN CONJUNCTION WITH ASSOCIATED BUILDING REGULATIONS NOTES CRESSWELL/BRN. DIRECTIONAL NORTH ARROW SHOWN ON BLOCK & LOCATION PLANS CRESSWELL/BLP.

BRN 1 DENOTES ATTACHED BUILDING REGULATION NOTES DENOTES ITEM No.

1:100 0 2m 4m 6m 8m 10m

MODIFICATIONS

TITLE

PROPOSED FRONT PORCH CREATION

CUSTOMER 18 CHARLESWORTH DRIVE, WATERLOOVILLE, PO7 6AS

DRAWN BY: DM Designs

DRAWING NO: CRESSWELL_01A 1 OF 1

SCALE: VARIES

DATE: 08.07.2020