




No.41 Stakes Hill Road, Waterloooville, Hampshire.

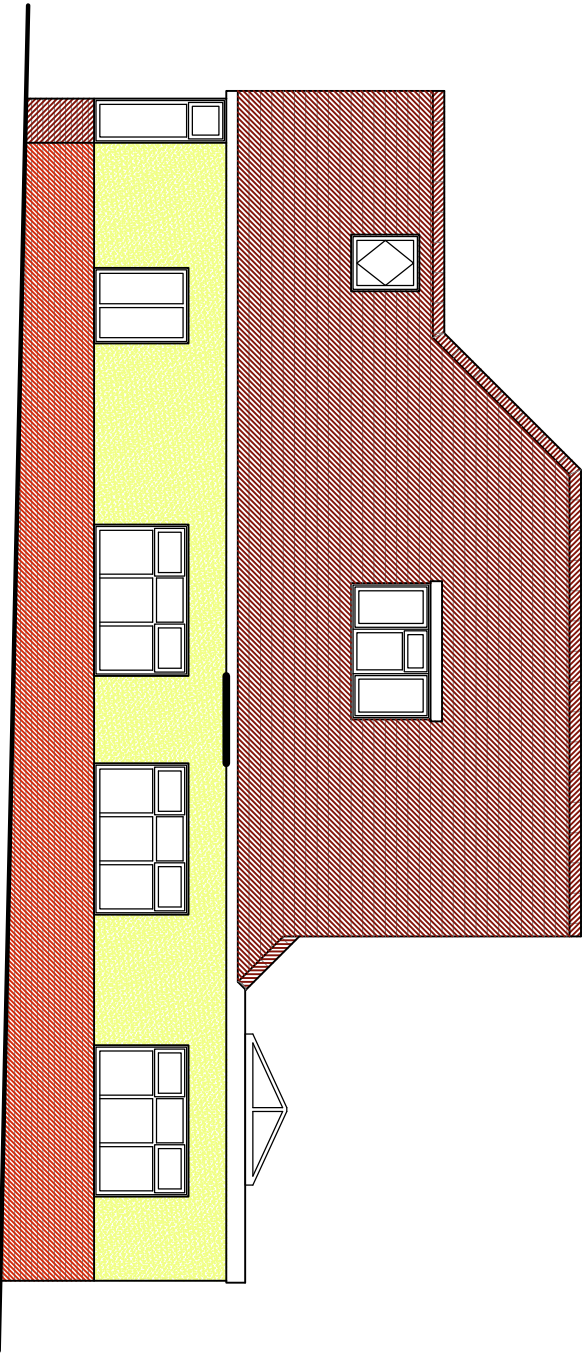


Proposed South East Elevation
1:100 @ A3

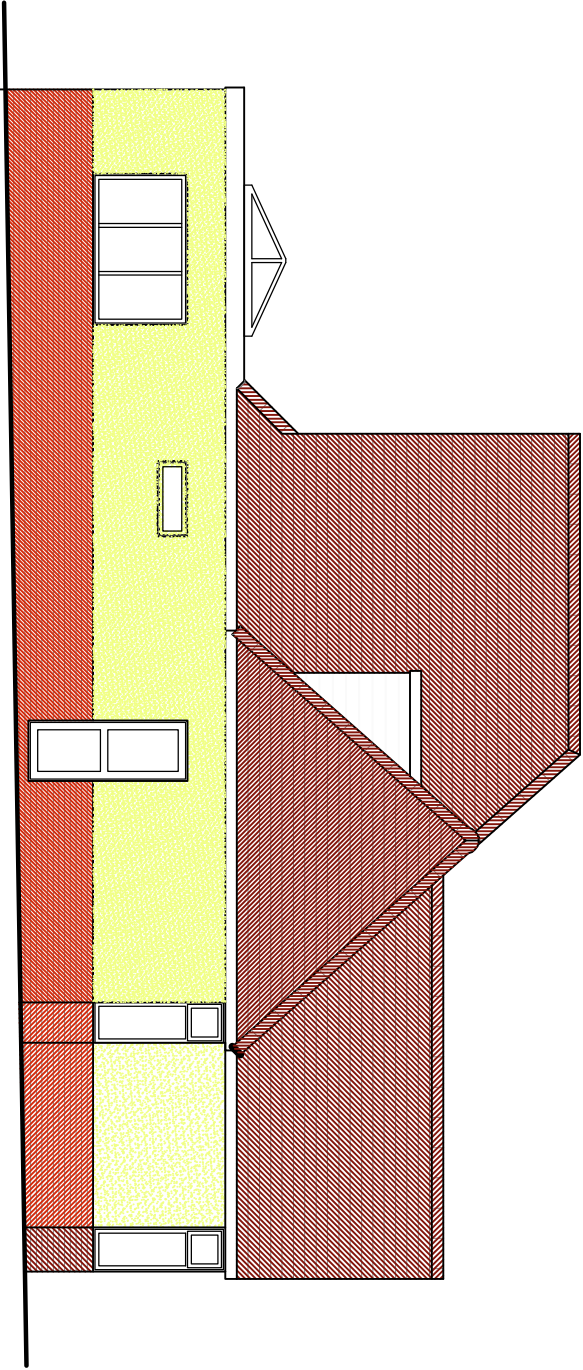

Proposed North West Elevation
1:100 @ A3

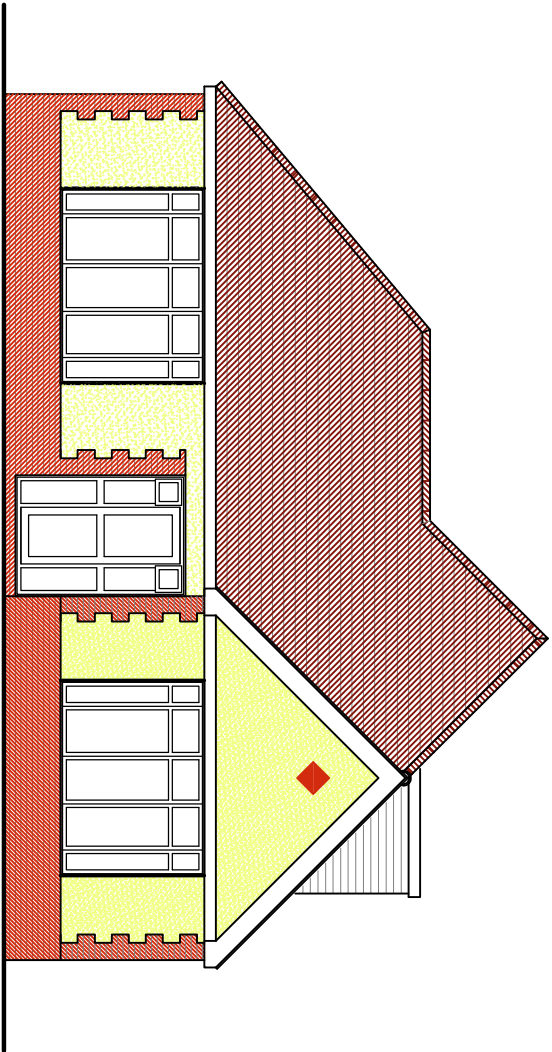

1:100 @ A3
Proposed South West Elevation

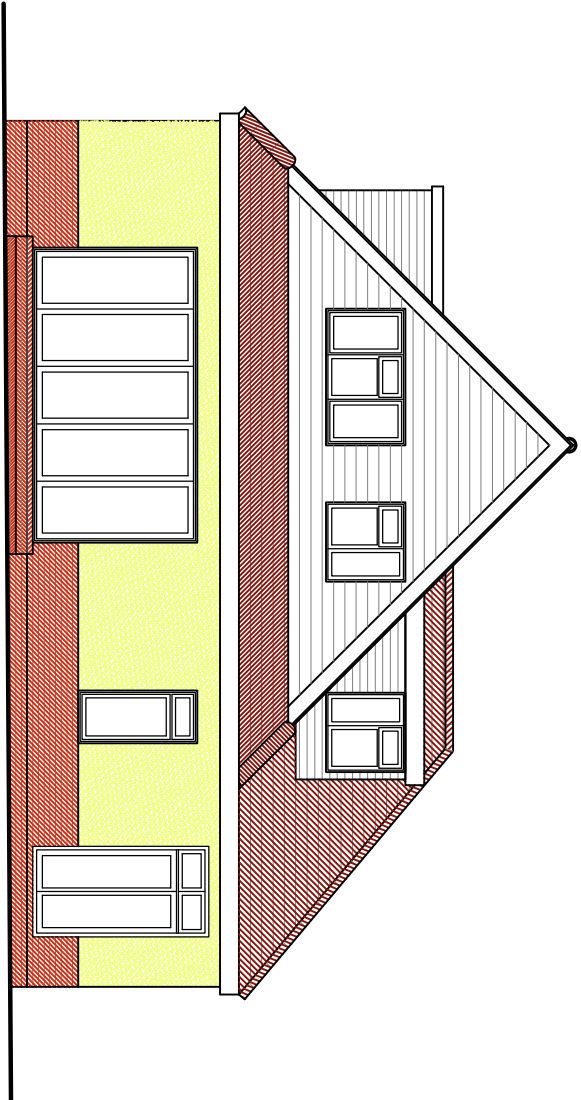

1:100 @ A3
Proposed North East Elevation



Job Title
No.41 Stakes Hill Road,
Waterlooville, Hampshire

Client
Mr & Mrs Moore

Drawing Title
Building Regulations
Elevations
Proposed

CAD REF: _____ Scale 1:100

Drawn LSW Amended *** Checked *** Date July 2020

Job No. _____ Dwg. No. _____ Rev. _____

203