

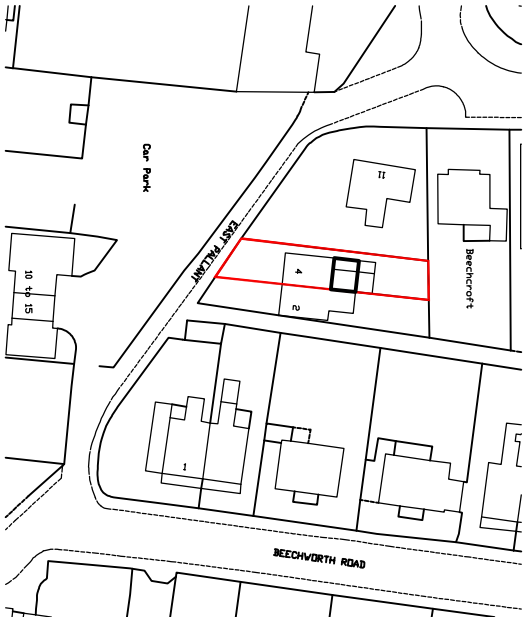


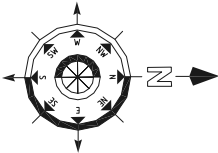

Location Plan

1:1250

SCALE BAR 1:1250

 

Crown Copyright. All rights reserved. License no. 100045736

PROJECT

Proposed Alterations to 4 East Pallant, Havant

CLIENT

Mr J Bradwell

DWG TITLE

Site Plans

PROJECT NO.

JB


DRAWING NO.

301

SCALE

as shown

REV

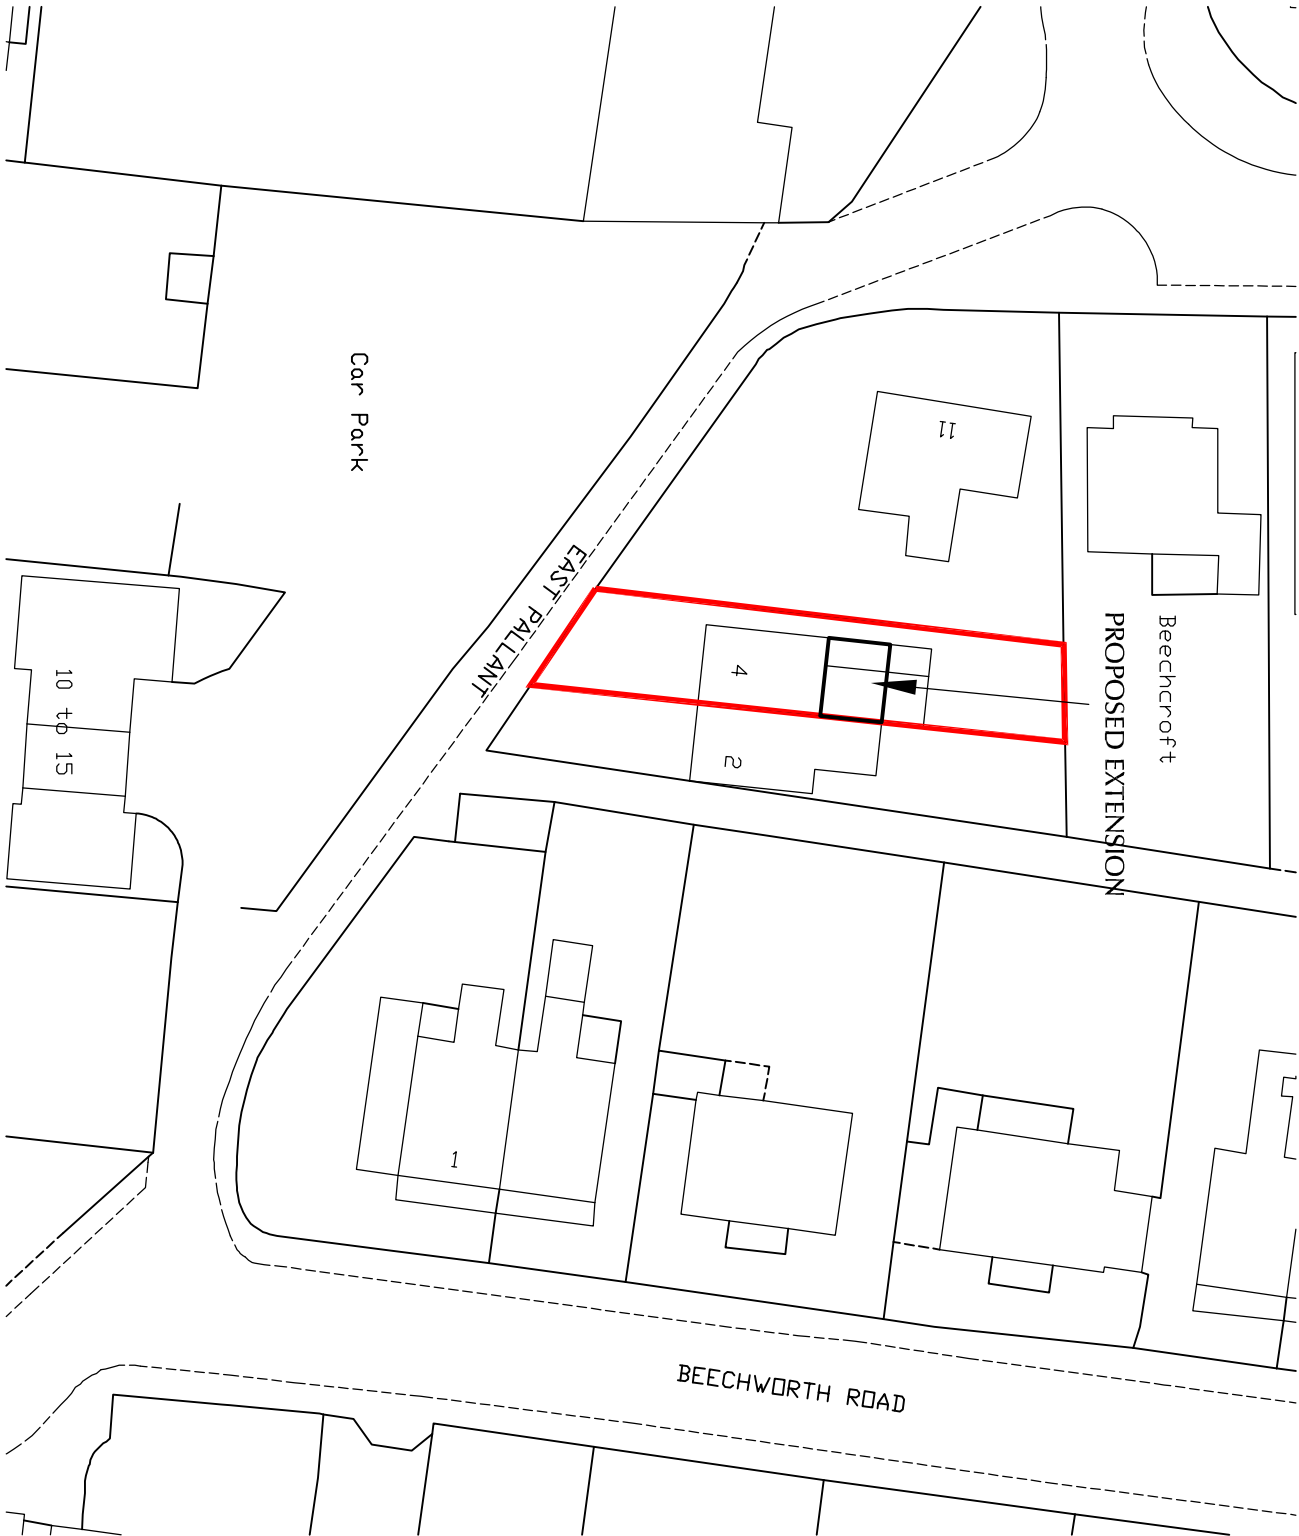

Site Plan

1:500

SCALE BAR 1:500



4 Queensgate
Queens Road
Fareham
Hampshire
PO16 0NW

Tel: 01329 288911
Fax: 01329 221913
E-mail: admin@m2architecture.com

m2
architecture
architectural technologist

Rev	DESCRIPTION	Dwn / Date	Chk / Date
This drawing is copyright and must not be disclosed to third parties without permission Scaled dimensions are not to be used for construction			