

Level Survey

This site is flat hence no level survey has been provided

Flood Risk

This site does fall in a flood risk area hence a flood risk assesment has been provided

Tree Survey



No trees are on site or in falling distance hence no tree survey has been provided

Parking Provision

This site currently has four parking spaces


Boundary Treatment

The boundaries are made up of 1.8m and 1.2m timber panel fences and walls

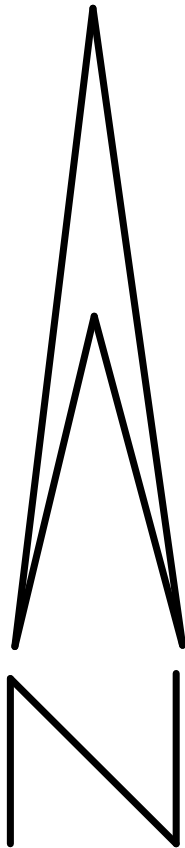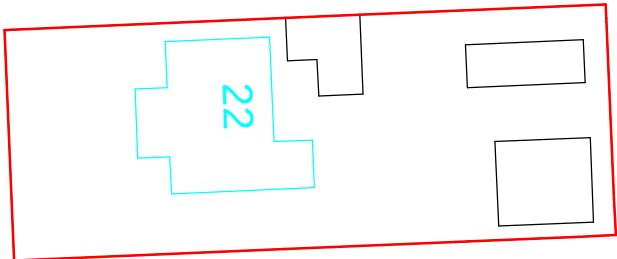

0 20 40
Site plan Scale 1:500 at A1


This OS map was purchased from Pressto Print
licence number 001137878

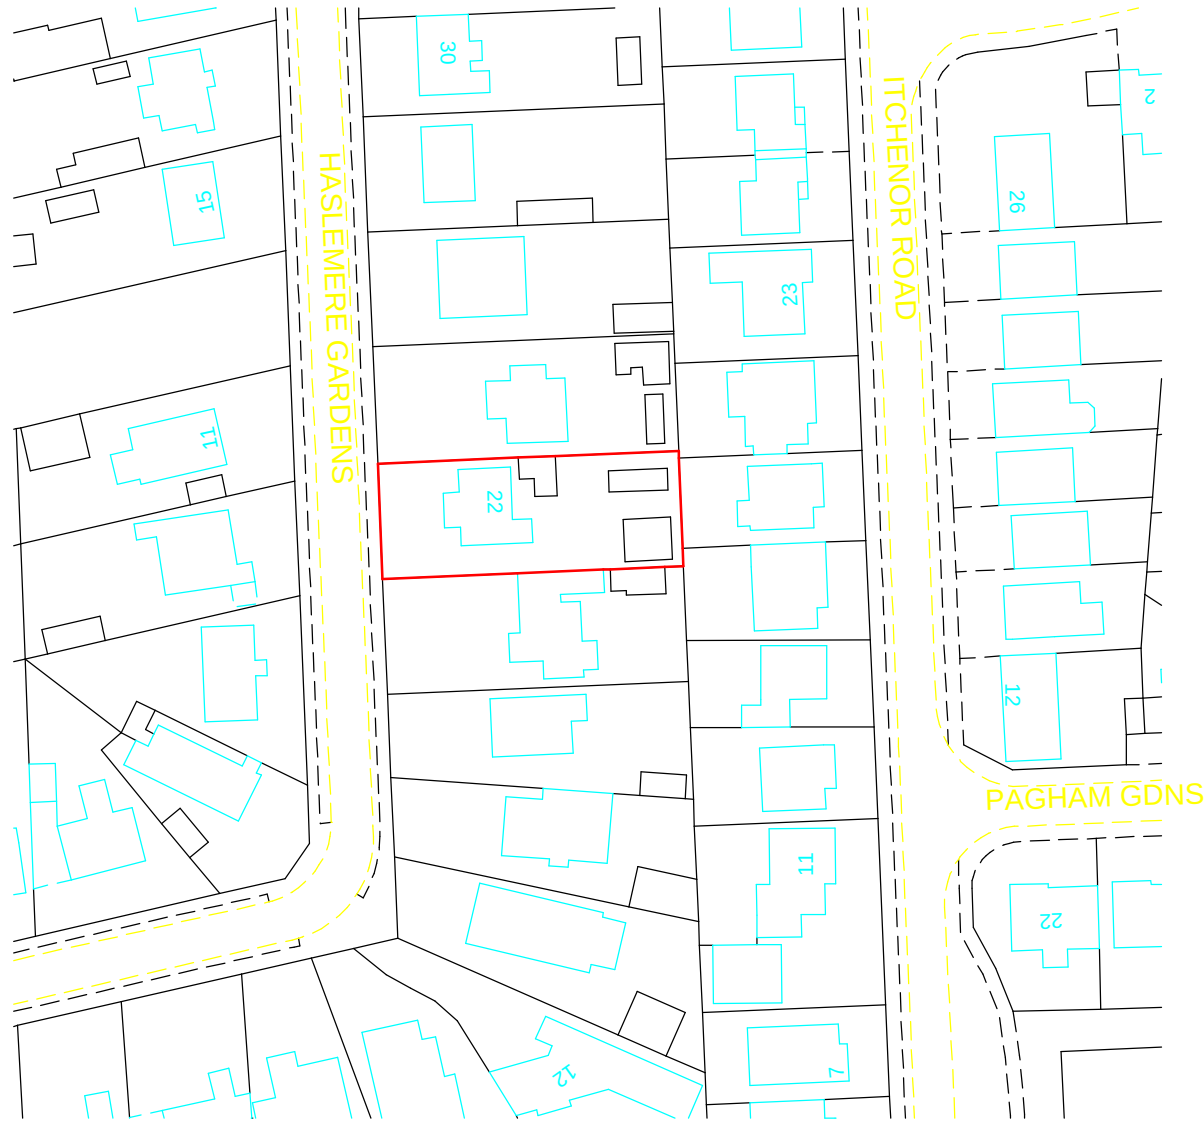

(c) Crown Copyright 2013
Reproduction in whole or in part is prohibited
without the prior permission of Ordnance Survey.

0 20 40 60
Location Plan Scale 1:1000 at A1

**IJ Murray
Associates Ltd**

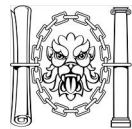

CIAT
REGISTERED PRACTICE

www.ijma.co.uk

I J Murray Associates Ltd
200 Seafront
Hayling Island
Hampshire
PO11 9HR
Phone 07779 246915
e-mail ian@ijma.co.uk

These drawings are the
property of IJ Murray
Associates Ltd and should
not be reproduced or used in
any way without the
permission of a Director of
IJ Murray Associates Ltd

These drawings are for planning and building regulation
purposes only and are not for construction. All dimensions
should be checked on site before work commences

Mr Porcher

22 Haselmere Grdns

Existing Location Plans

Project number	Project Number
Date	Issue Date
Drawn by	Author
Checked by	Checker

A101

Scale