



UNIT NO.	BEDS	SQM	SQFT
1	2	68.7	739
2	1	40.7	438
3	1	40.7	438
4	1	40.7	438
5	1	40.7	438
6	2	68.7	739
7	2	68.7	739
8	1	40.7	438
9	1	40.7	438
10	1	40.7	438
11	1	40.7	438
12	2	68.7	739
13	2	69.2	744
14	2	68.7	739
15	1	40.7	438
16	1	40.7	438
17	1	40.7	438
18	1	40.7	438
19	2	68.7	739
20	2	69.2	744
21	2	68.7	739
22	1	40.7	438
23	1	40.7	438
24	1	40.7	438
25	1	40.7	438
26	2	68.7	739
27	2	69.2	744
28	2	69.0	742
29	1	40.1	431
30	1	40.7	438
31	1	42.4	456
32	2	69.0	742
TOTAL AREA		1,699.6	18,294

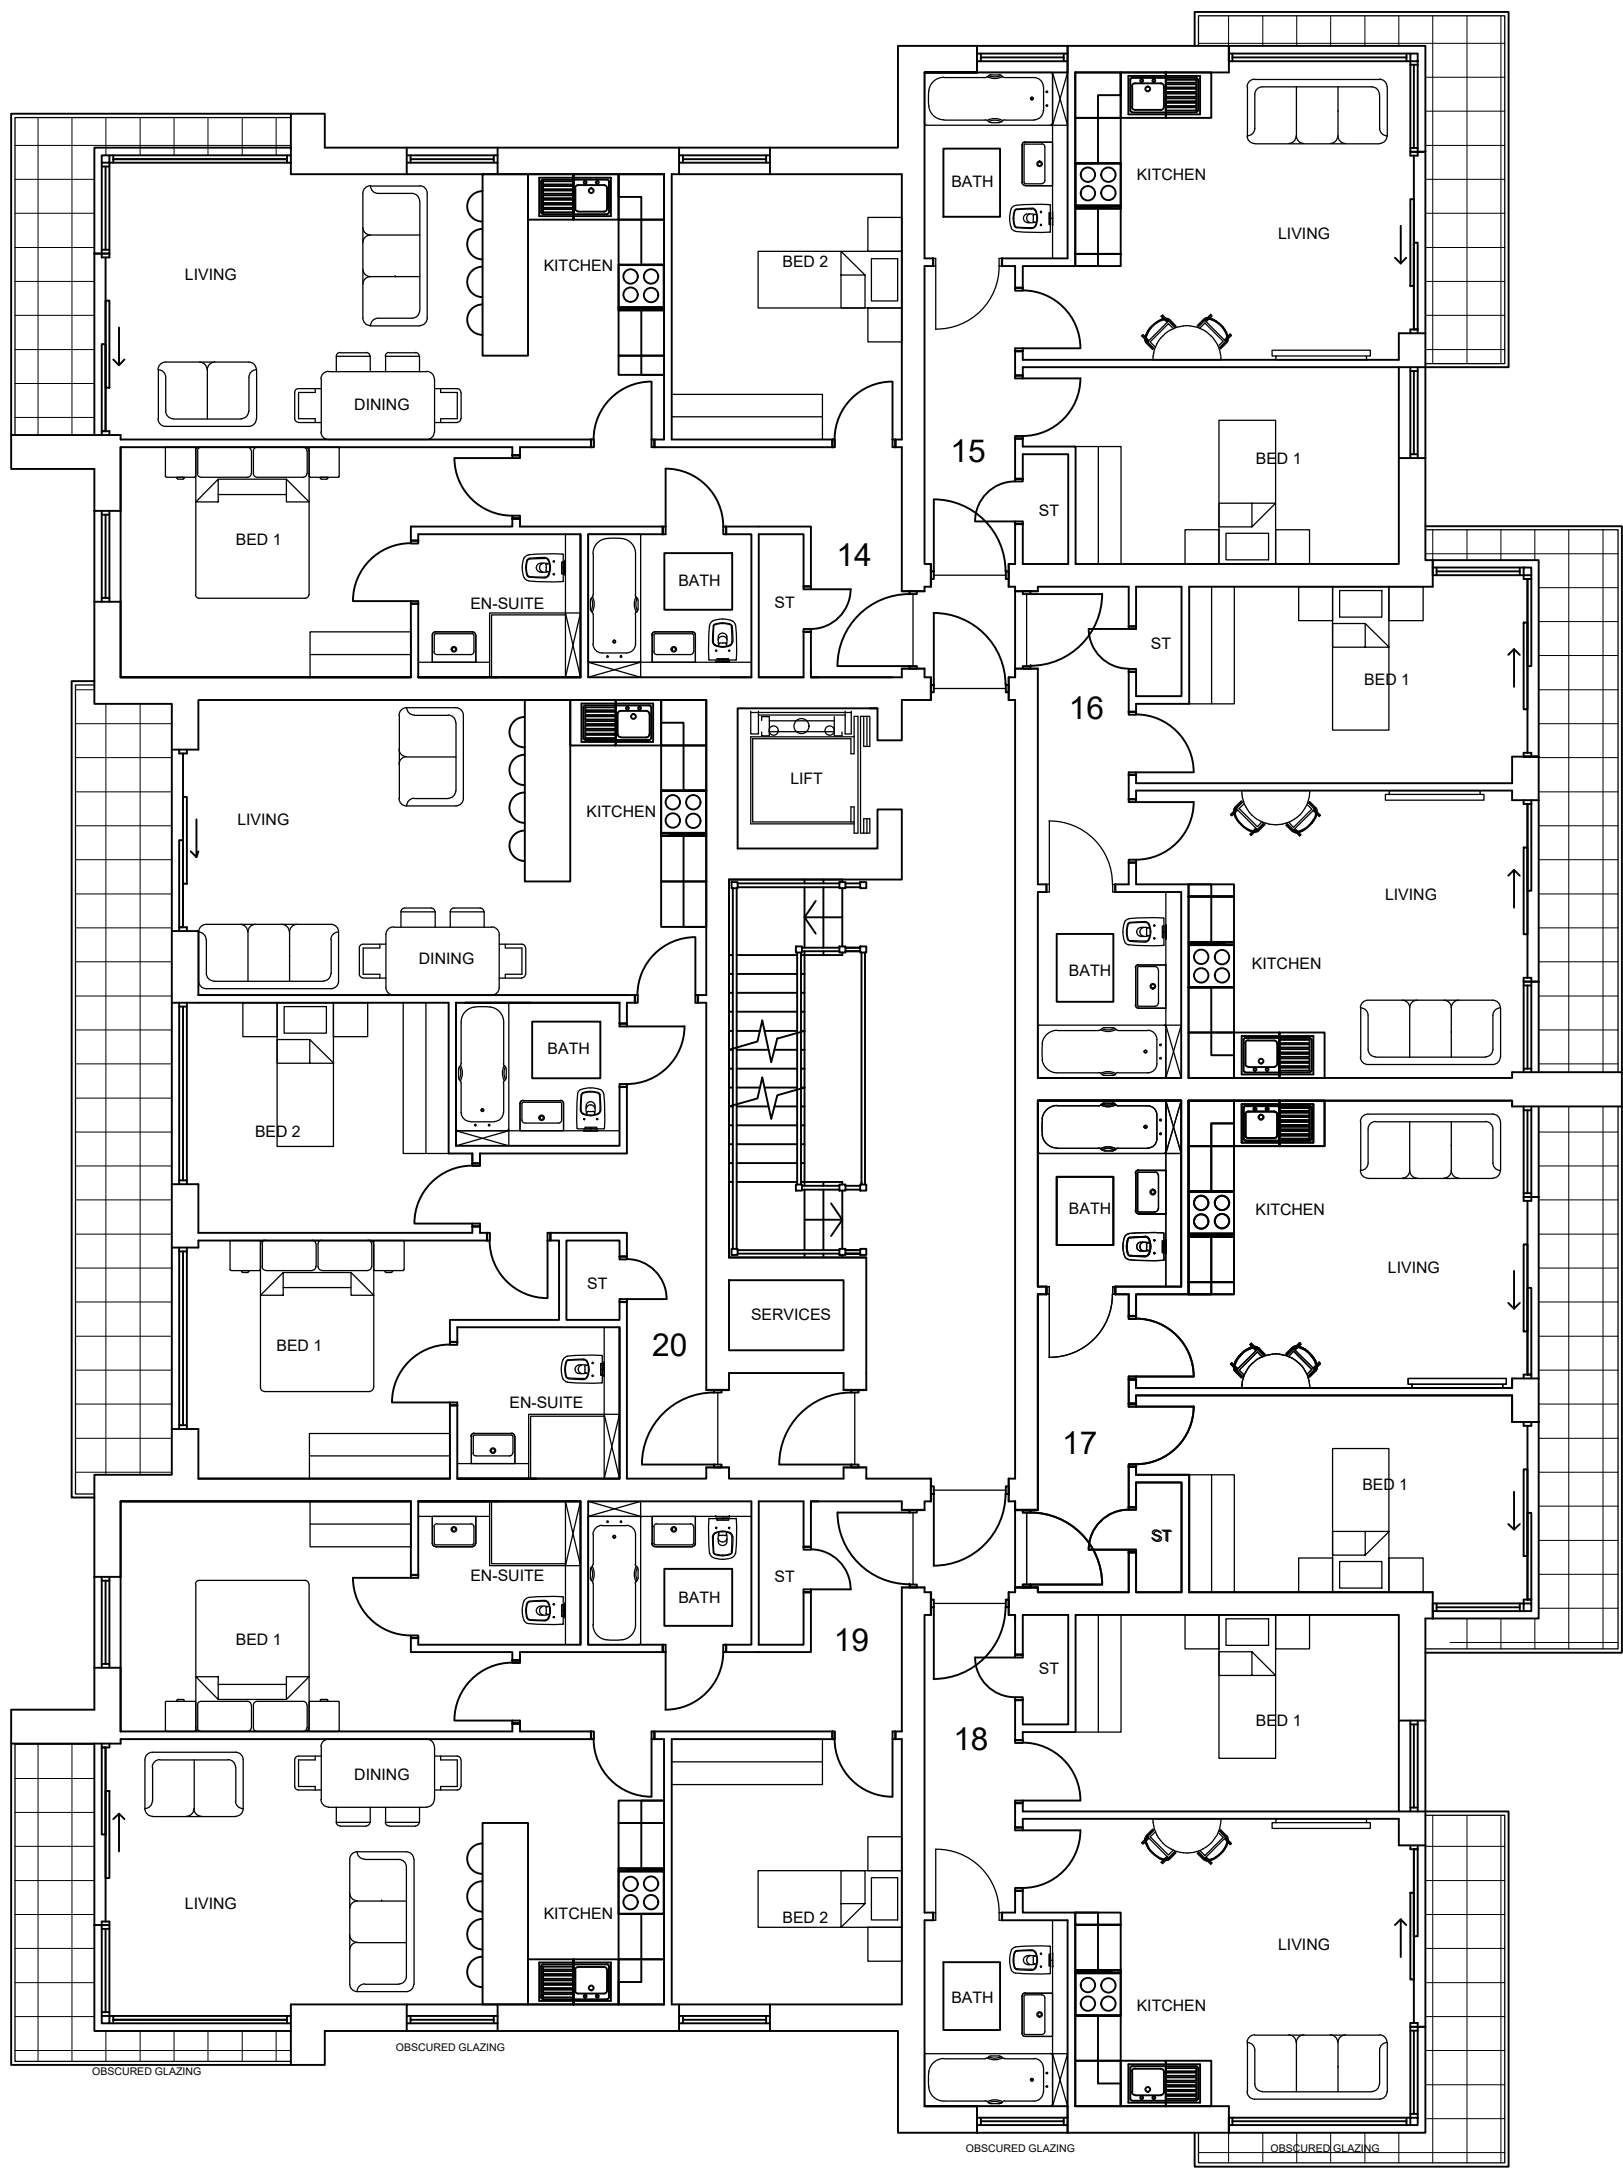

SECOND FLOOR PLAN
SCALE 1:100

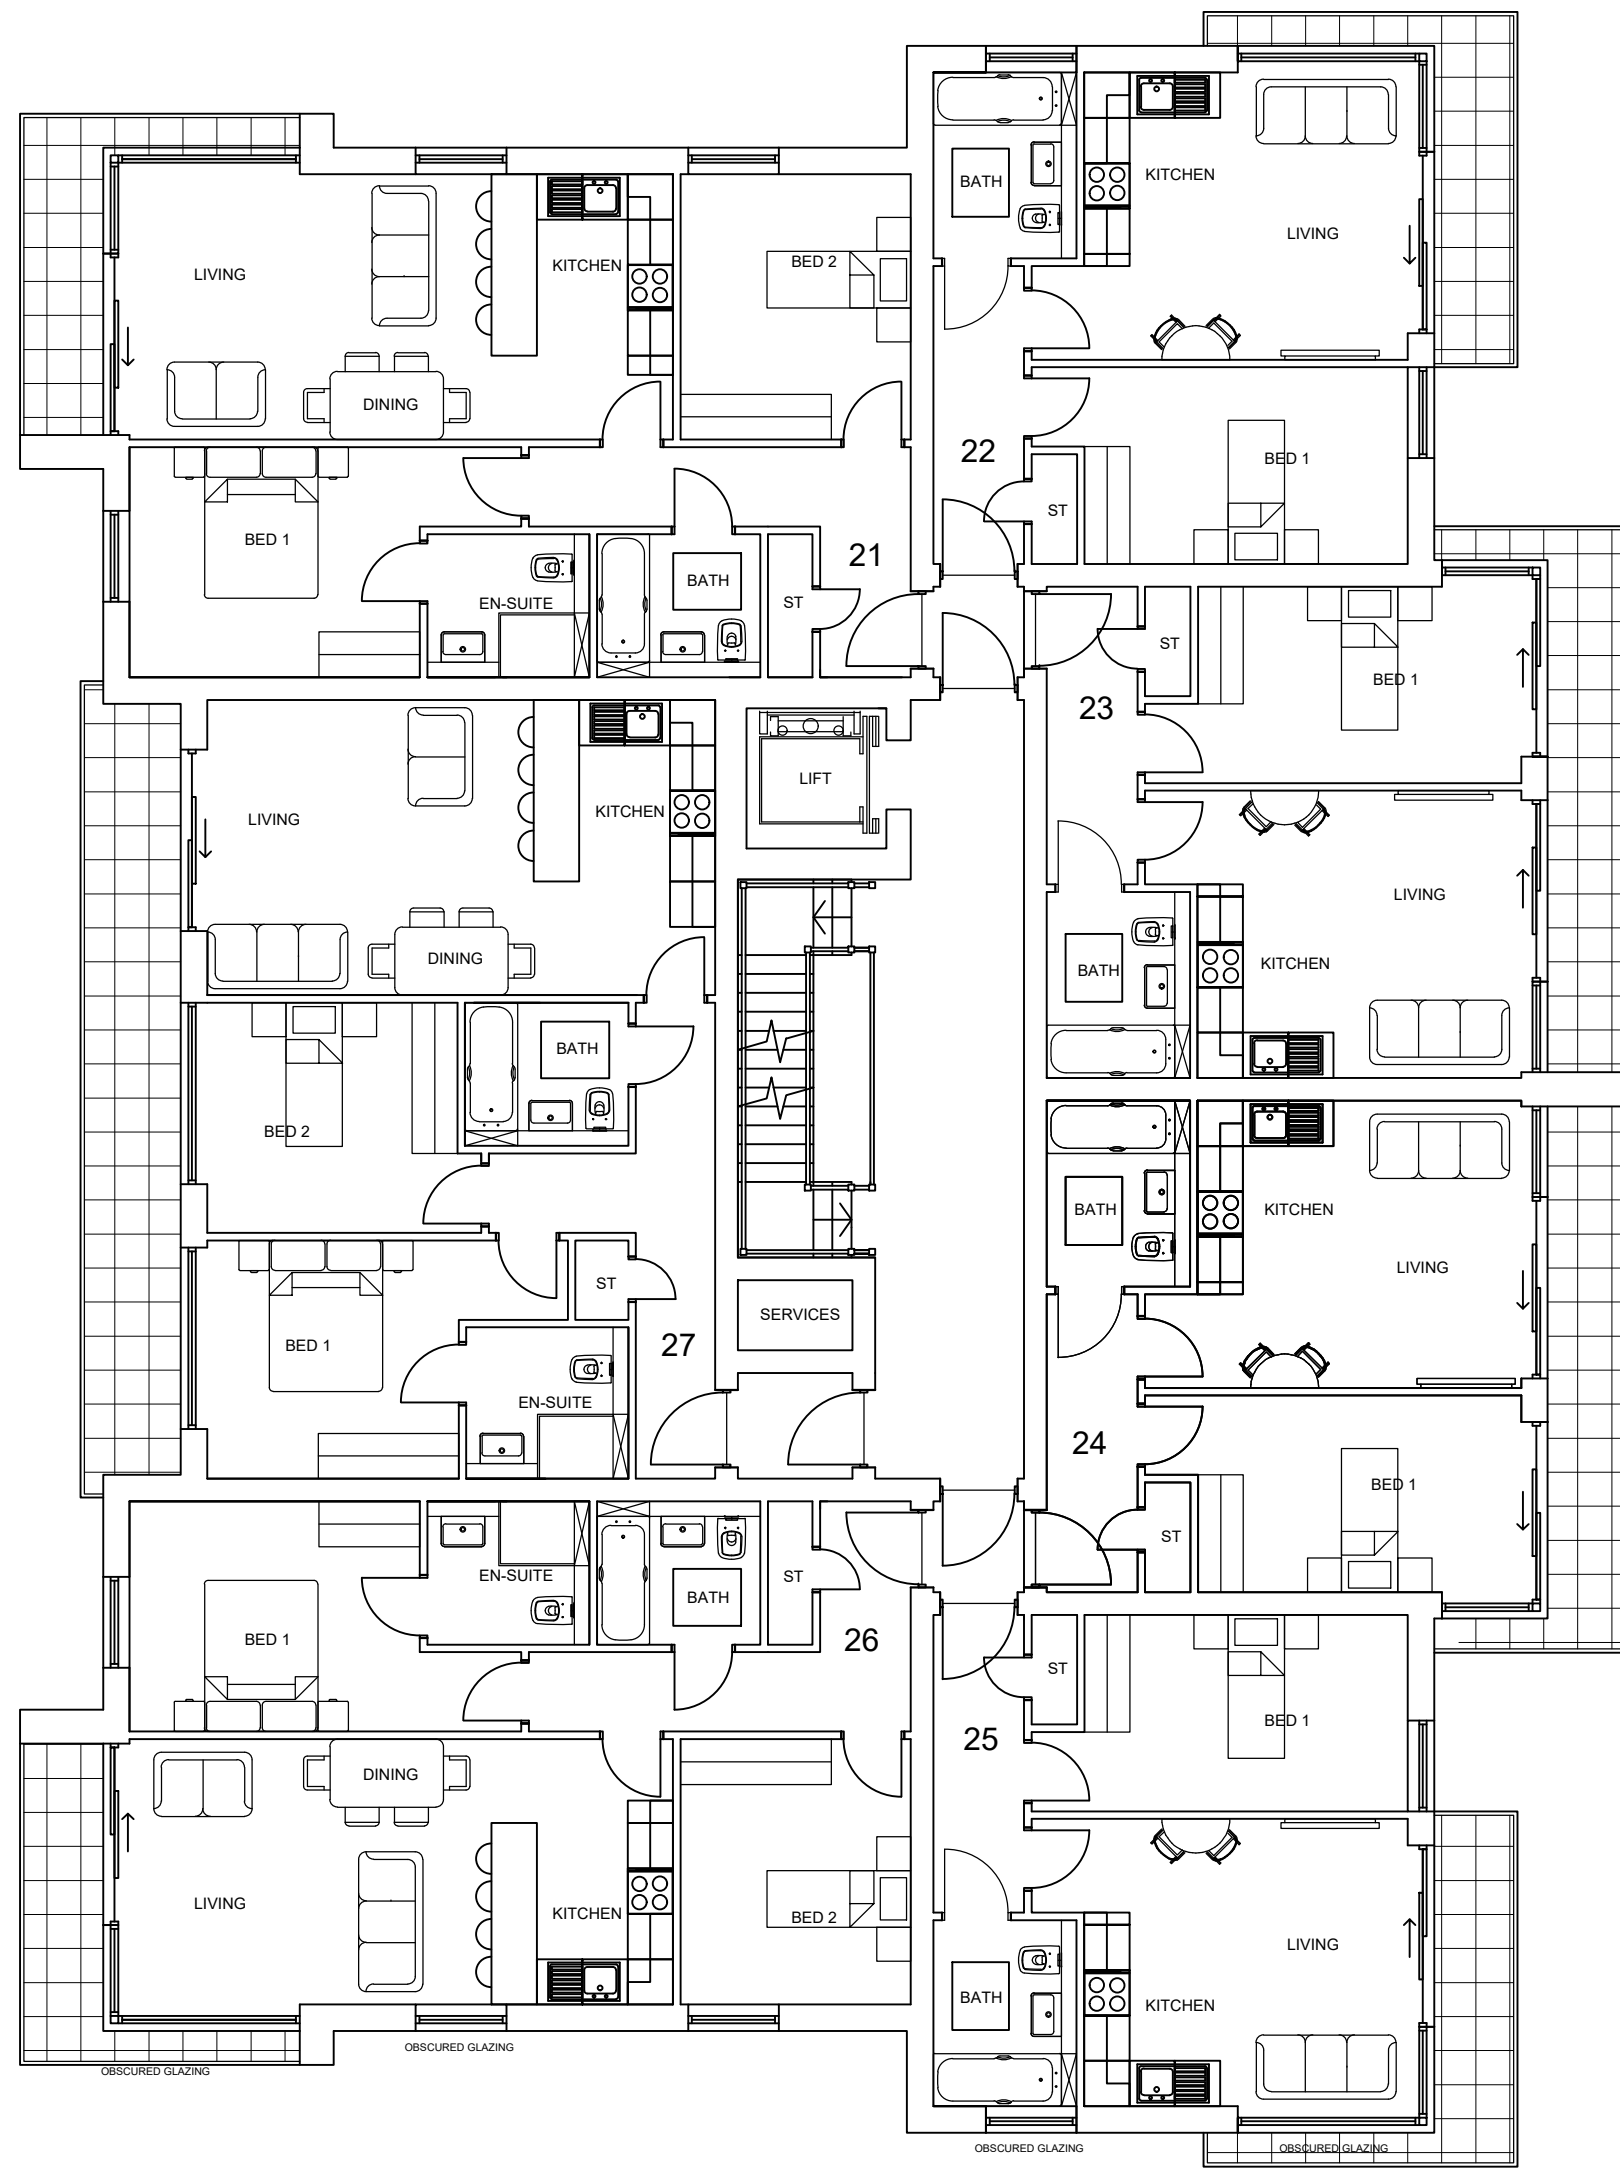

THIRD FLOOR PLAN
SCALE 1:100

NOTES

- 1 The contents of this drawing are copyright.
- 2 Scaled drawings for planning purposes only.
- 3 Contractors must verify all dimensions and report any discrepancies before putting work in hand or making any shop drawings.
- 4 All flat roofs to be fitted with a man safe system.
- 5 Please note a domestic sprinkler system may be required
- 6 Fixed shut fire safety glass windows may be required where windows are close proximity to boundaries (subject to building regulations)

LEGEND

LEGEND

B.	minor amendments.	19.06.20	WD
A.	Unit sizes reduced.	05.06.20	WD

No.	Revision.	date	by
-----	-----------	------	----

PROPOSED DEVELOPMENT,
BARTONS ROAD,
HAVANT,
HAMPSHIRE,
PO9 5EY

BLOCK B FLOOR PLANS 2 OF 3

scale	AS SHOWN @ A1	checked	//
date	DECEMBER 2019	drawn	WD
9303/111		A. B.	

ARC Architecture Ltd.

Chapel Studios, 14 Purewell,
Christchurch, Dorset, BH23 1EP

Tel: +44 (0) 1202 479919
E-mail: enquiries@andersrobertscheer.co.uk
Web: www.andersrobertscheer.co.uk

arc
ARCHITECTS